


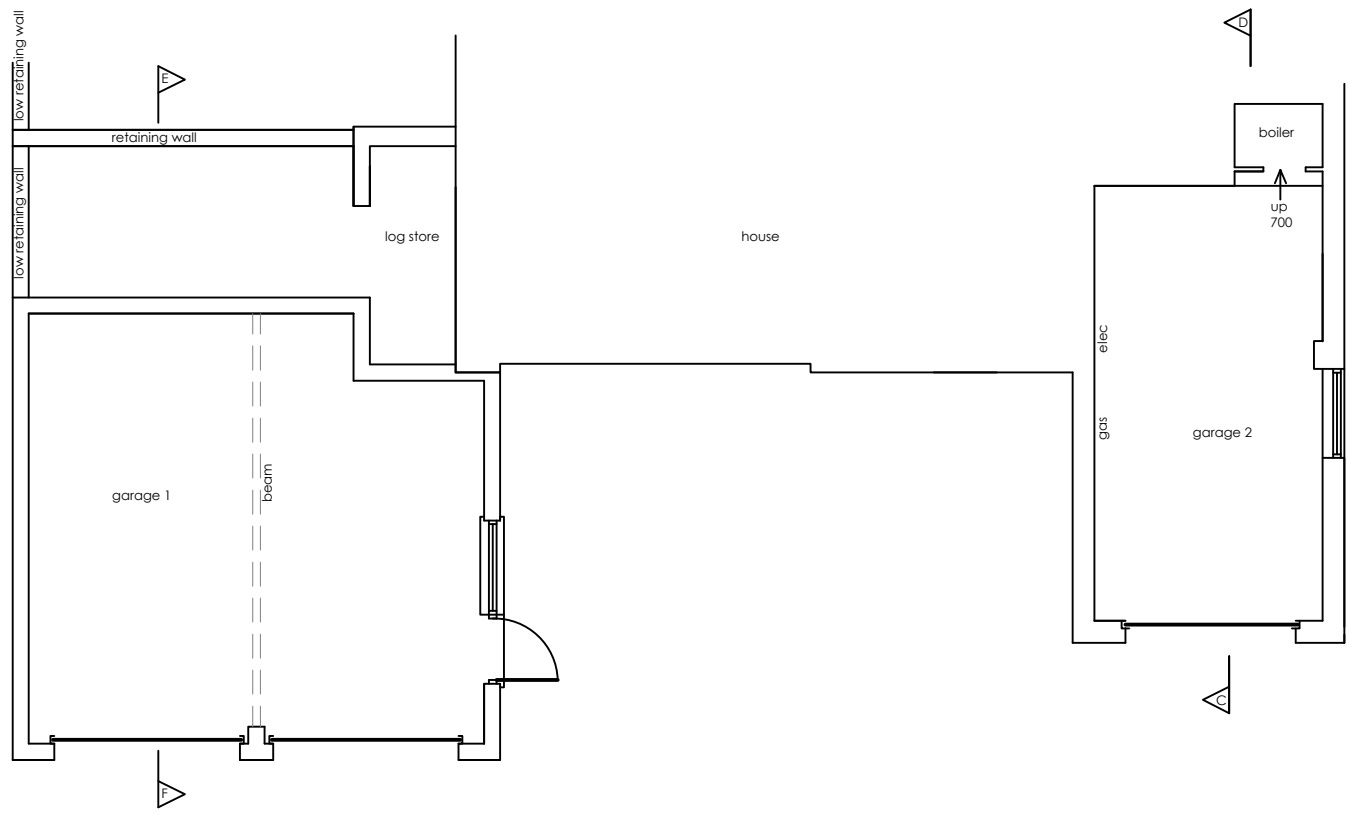


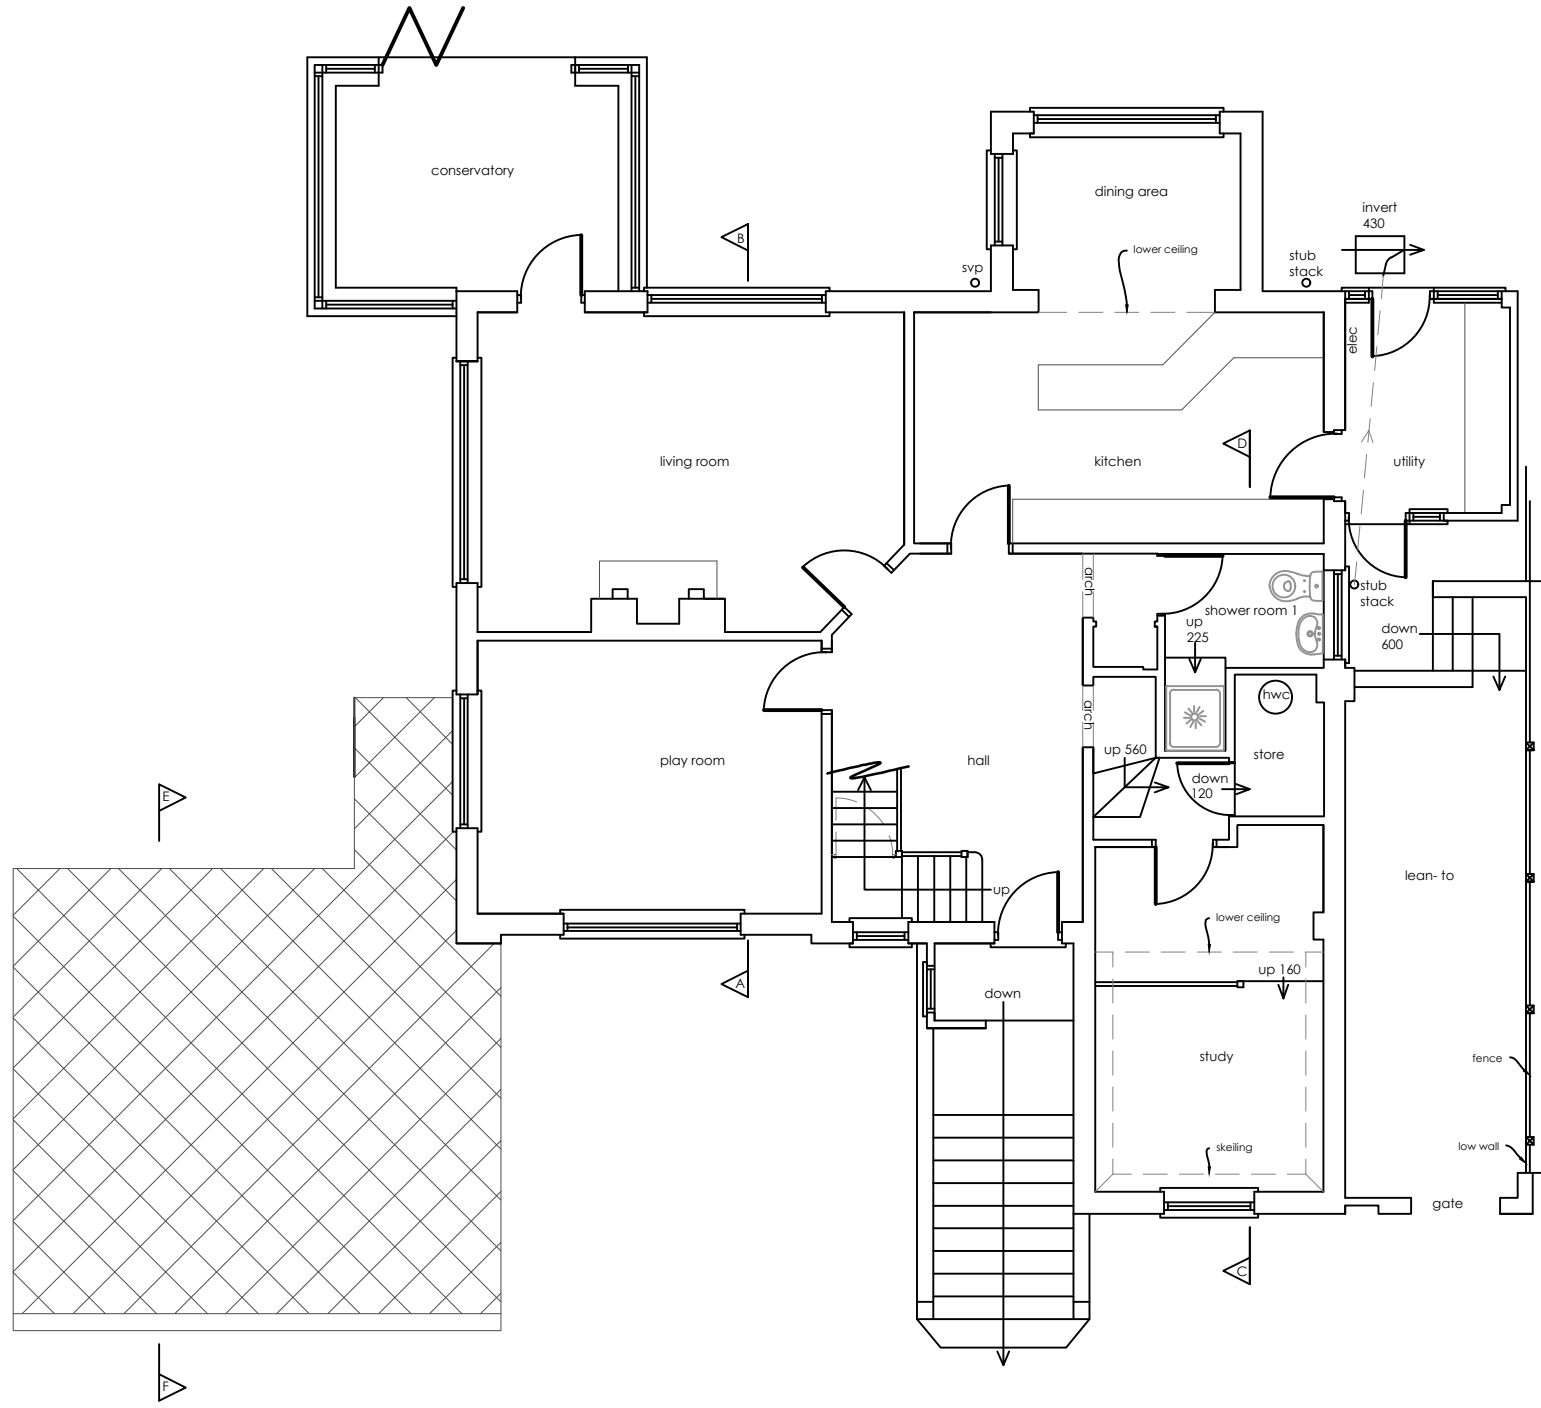

Lower ground floor plan
1:100

 


Ground floor plan
1:100

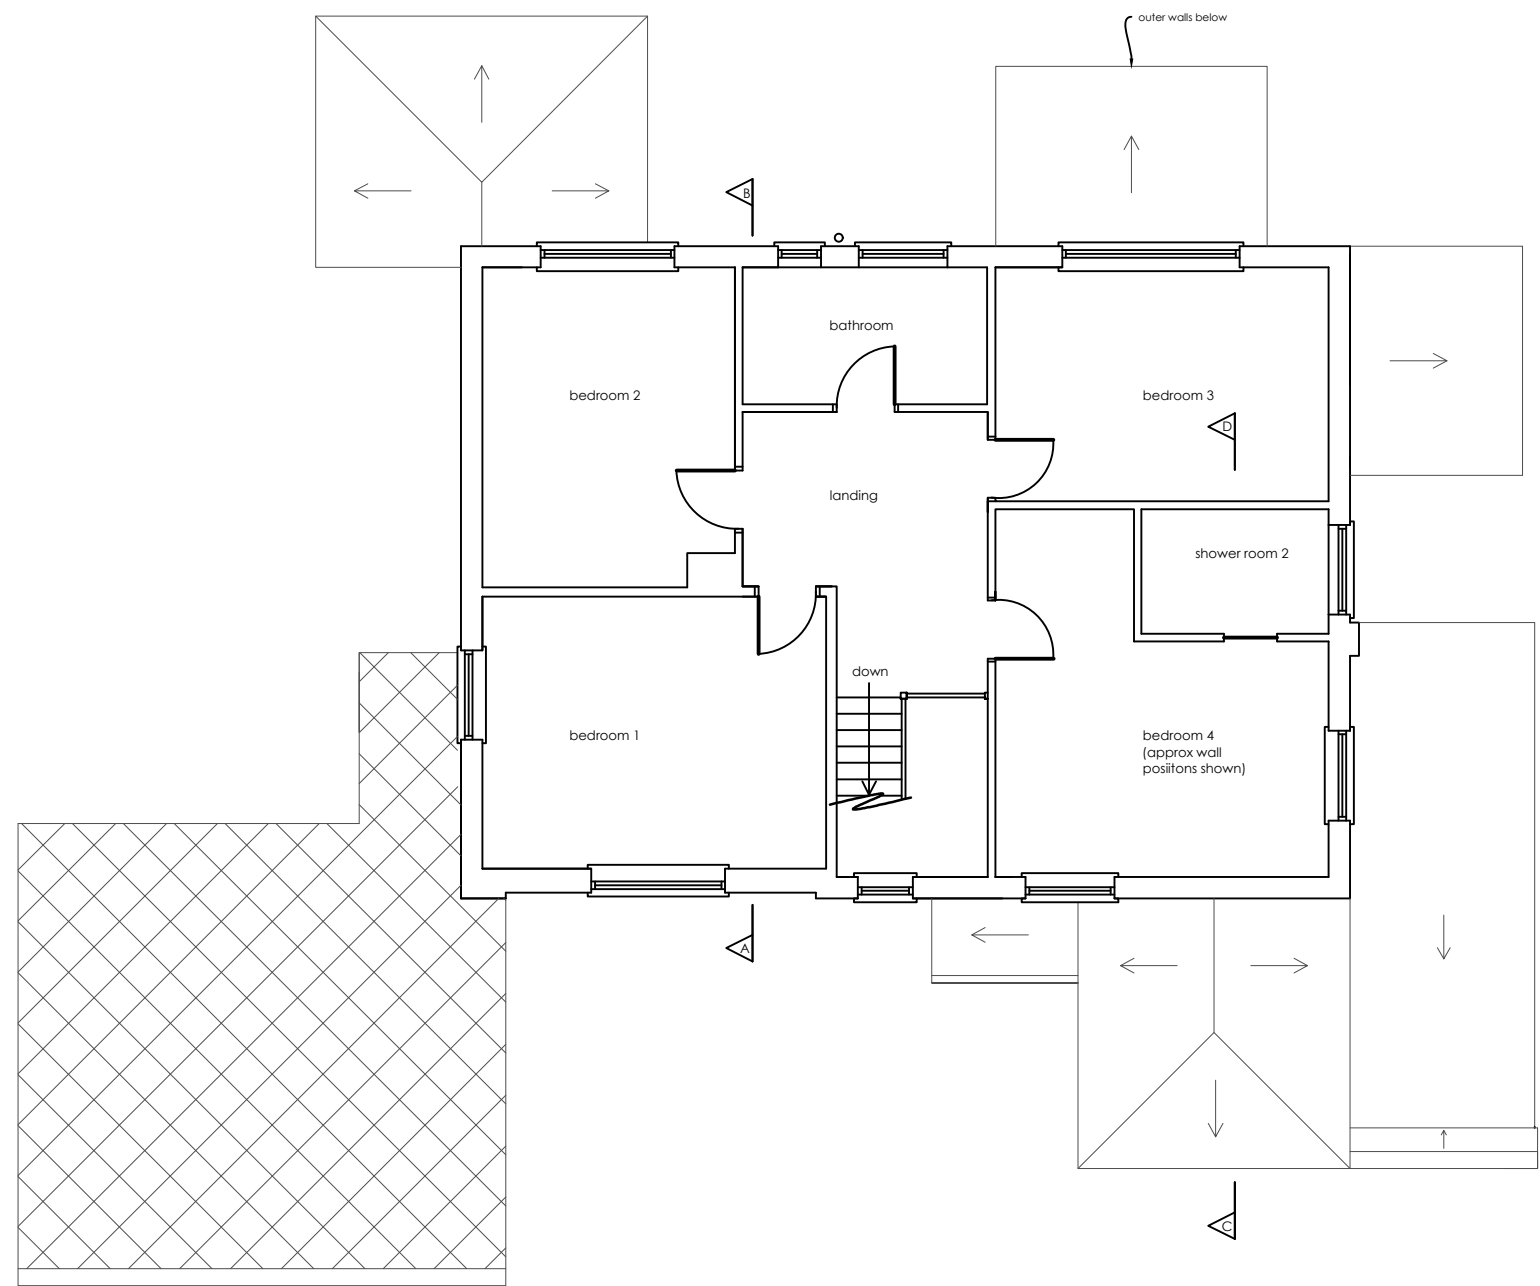

First floor plan
1:100



Front elevation
1:100

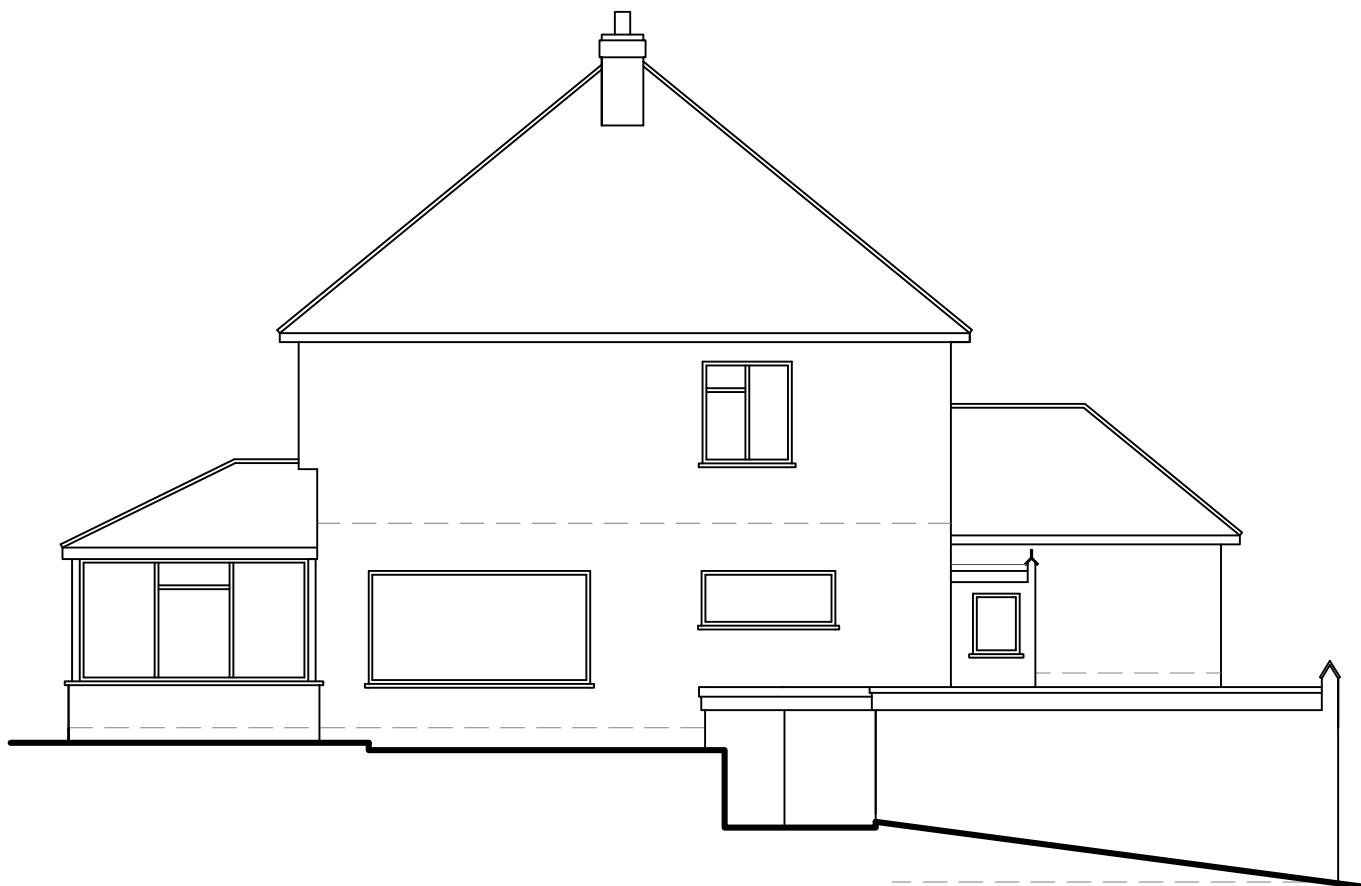


Flank elevation
1:100




Rear elevation
1:100




Flank elevation
1:100

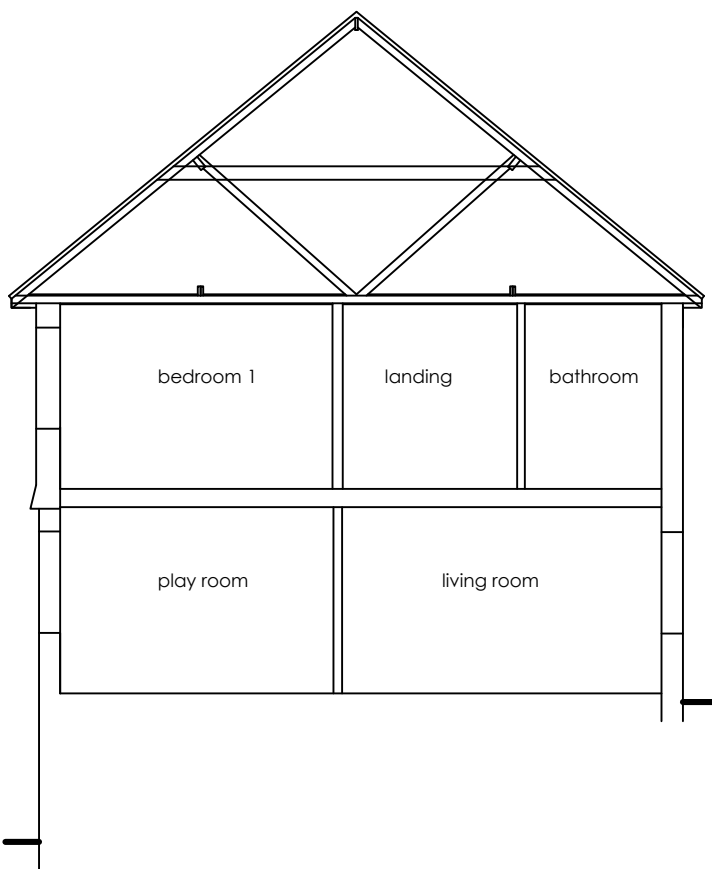

Section A - B
1:100

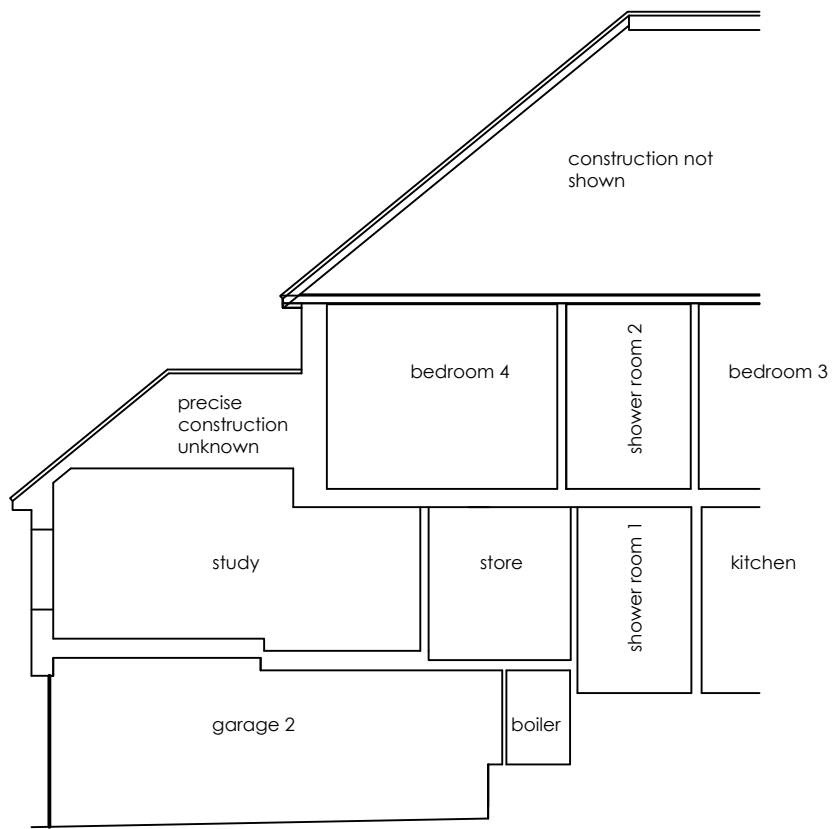

Section C - D
1:100

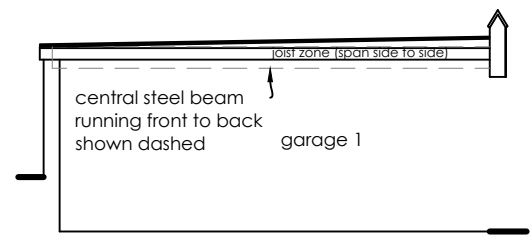

Section E - F
1:100

Construction (Design and Management) Regulations 2015. Virtually everyone involved in a construction project has legal duties under CDM 2015. See further information at www.HSE.gov.uk				
Asbestos - get your property tested. Further information and your responsibilities can be found at www.HSE.gov.uk .				
These plans are for identification purposes only. Do not scale from these plans - take measurements on site. All dimensions are approximations. This plan is for viewing at the scales indicated only. This plan is suitable for planning permission purposes.				
A	First floor layout altered	02.05.23		
Revision	Description	Date		
SAMUEL MOSS LTD 01322 408573 / 07796 454747 office@samuelmossltd.co.uk www.samuelmossltd.co.uk				
Client: Mr Yershov				
Project: 9 Warren View, Shorne, DA12 3EJ				
Title: Existing plans				
Date:	Scale:	Drawn:	Plan no:	Revision
Nov 2022	@ A1	SM	SM389.1	A