


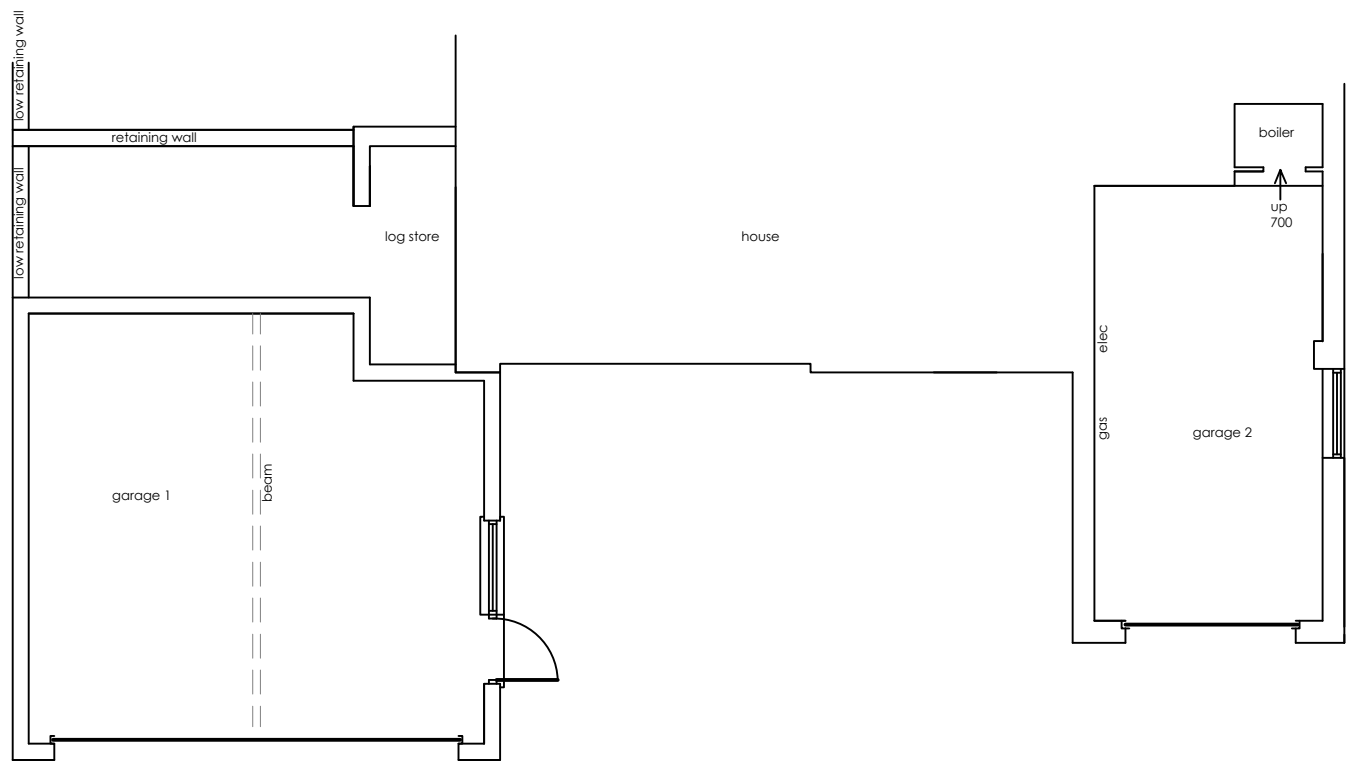


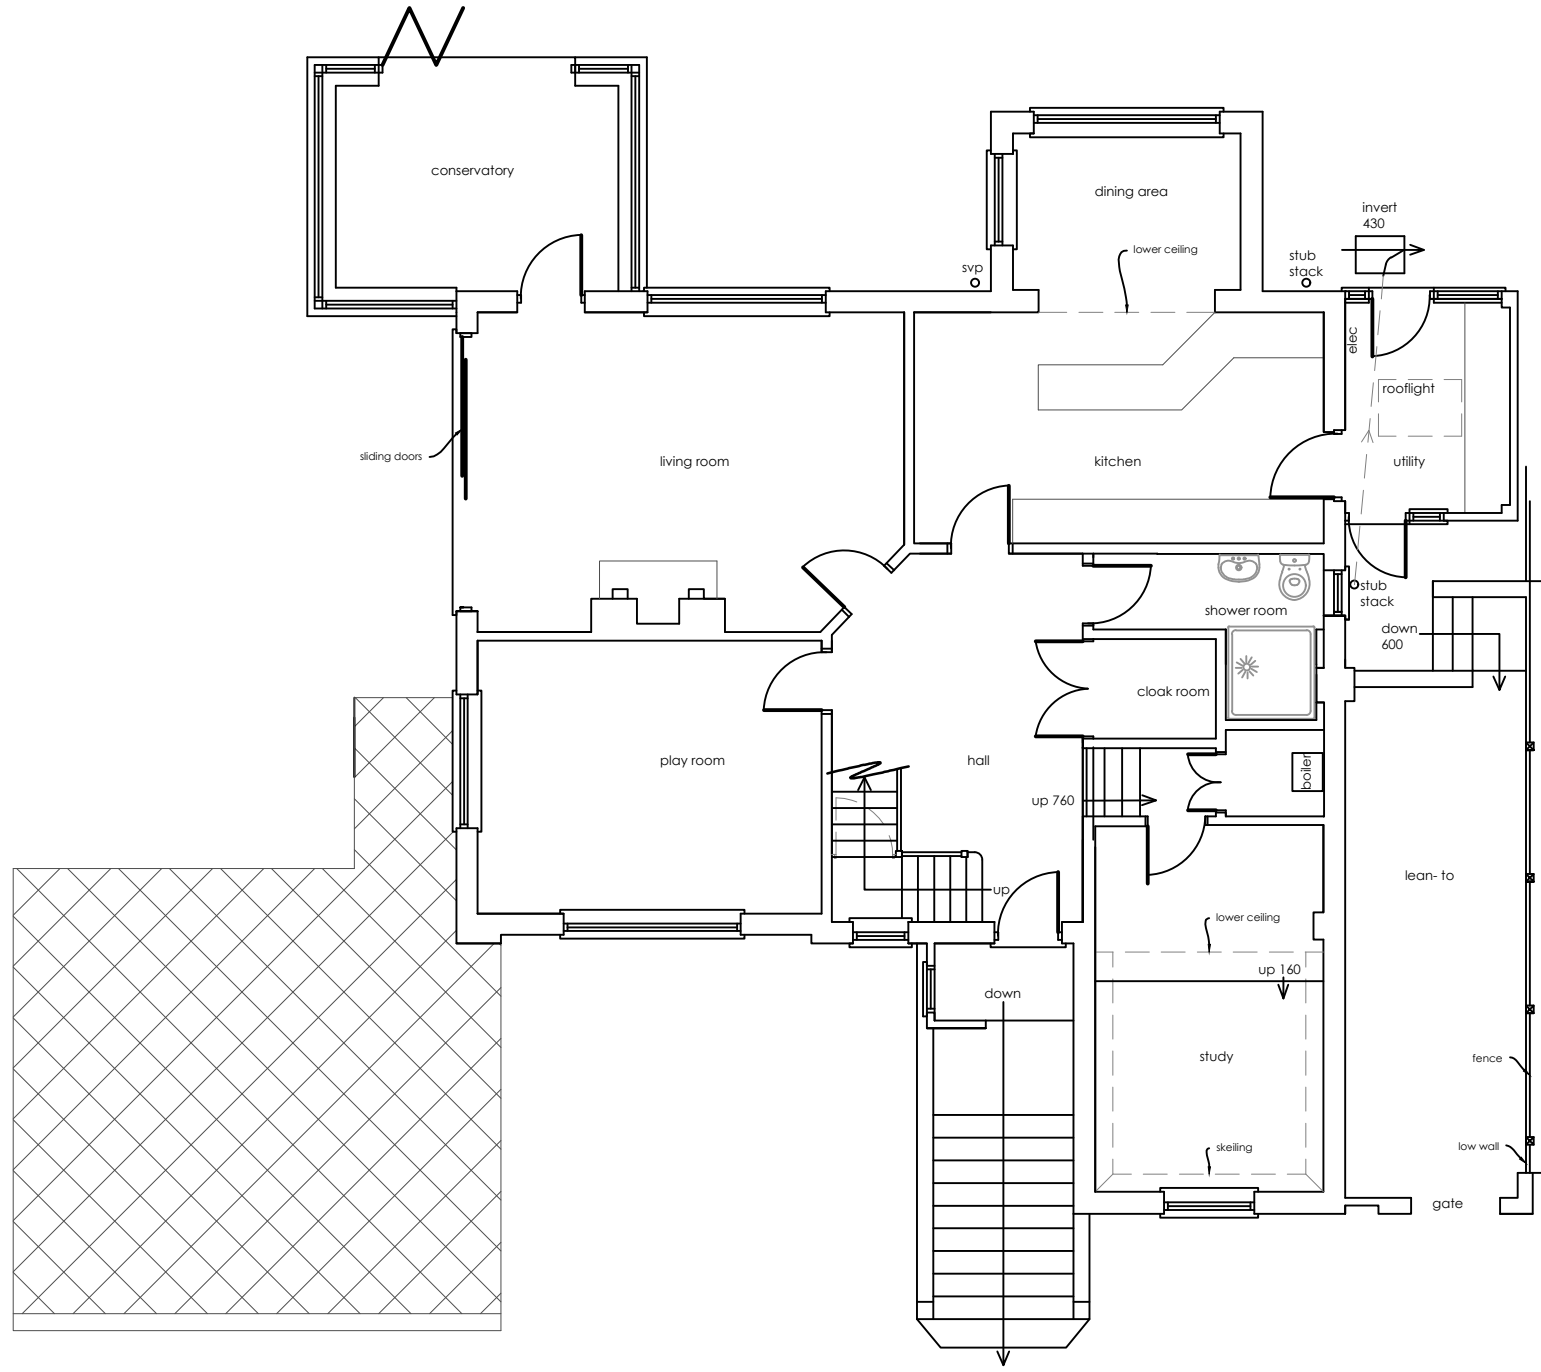

Lower ground floor plan  
1:100

 

Ground floor plan  
1:100

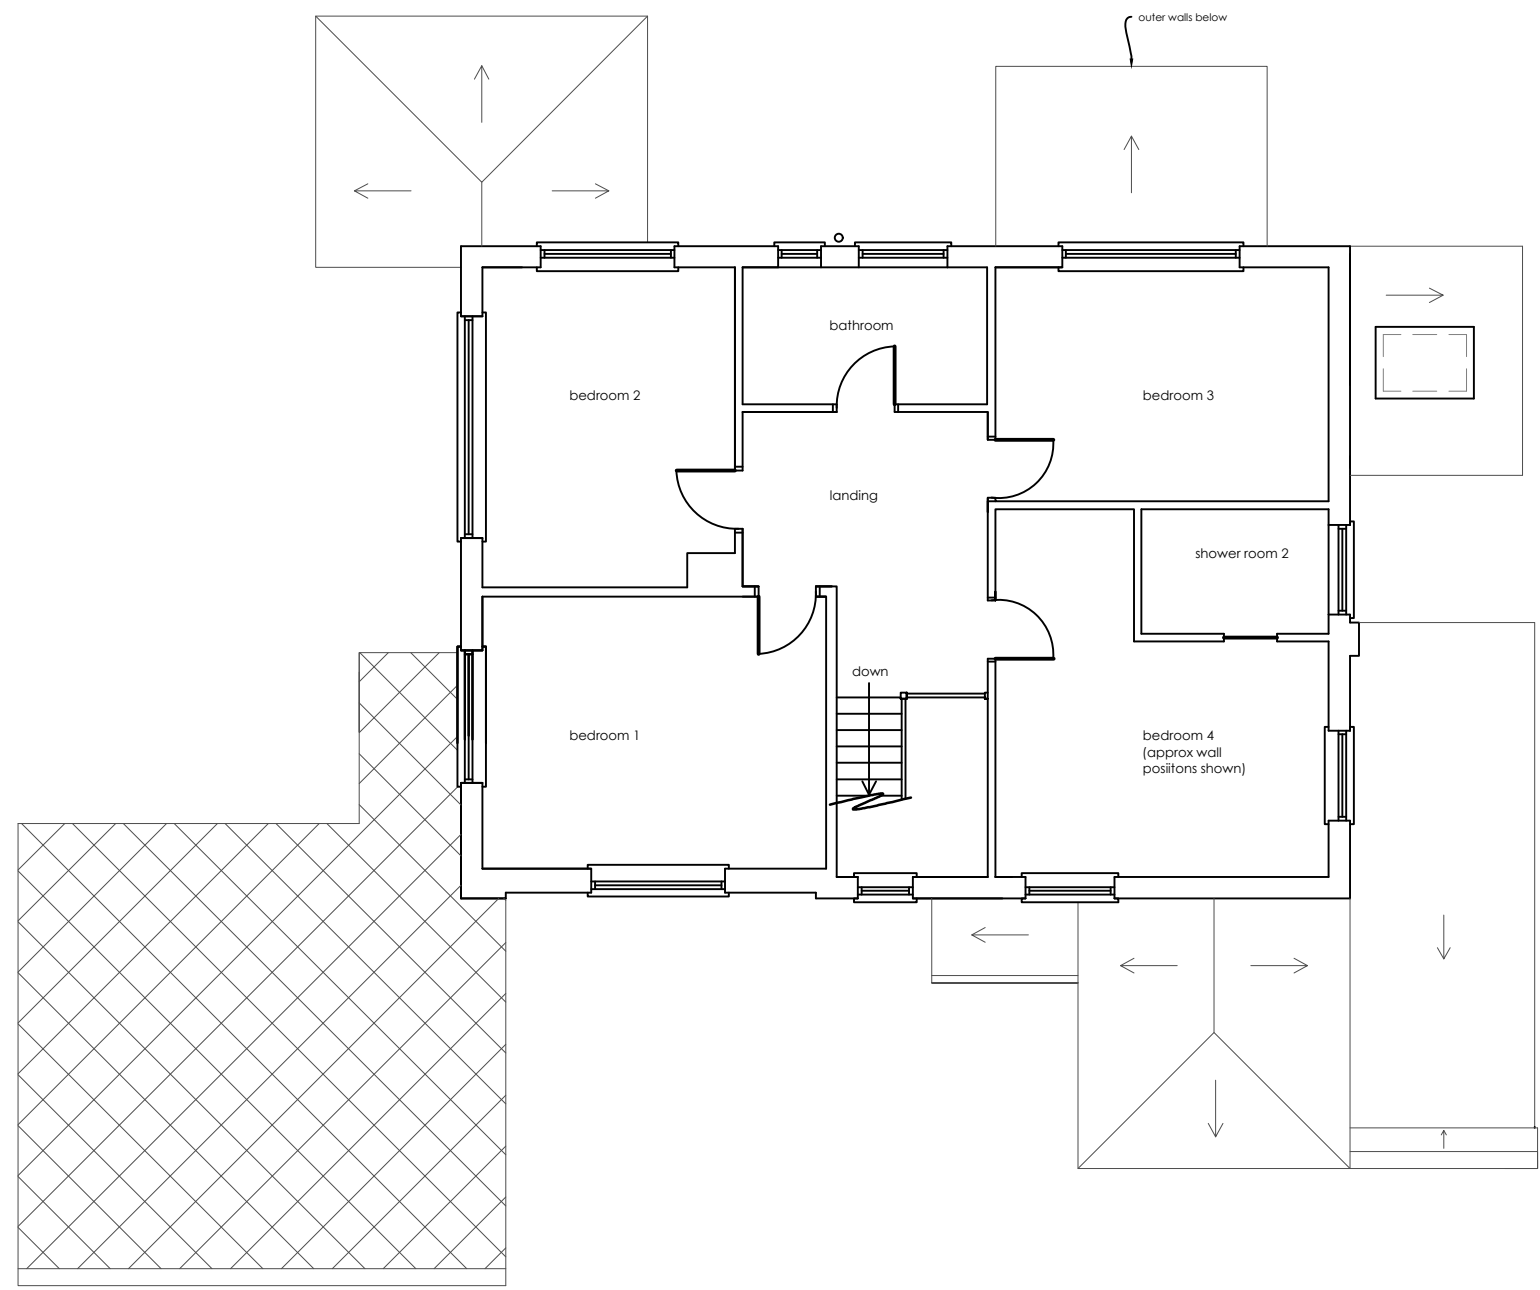

First floor plan  
1:100



Front elevation  
1:100



Flank elevation  
1:100



Rear elevation  
1:100



Flank elevation  
1:100

Construction (Design and Management) Regulations 2015. Virtually everyone involved in a construction project has legal duties under CDM 2015. See further information at [www.HSE.gov.uk](http://www.HSE.gov.uk)

Asbestos - get your property tested. Further information and your responsibilities can be found at [www.HSE.gov.uk](http://www.HSE.gov.uk).

These plans are for identification purposes only. Do not scale from these plans - take measurements on site. **All dimensions are approximations.** This plan is for viewing at the scales indicated only. This plan is suitable for planning permission purposes.

|          |             |      |
|----------|-------------|------|
|          |             |      |
|          |             |      |
|          |             |      |
|          |             |      |
| Revision | Description | Date |

**SAMUEL MOSS LTD**  
01322 408573 / 07796 454747  
[office@samuelmossltd.co.uk](mailto:office@samuelmossltd.co.uk)  
[www.samuelmossltd.co.uk](http://www.samuelmossltd.co.uk)

Client: Mr Yershov

Project: 9 Warren View, Shorne,  
DA12 3EJ

Title: proposed plans for planning  
permission

|                   |                |              |                      |          |
|-------------------|----------------|--------------|----------------------|----------|
| Date:<br>May 2023 | Scale:<br>@ A1 | Drawn:<br>SM | Plan no:<br>SM389.20 | Revision |
|-------------------|----------------|--------------|----------------------|----------|