





PROPOSED LIGHTS

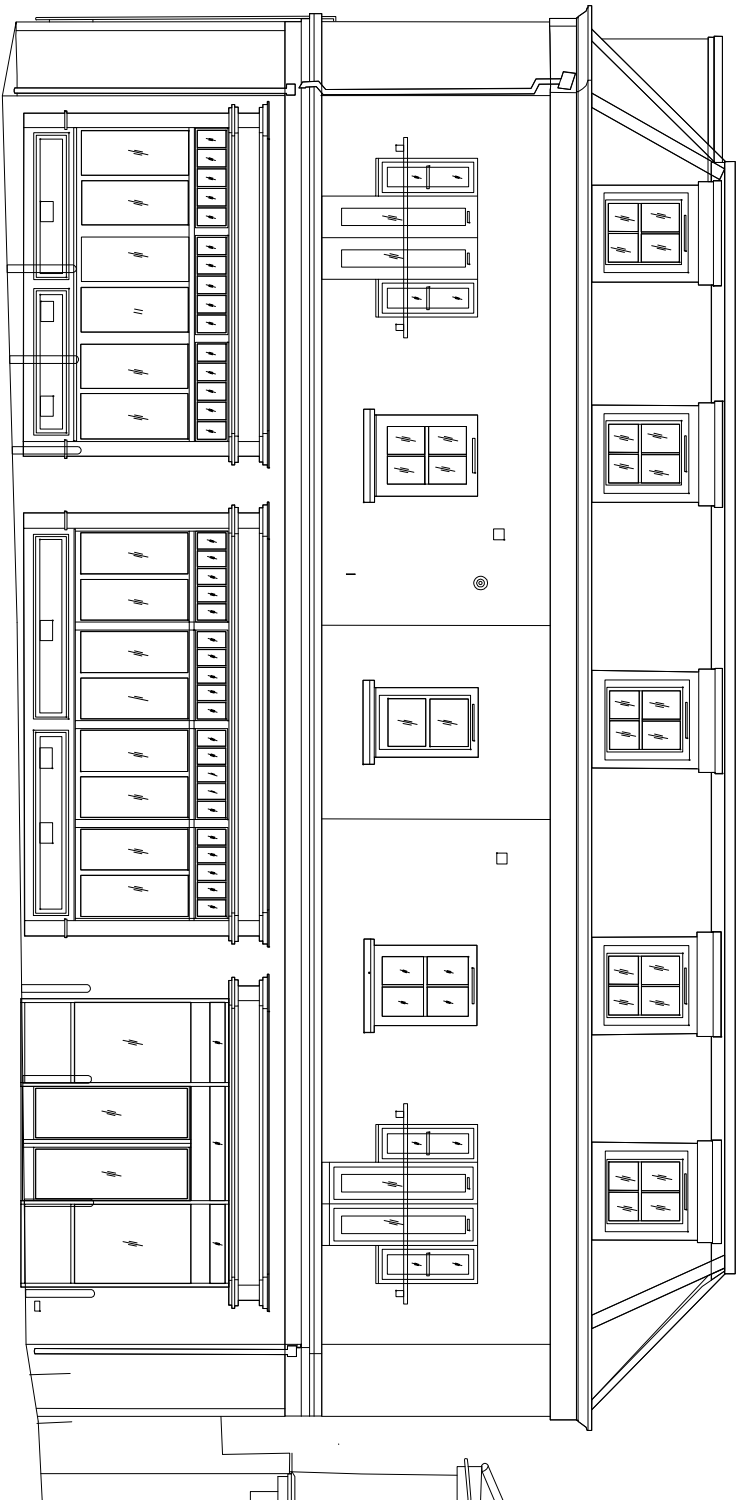


EXISTING FRONT ELEVATION 1:100

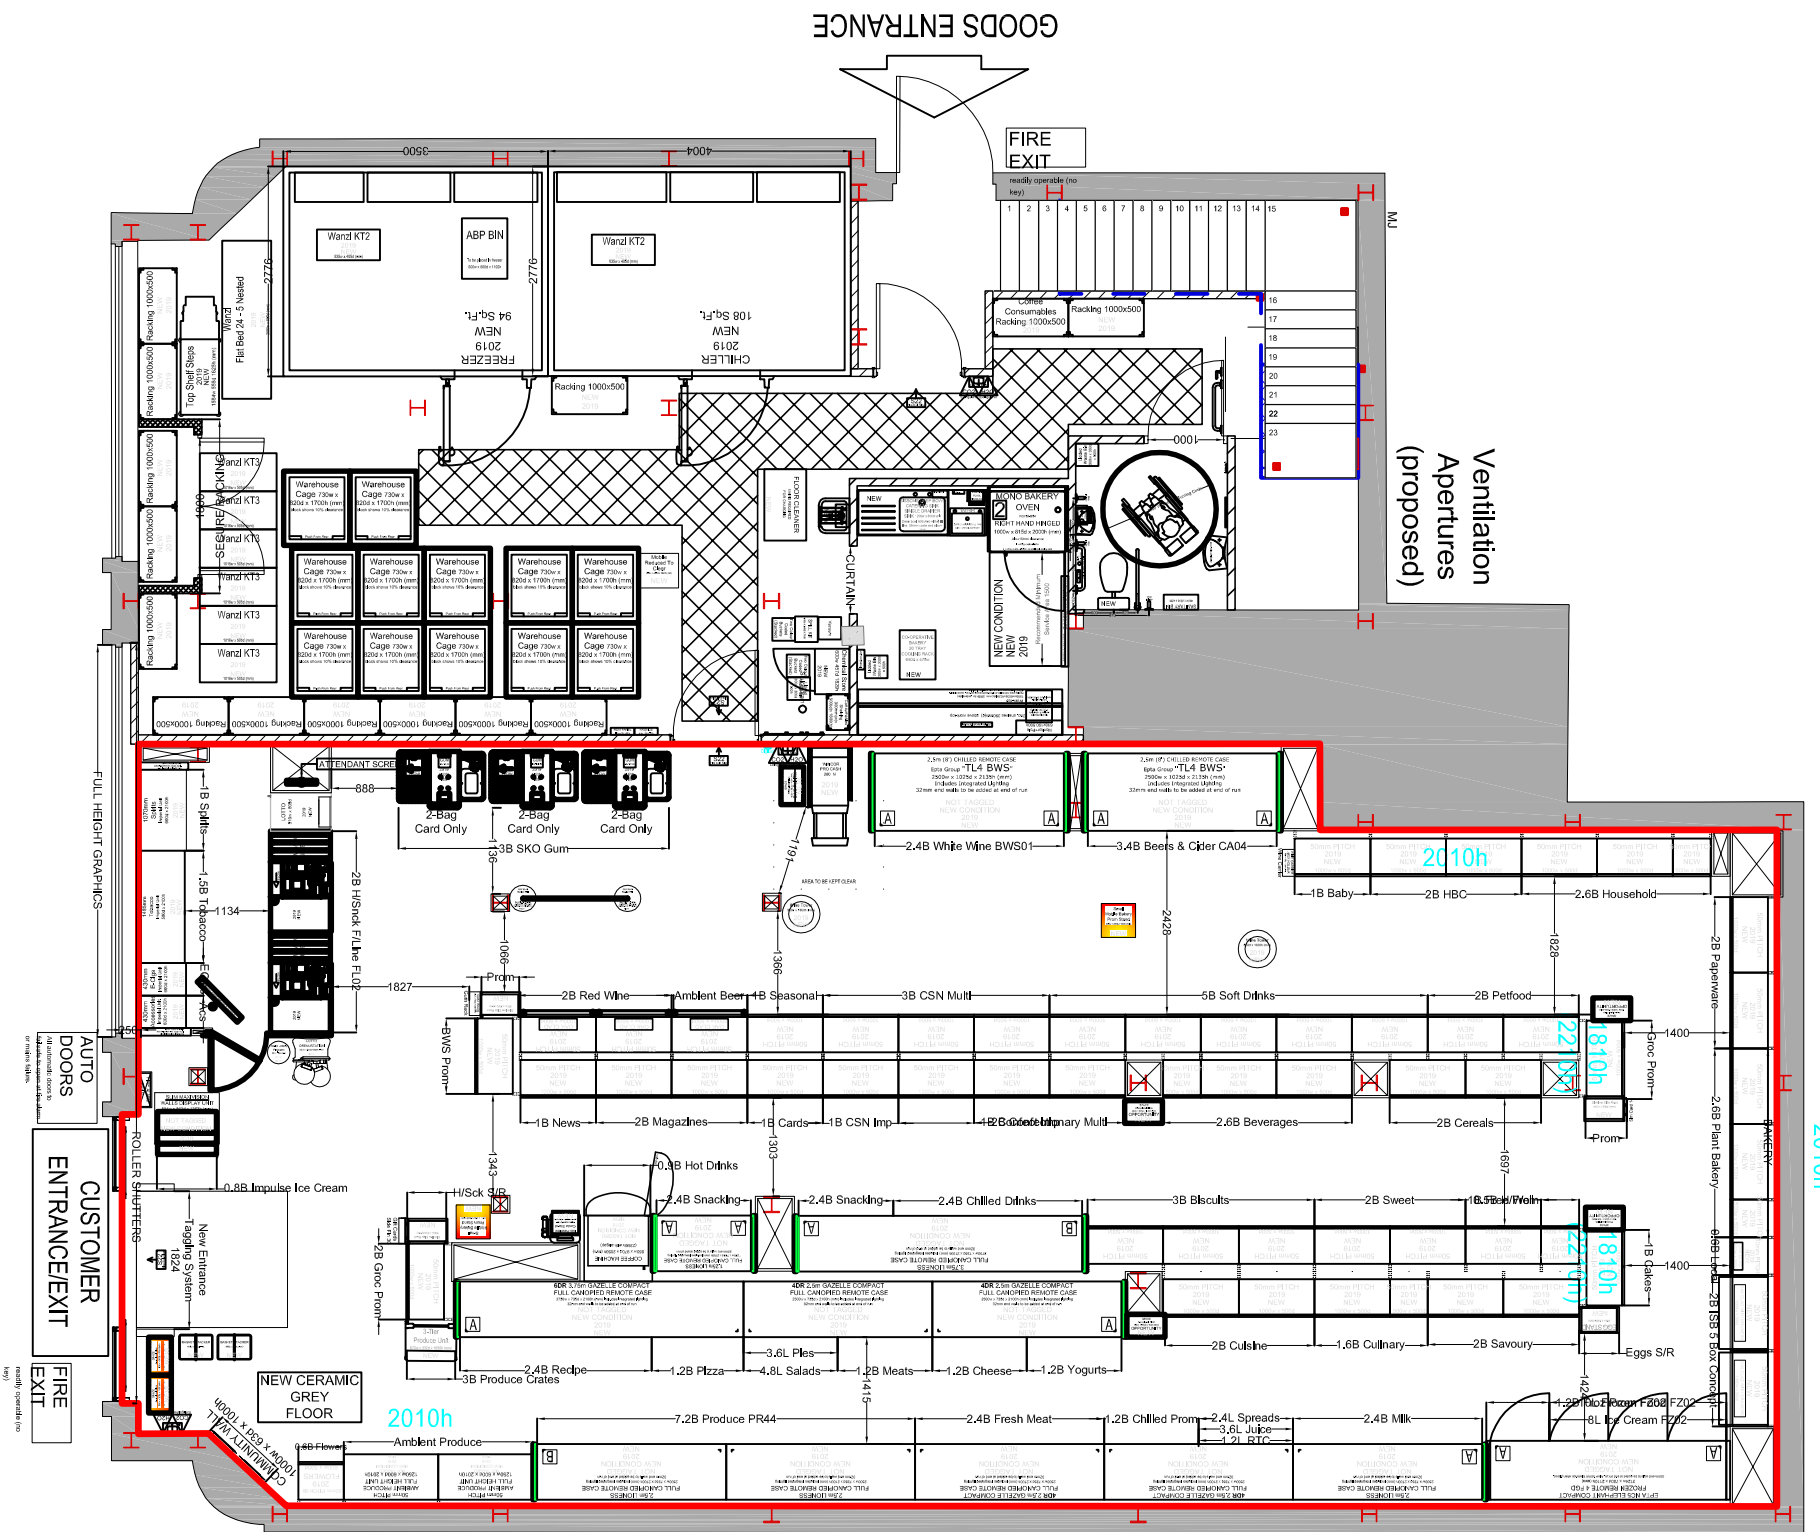

EXISTING PLAN 1:100

SCALE 1:100

 

© THE CONTENTS OF THIS DRAWING REMAIN THE SOLE PROPERTY OF WELLSFIELD ASSOCIATES AND MUST NOT BE COPIED OR REPRODUCED WITHOUT PRIOR PERMISSION.
FULL SURVEY NOT CARRIED OUT. DRAWING PRODUCED USING INFORMATION SUPPLIED BY THE CLIENT

Wellfield Associates

York House
Westview Drive
Rochford Essex.
SS6 7AU
Mob No 07766 221958
chris@wellsfieldassociates.co.uk

project
CO-OP SUPERMARKET
1-2 EAST MILTON ROAD
GRAVESEND
KENT
DA12 2JL


EXISTING & PROP PLAN

date MAY 23 drawn C.J.J.

scale 1:100.50 @A1 drg no. 3807.10



PROPOSED FRONT ELEVATION 1:50

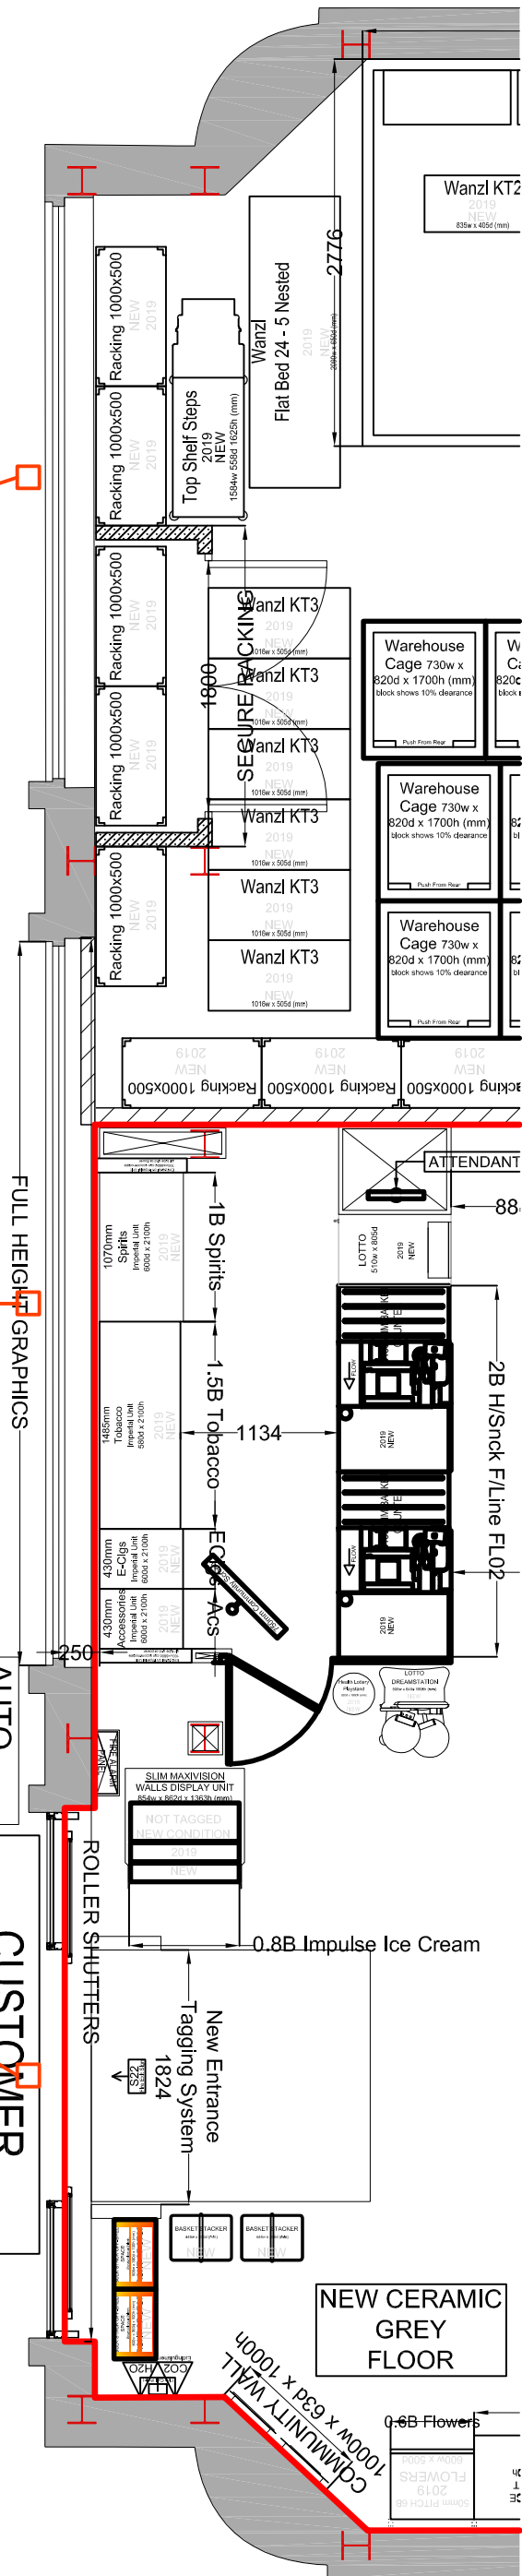

3no security lights linked, these lights to provide additional security at night for staff when exiting the building. The lights will be turned off when the store is not open.

PROPOSED PLAN EXTRACT 1:50

SCALE 1:50

