

GENERAL NOTES

ALL INTERIOR DIMENSIONS INCLUDING CEILING HEIGHTS ARE TAKEN TO AND FROM FINISHED SURFACES UNLESS OTHERWISE STATED. ALL LEVELS AND DIMENSIONS MUST BE CHECKED ON SITE. ANY DISCREPANCIES WITH THE INFORMATION DEPICTED IN THIS DRAWING MUST BE REPORTED IN WRITING. RESPONSIBILITY CANNOT BE ACCEPTED FOR ALTERATIONS MADE TO THIS DRAWING WITHOUT PRIOR PERMISSION.
THIS DRAWING MUST NOT BE PHOTOCOPIED, SCALED OR REPRODUCED OTHERWISE SCALE ACCURACY CANNOT BE GUARANTEED. THIS DRAWING SHOULD NOT BE USED IN ANY CIRCUMSTANCES FOR ANY STRUCTURAL CALCULATION OR BUILDING CONSTRUCTION / DEMOLITION WORK.

SURVEY GRID

PLEASE NOTE THAT GRID SHOWN ON THIS DRAWING IS AS FOLLOW

- ARBITRARY
- ARBITRARY BUT APPROXIMATELY RELATED TO GRID NORTH
- BEST FIT TO ORDNANCE SURVEY DIGITAL DATA
- ORDNANCE SURVEY NATIONAL GRID USING GPS

LEVELS AND HEIGHTS

- AS ARCH SPRINGER HEIGHT
AH ARCH HEAD HEIGHT
B BEAM SOFFIT HEIGHT
C CEILING SOFFIT HEIGHT
D DOOR HEAD HEIGHT
FL FLOOR LEVEL
P PLINTH HEIGHT
S SOFFIT HEIGHT
T TRUNKING HEIGHT
WS WINDOW SILL HEIGHT
WH WINDOW HEAD HEIGHT

PLEASE NOTE: ALL HEIGHTS TAKEN FROM FLOORLANDING UNLESS OTHERWISE STATED.

DATUM: ARBITRARY

DESCRIPTION - N/A

ABBREVIATIONS (Where Applicable)

AB	AIR BRICK	O/H	OVERHEAD
ACU	AIR CONDITIONING UNIT	PLT	PAVEMENT LIGHT
BOL	BOLLARD	R	RADIATOR
BRW	BRICK WALL	RG	ROAD GULLY
BT	BRITISH TELECOM	RH	RADIATOR HOUSING
CATV	CABLE TELEVISION COVER	RNB	ROAD NAME BOARD
CE	CLEANING EYE	RS	ROAD SIGN
CL	COVER LEVEL	RW	RETAINING WALL
CPS	CONC. PAVING SLABS	RWP	RAINWATER PIPE
DP	DOWN PIPE	SC	STOP COCK
ECP	ELECTRIC CABLE PIT	SG	SECONDARY GLAZING
EP	ELECTRICITY POLE	SV	STOP VALVE
FH	FIRE HYDRANT	T	TRUNKING
G	GULLY	TIC	TELECOM INSPECTION COVER
GSC	GAS STOP COCK	TDO	TRAP DOOR OVER
GV	GAS VALVE	TLT	TRAFFIC LIGHT
HWC	HOT WATER CYLINDER	TP	TELEGRAPH POLE
HTR	HEATED TOWEL RAIL	TPS	TACTILE PAVING SLABS
IC	INSPECTION COVER	UTL	UNABLE TO LIFT
LP	LAMP POST	V	VENT
MH	MANHOLE	VP	VENT PIPE
MKR	MARKER	W	WINDOW
NB	NOTICE BOARD	WM	WATER METER
NFI	NO FURTHER INFORMATION	WP	WASTE PIPE

	SURVEY STATION		BENCH MARK
	LEVEL POSITION		FOUL WATER
	POWER OVERHEAD		SURFACE WATER
	GAS		COMBINED WATER
	UNKNOWN SERVICES		WALL
	CHANGE OF SURFACE		BUILDING FACE
	DROP KERB		OVERHEAD FEATURE
	FENCE		TREE
	VEGETATION		DOUBLE GATE
	TREE CANOPY		STEP UP
	SINGLE GATE		ANGLED FACE
	SLOPE		SLOPING MASONRY
	ARCHED CEILING		ELEVATION MARKER
	FLOODING DRAIN DIRECTION		ELECTRICAL SOCKET
	SLOPING CEILING		LIGHT
	SECTION MARKER		EMERGENCY LIGHTING
	ELECTRICAL SOCKET		RADIATOR
	LIGHT		SMOKE DETECTOR
	EMERGENCY LIGHTING		
	RADIATOR		

CLIENT




PROJECT TITLE

30 OVERCLIFFE,
GRAVESEND, DA11 0EH



DRAWING TITLE

FLOOR PLANS

 


SCALE	SIZE	DRAWING
1:100	A1	100638
DRAWN	CHECKED	DATE
DO	FW	DEC 2025


MISURA
GEOSPATIAL

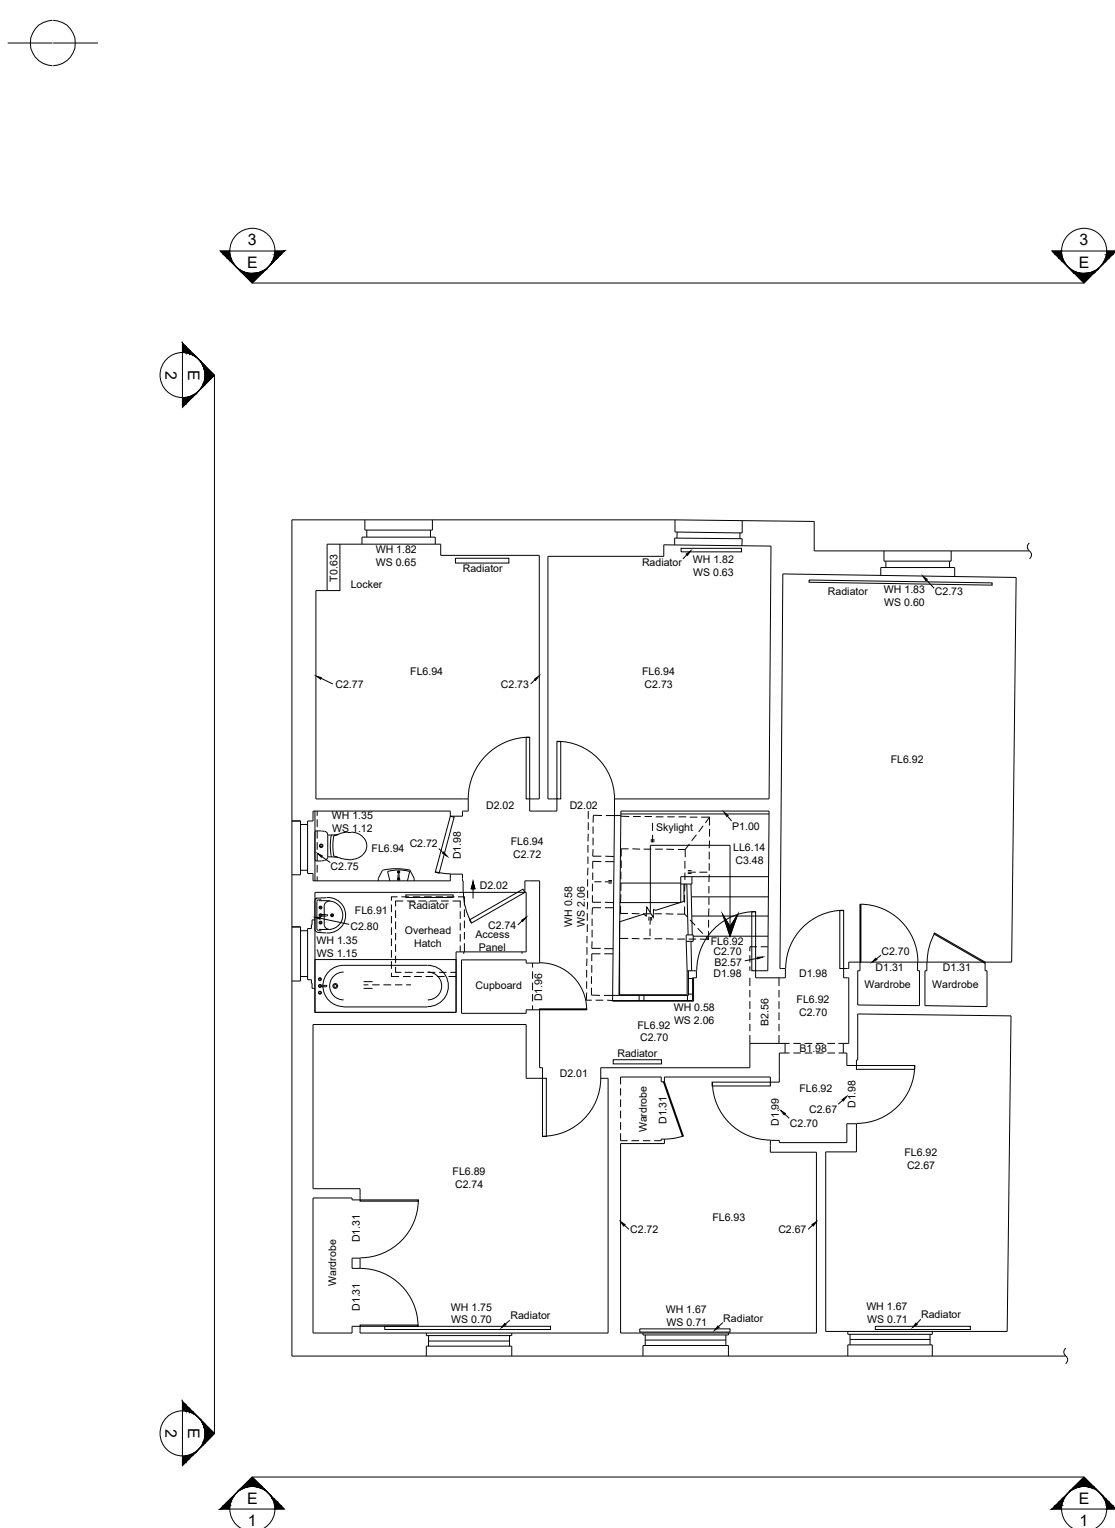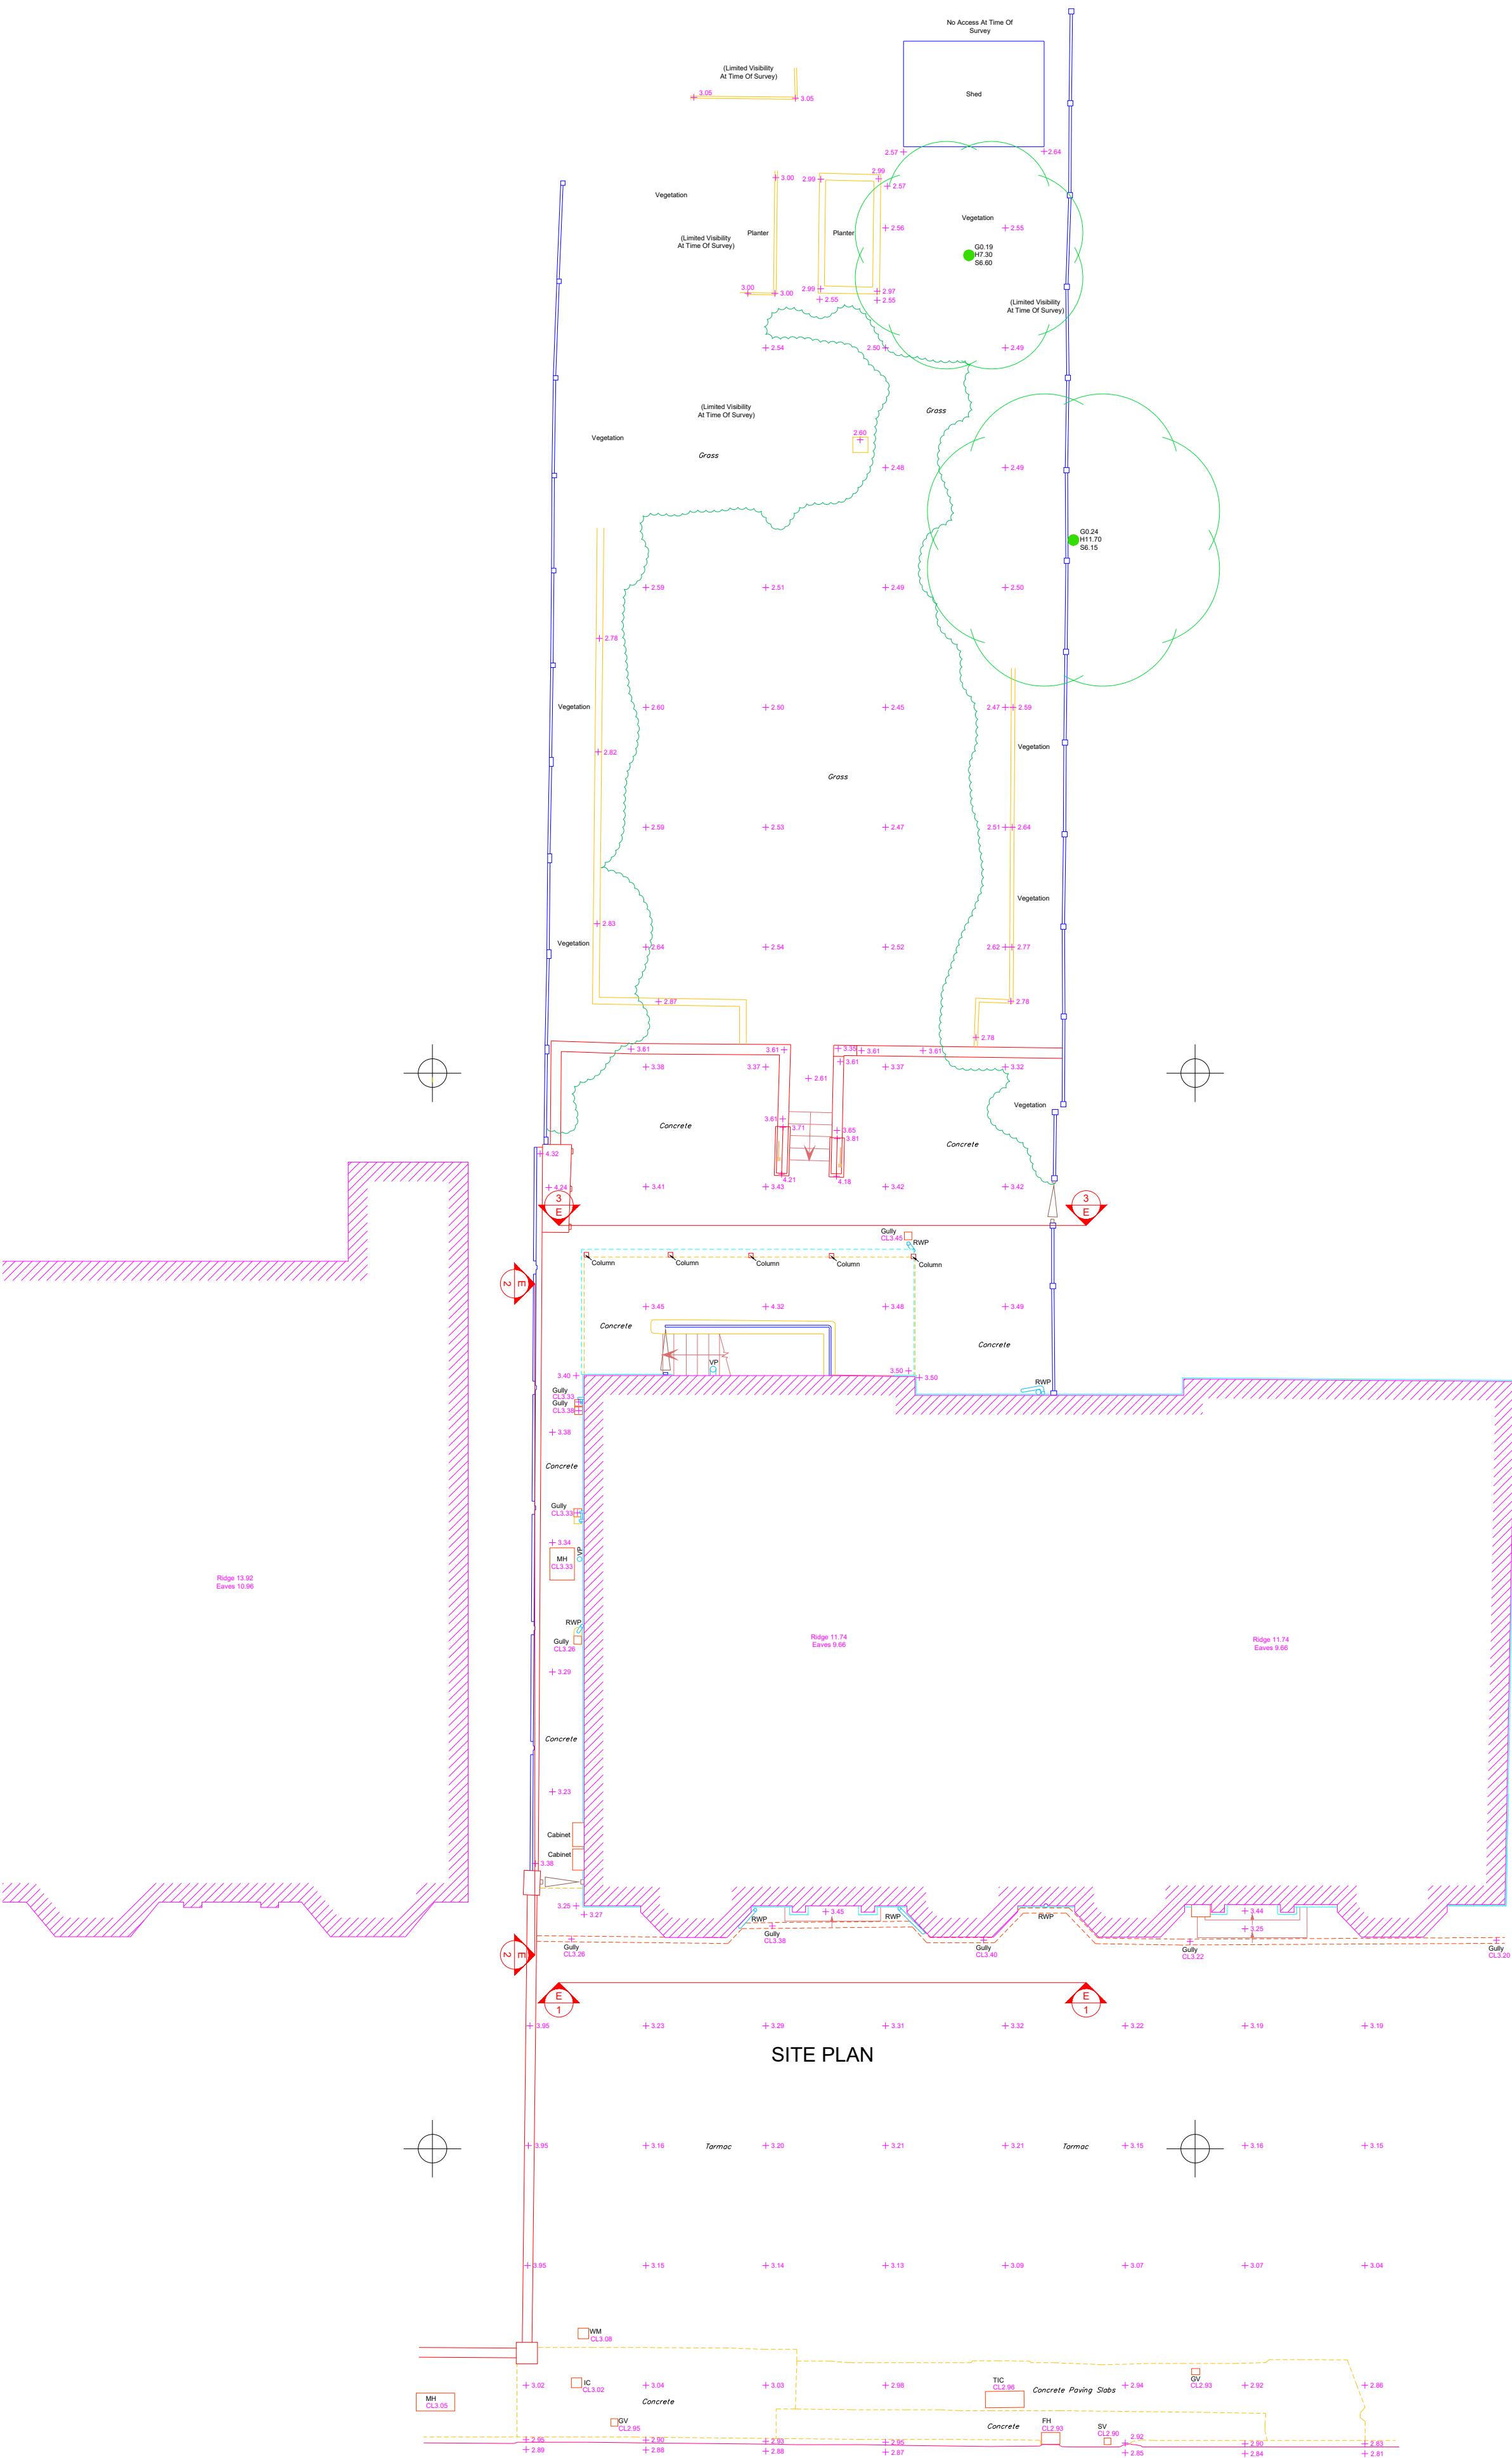


FIRST FLOOR PLAN

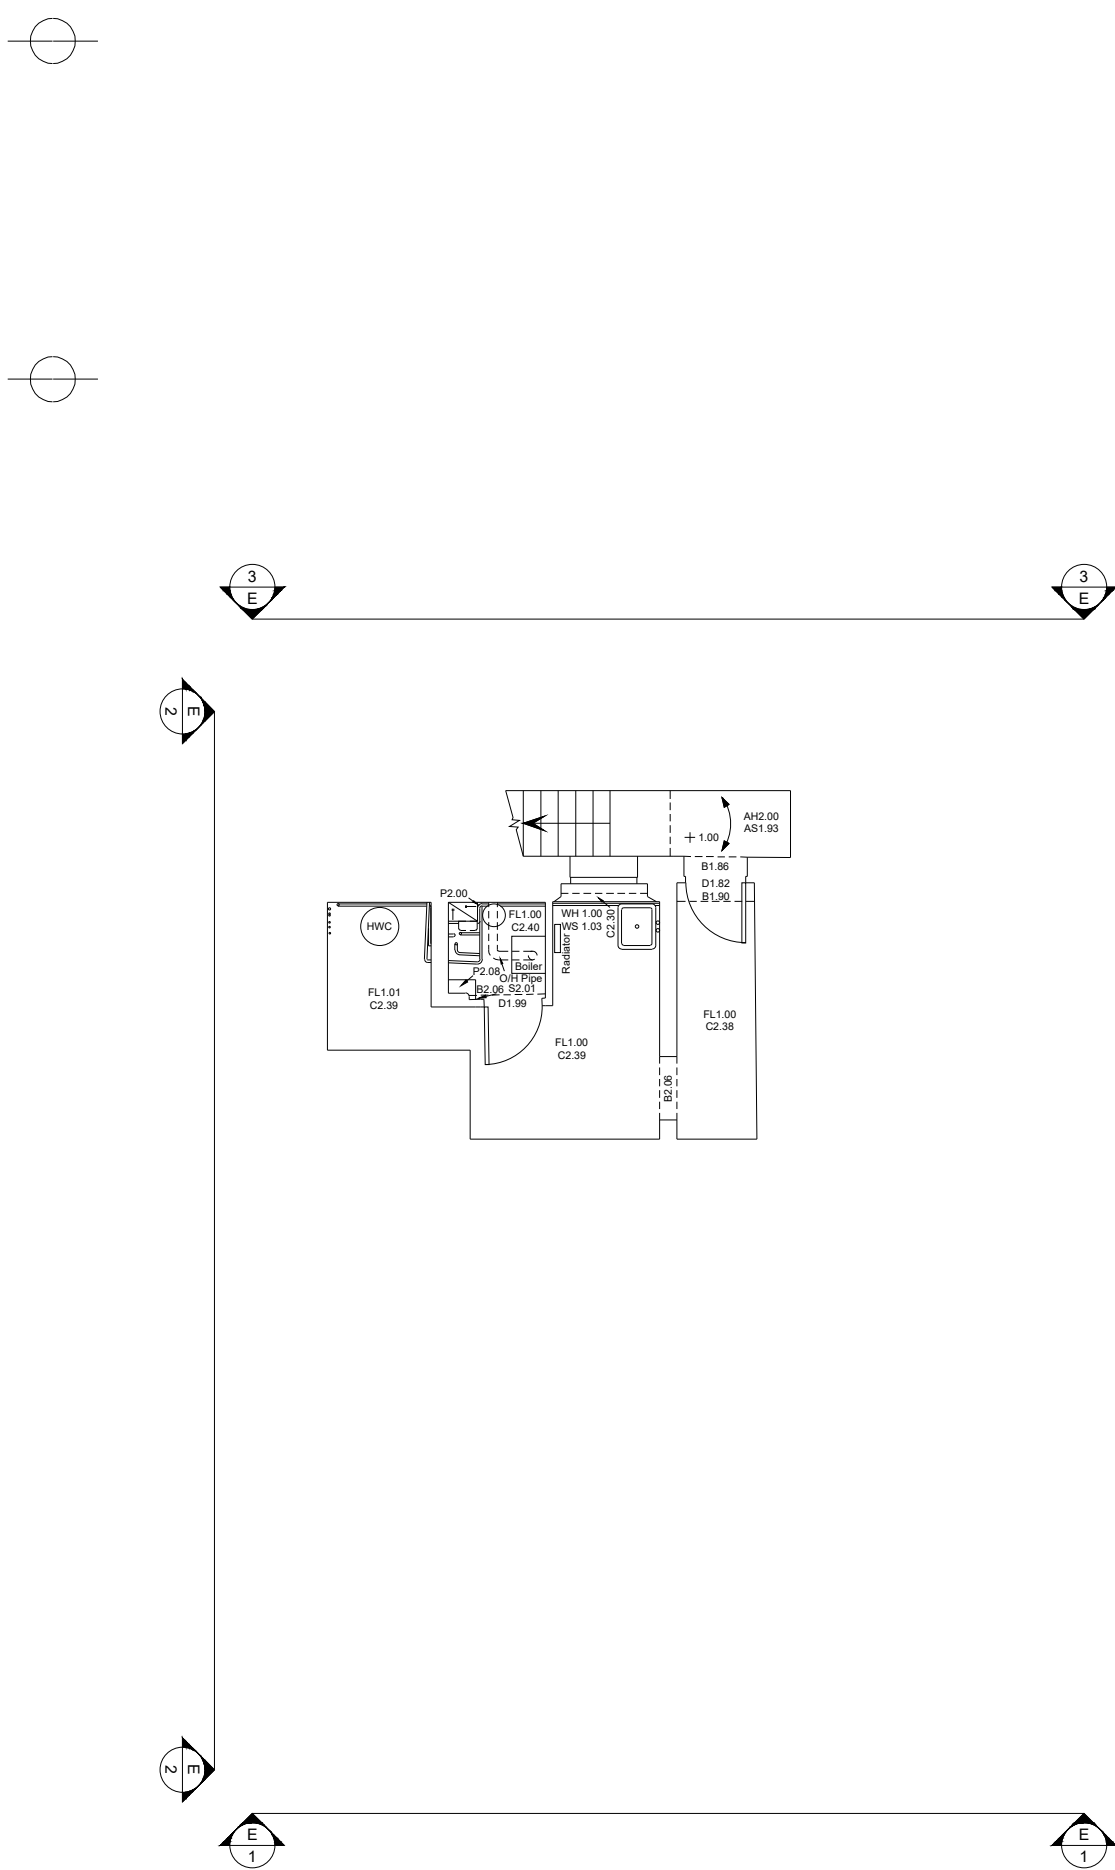

BASEMENT FLOOR PLAN

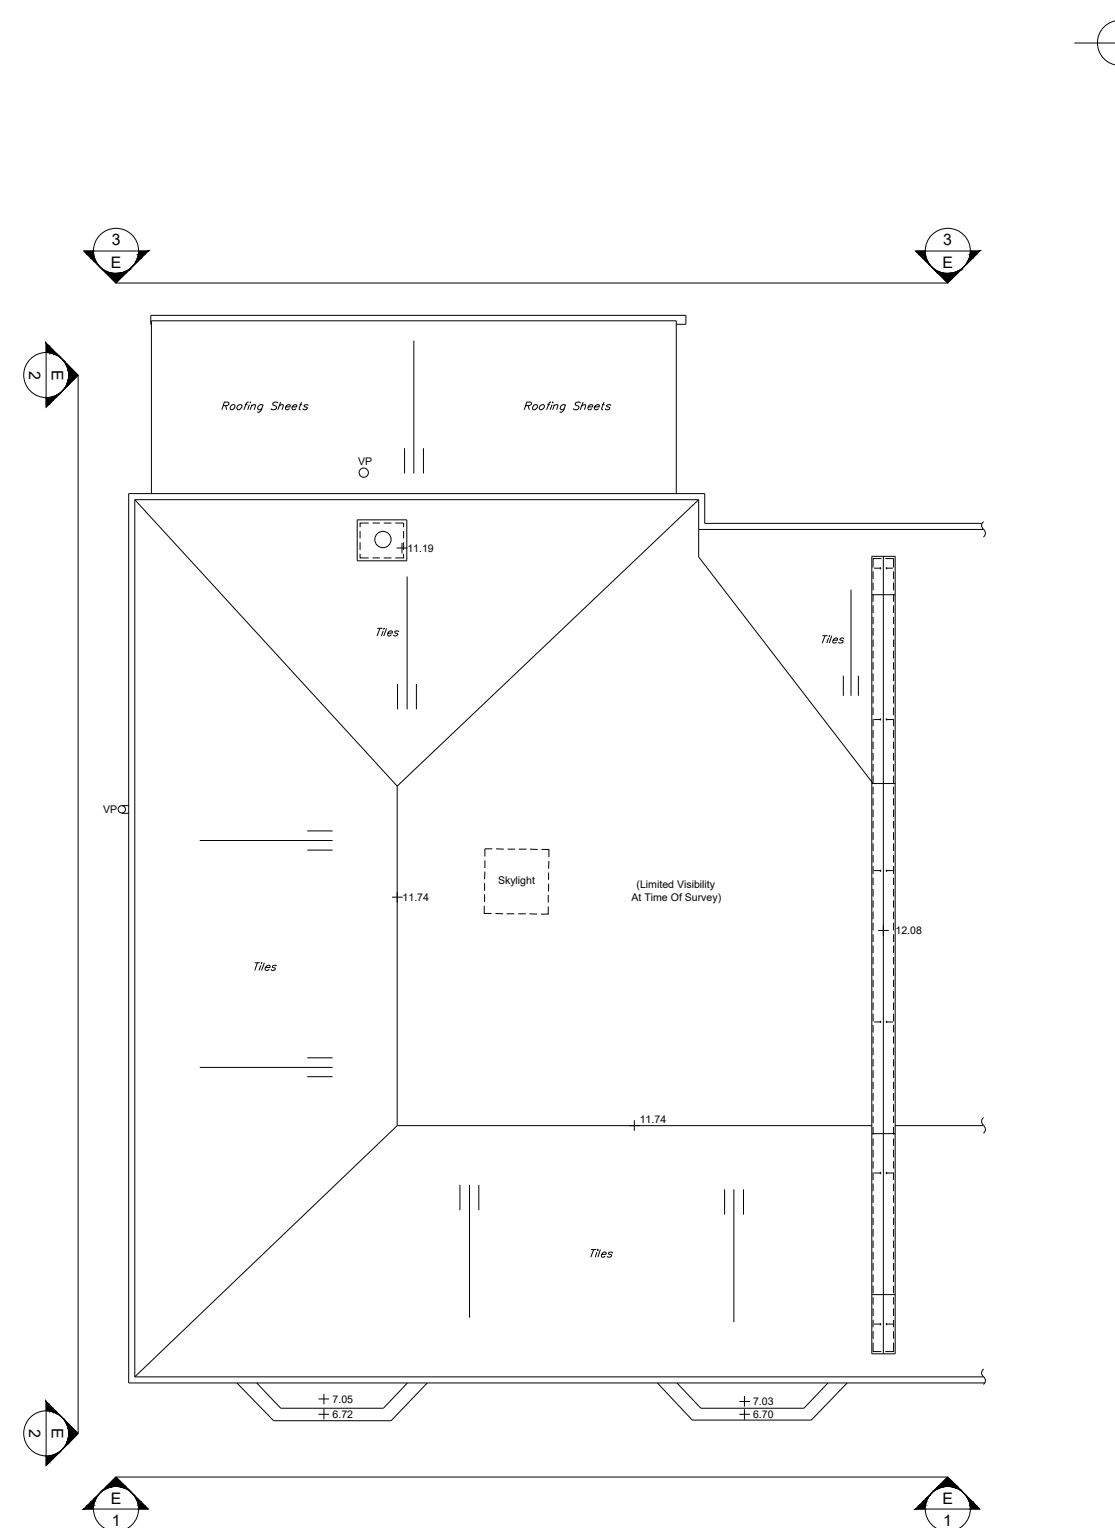

SECOND FLOOR PLAN

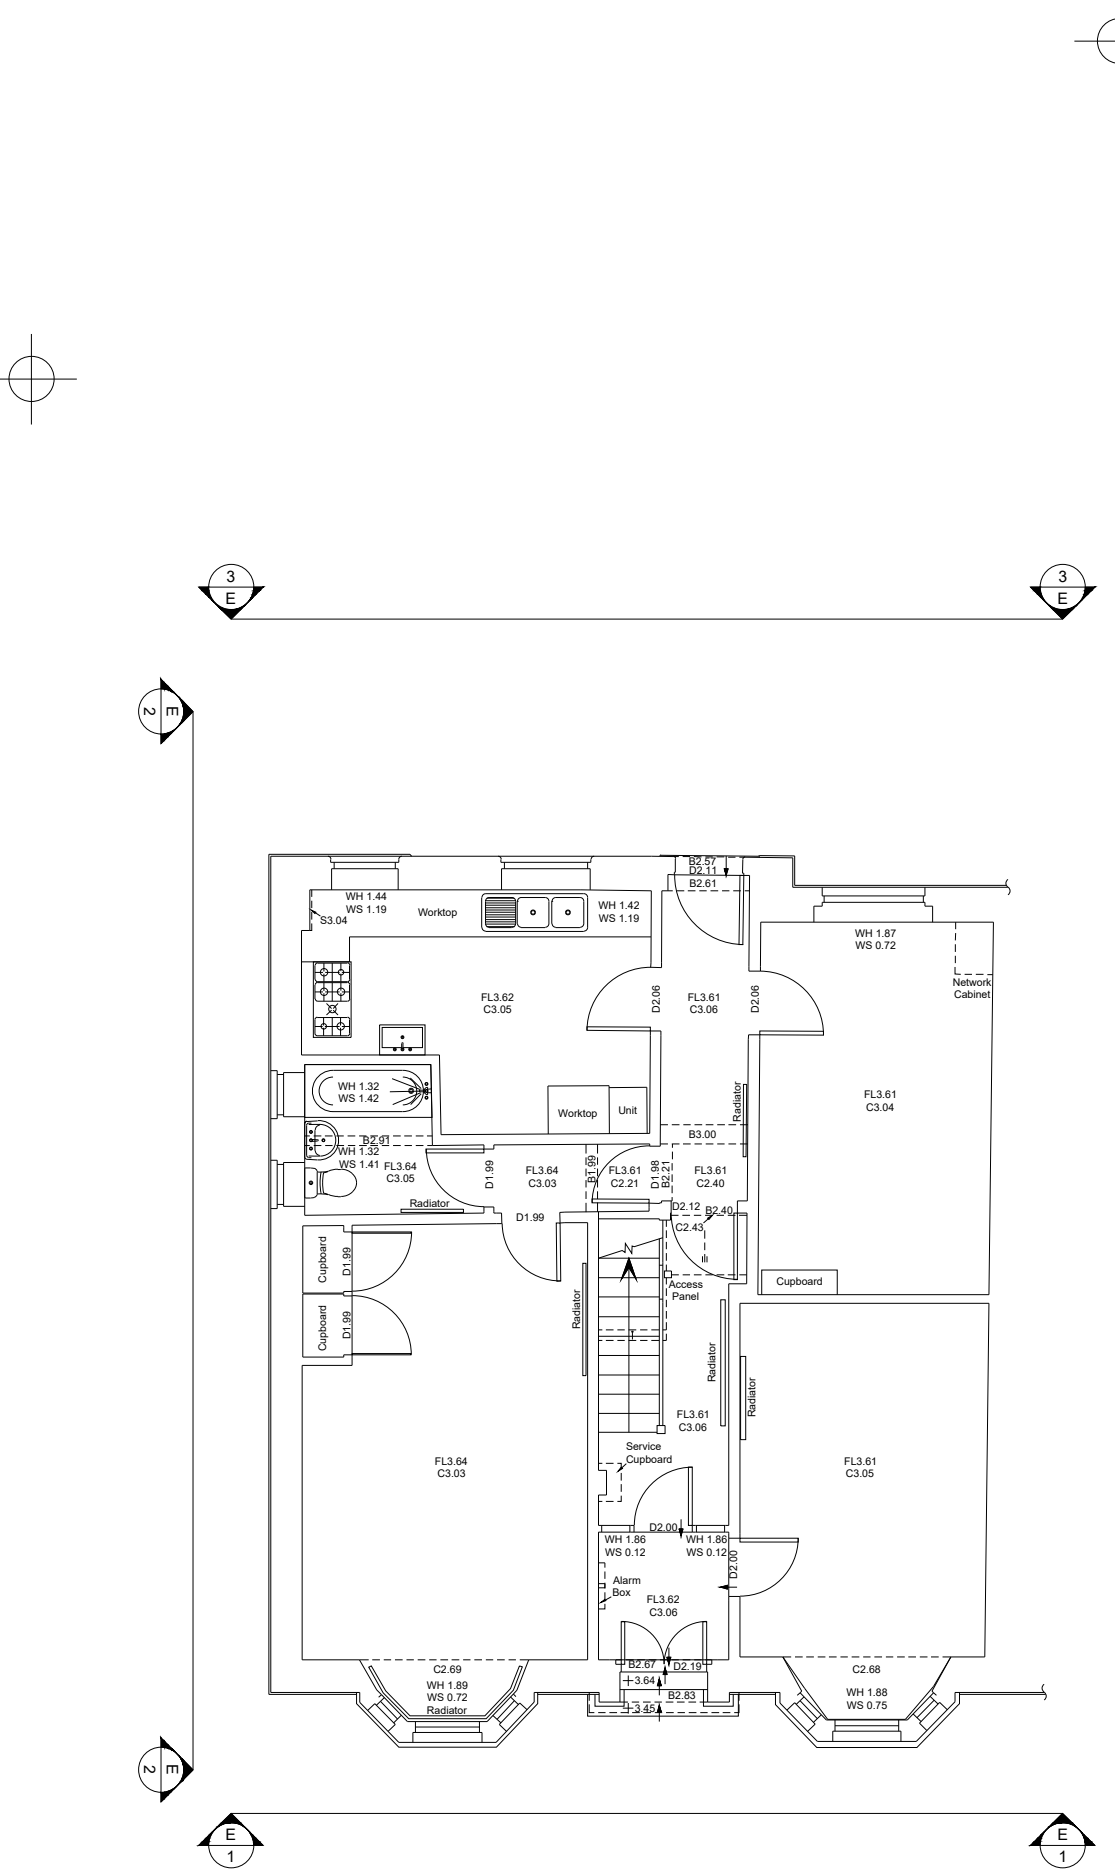

GROUND FLOOR PLAN