





3 Rear Elevation
Scale: 1:100




4 Side Elevation (Right)
Scale: 1:100

 

This drawing and the design are the copyright of **ON Architecture Ltd** only.
This drawing should not be copied or reproduced without written consent.
All dimensions are to be checked on site prior to setting out and fabrication and **ON Architecture Ltd** should be notified of any discrepancy prior to proceeding further.
For Construction & Fabrication Purposes - Do not scale from this drawing, use only the illustrated dimensions herein. Additional dimensions are to be requested and checked directly.
Illustrated information from 3rd party consultants/specialists is shown as indicatively only. See other consultant / specialist drawings for full information and detail.
All aspects of the architectural design concerning fire performance / fire safety (whether or not illustrated / annotated) are to be considered as 'For Approval' only, irrespective of the drawing status / suitability.

 

Key Plan: 1:1000 @ A3

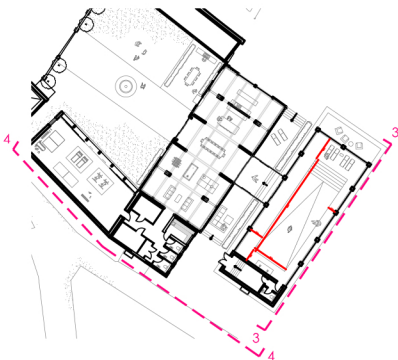

Revision Note & Date		Note	Amended	Checked
Rev	Date			
P1	03.02.24	UPDATED TO CLIENT COMMENTS	BB	-
-	-	-	-	-
-	-	-	-	-
-	-	-	-	-
-	-	-	-	-
-	-	-	-	-
-	-	-	-	-
-	-	-	-	-

ON
ARCH
ITECT
URE

Canterbury Studio
Logan House, St Andrews Close
Canterbury,
CT1 2RP
info@onarchitecture.co.uk
onarchitecture.co.uk
01227 634334

Project Title
WHITEHOUSE FARM, LAND WAY

Client Details
WINDMILL CONSTRUCTION

Drawing Title
PROPOSED REAR AND SIDE
ELEVATION

BIM Number
24.051-ONA-ZZ-XX-DR-A - 0311

Scale 1:100 @ A3 Date JULY 2025 Drawn IA Checked LH

Drawing Status
DRAFT

Project No. 24.051 Drawing No. 0311 Status P Revision 1