


The Contractor is to check all dimensions on site and report any discrepancies to the Contract Administrator. This drawing is to be read in conjunction with all other standard documentation.




LOCATION PLAN - SCALE 1:1250

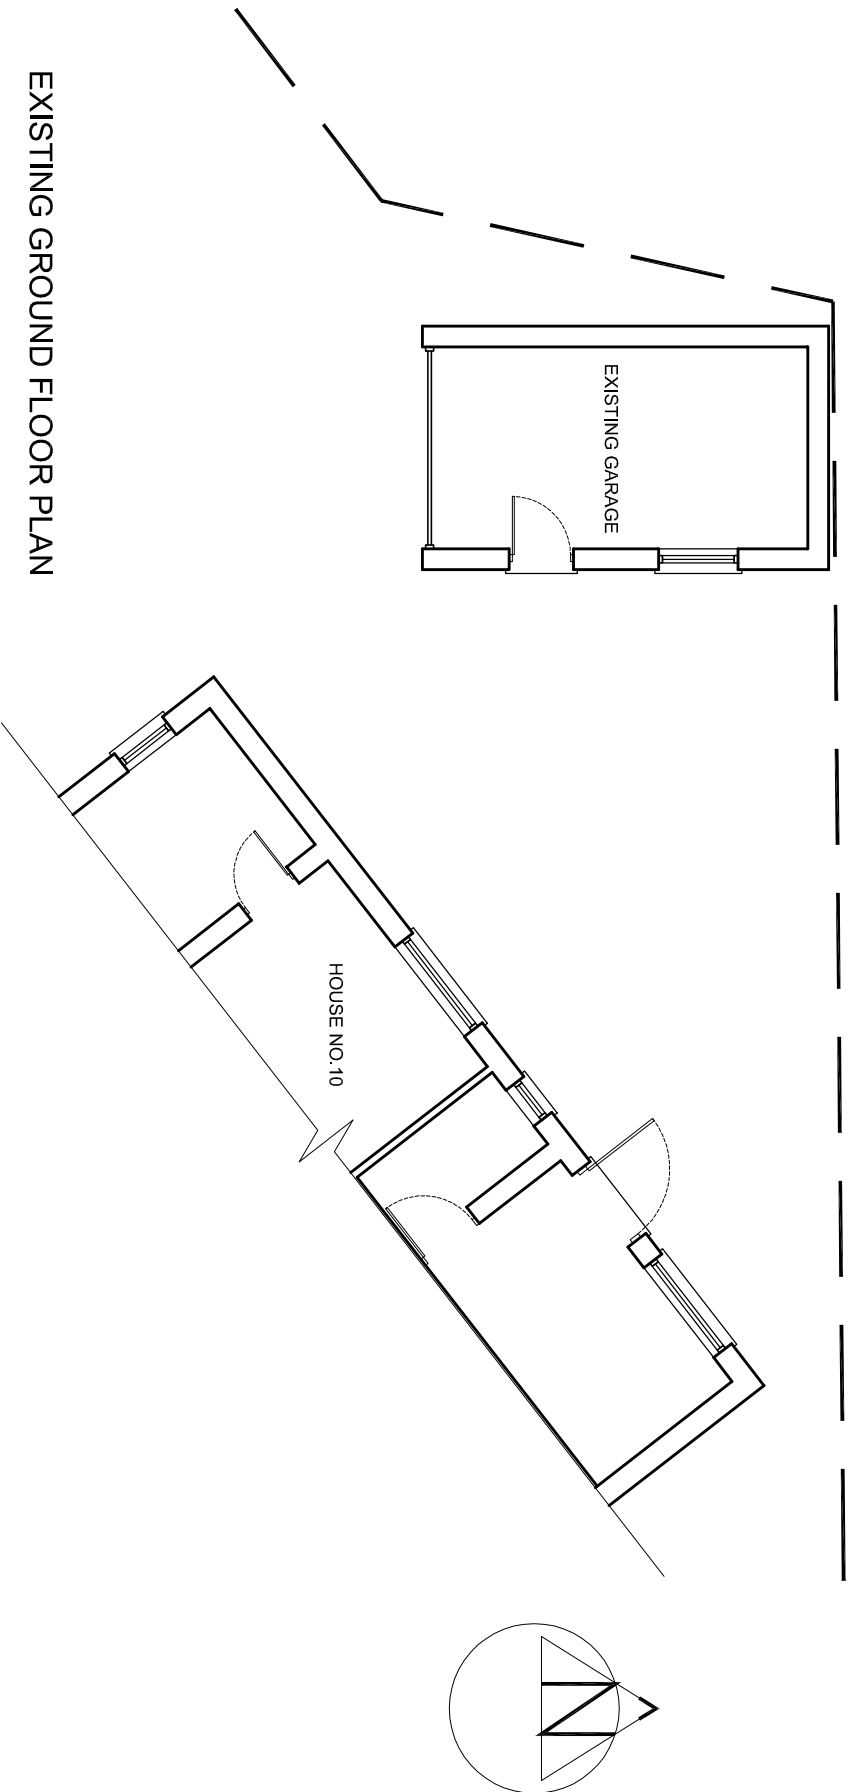


EXISTING GROUND FLOOR PLAN



EXISTING BLOCK PLAN - SCALE 1:200

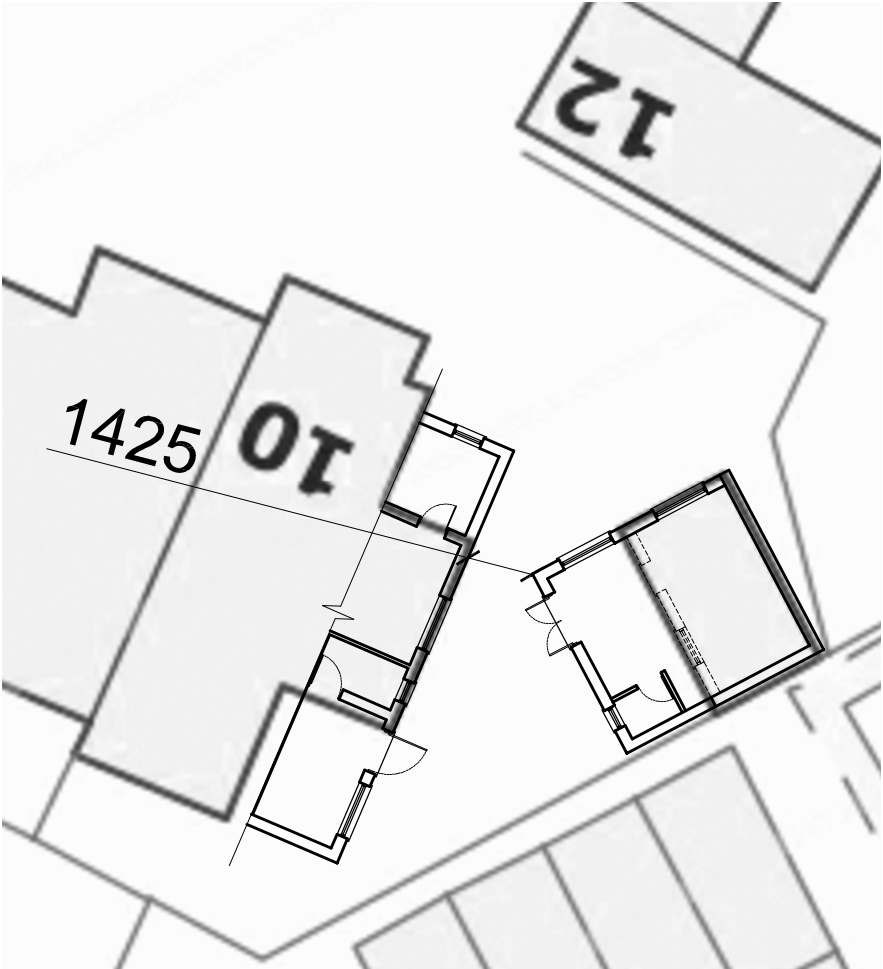


PROPOSED BLOCK PLAN - SCALE 1:200

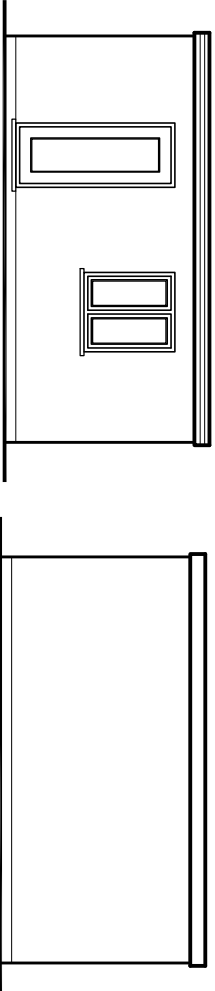


EXISTING FRONT ELEVATION

EXISTING REAR ELEVATION

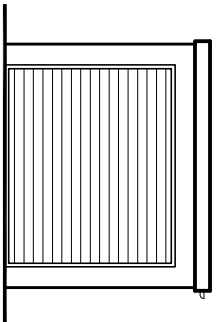

EXISTING SIDE ELEVATION

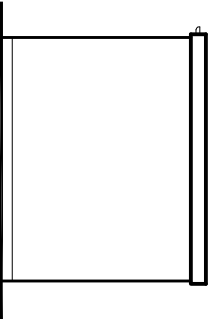

EXISTING SIDE ELEVATION

Design And Plan
CONSULTANTS
93 Colmandene Crescent,
Orpington, Kent BR5 2RA
020 3004 9238
07931 931 035
s.nagpal@dapconsultants.co.uk
www.dapconsultants.co.uk

project : 10 Medbury Road
Gravesend

drawing title :

Existing Floor Plans and Elevations

drawing: APN		chkd : SS	date:20.07.2023
status: Planning			
proj no: 2437	drg no: 01	rev no: A	
scale: 1:100@A3			