


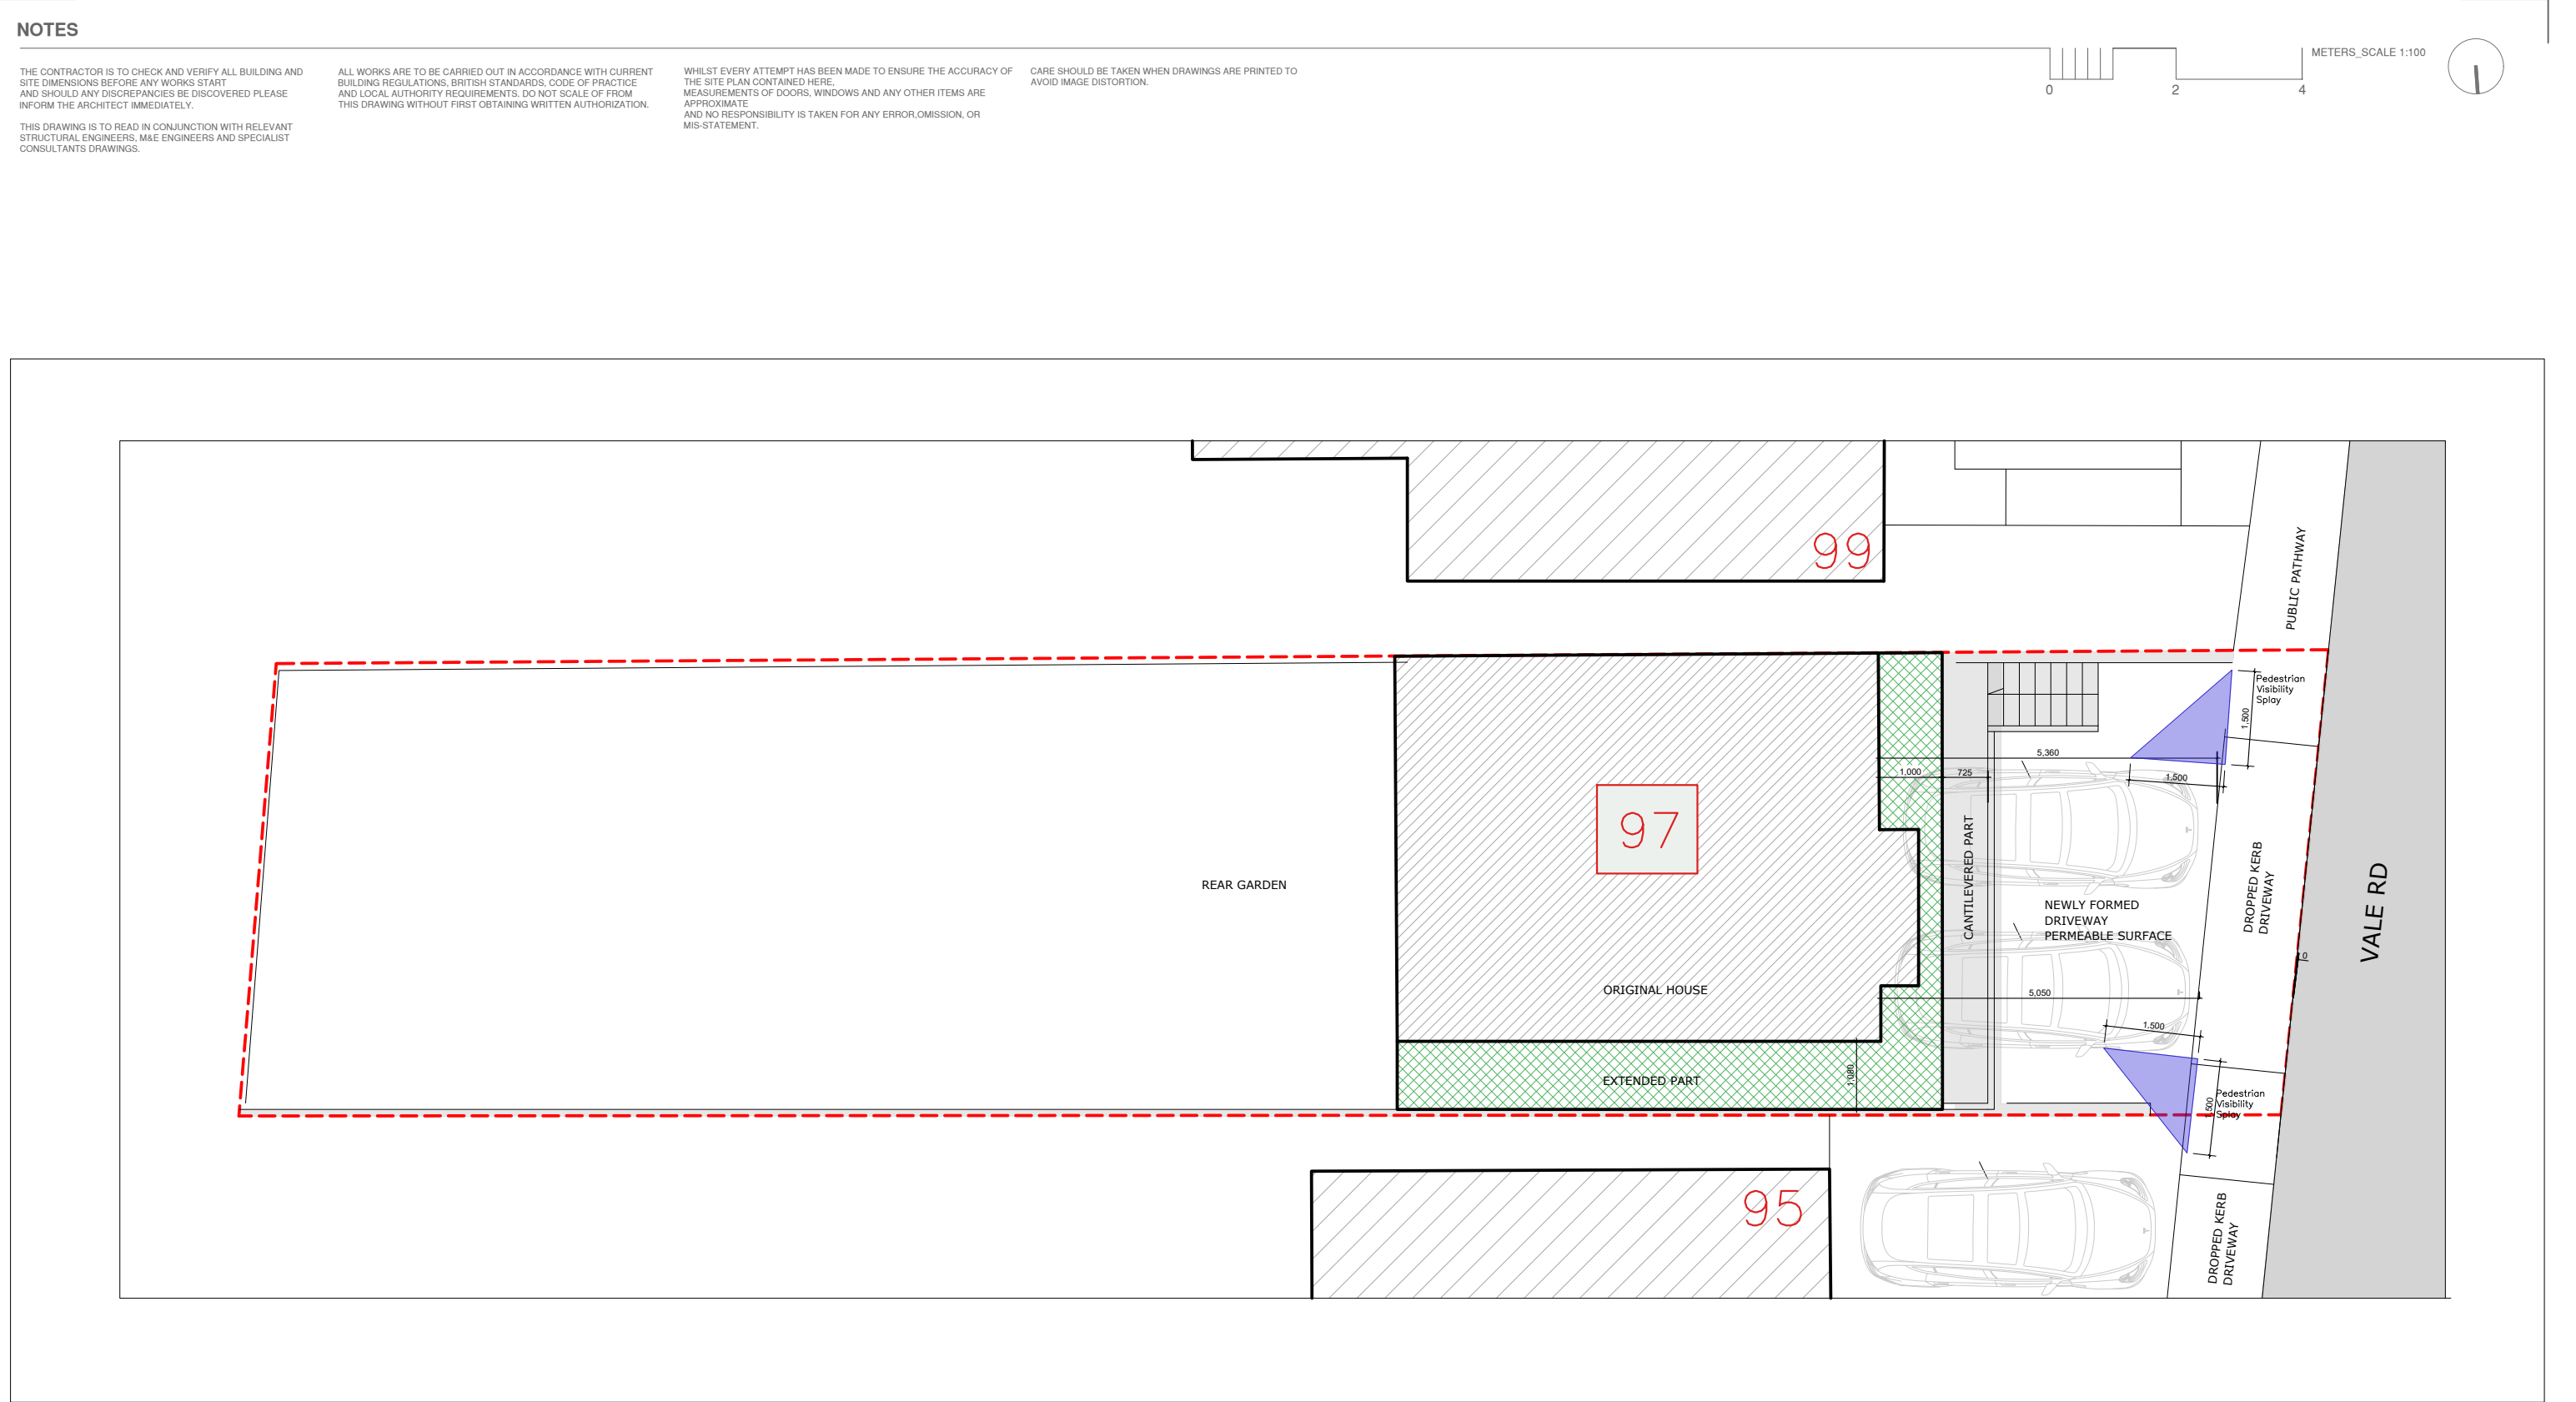

ARCHITEKTAS info@architektas.co.uk www.architektas.co.uk	PURPOSE OF ISSUE Information Comment Consents Building Control Tender Contract Construction					CLIENT			DRAWING STATUS		PROJECT	DRAWING NO	REVISION	
						PRIVATE			PLANNING		97 Vale Rd, Northfleet, Gravesend DA11 8DB	97 -01.1002P	2	
						DRAWN	START DATE	CHECKED	SCALE	SHEET SIZE	DRAWING TITLE			
		AR	30/05/23	AR	1:100 @ A3	A3	PROPOSED SITE PLAN							
		REV	DATE	NOTES	DR									