


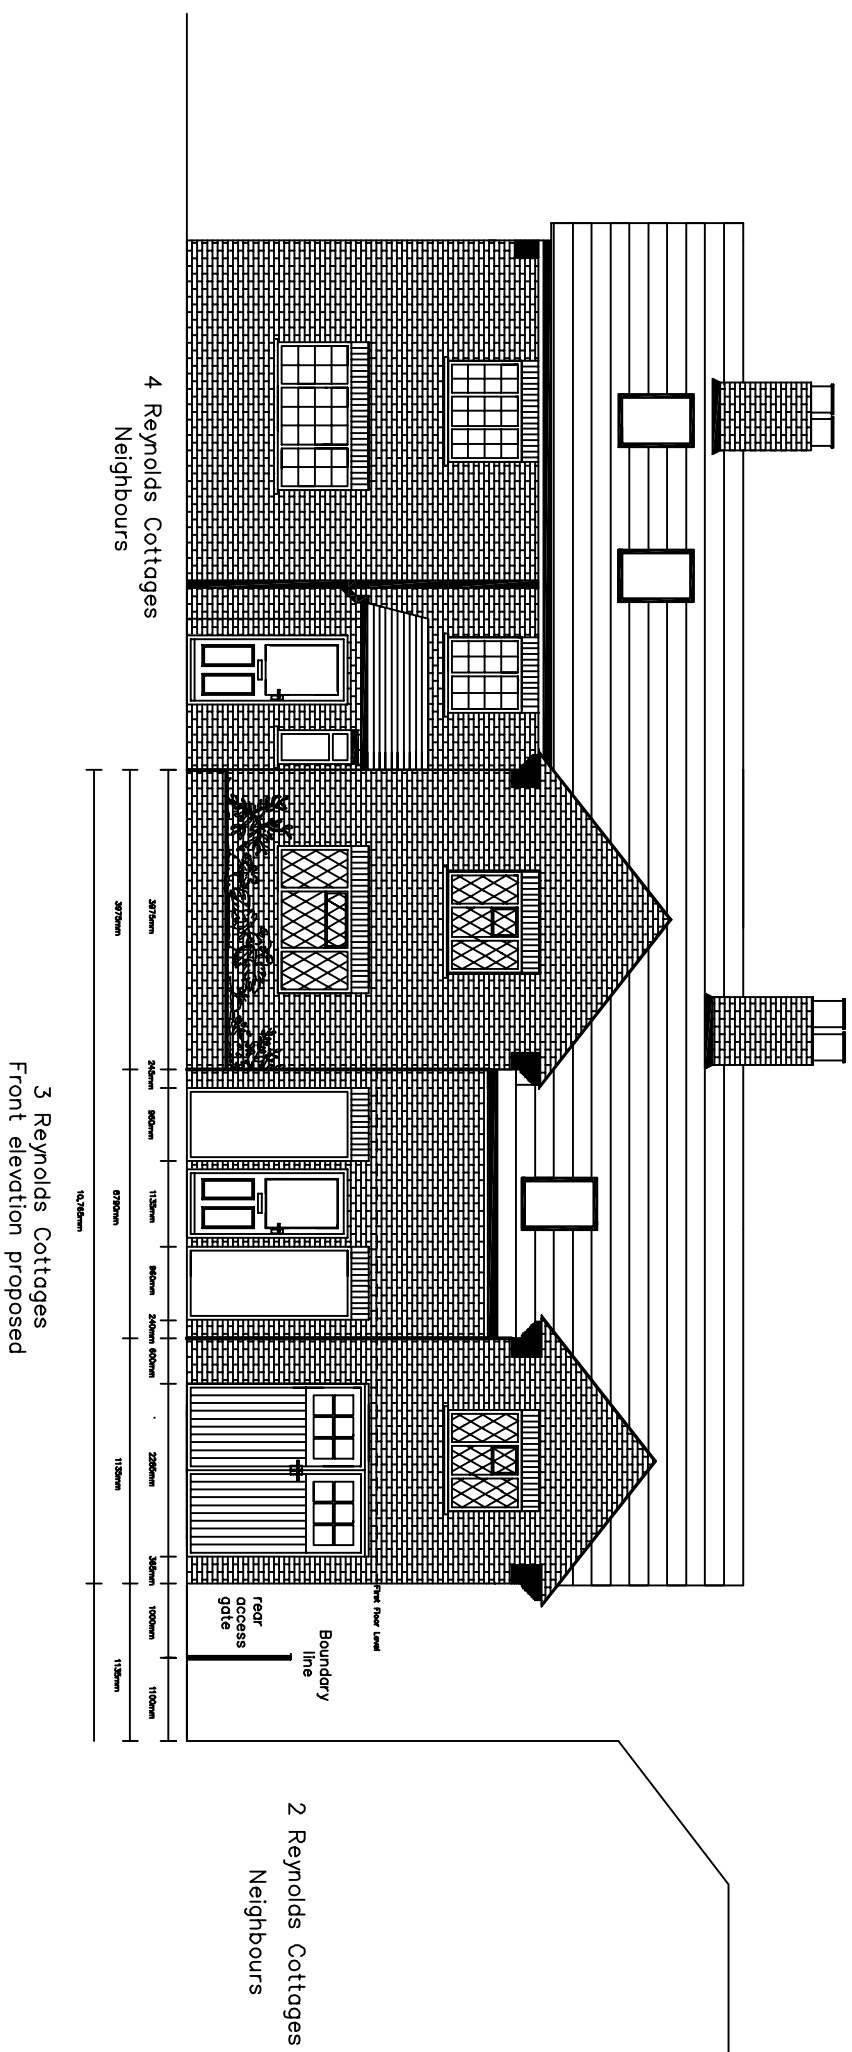

Jacqueline Mills MRICS
49 St Mildred's Road
London
SE12 0RD

Client : Mrs N Saunders & Mr M Mills

Address : 3 Reynolds Cottages, Henley Road, Gravesend,
DA13 0XB

Drawing : Front Elevation Existing

Job Ref:	Dwg No:	Revision:
2023/04	2023/04/005	0

Scale : 1:100 @A3

Status :