


Scale 1:200 on A3 paper

0m 2m 4m 6m 10m 14m 20m

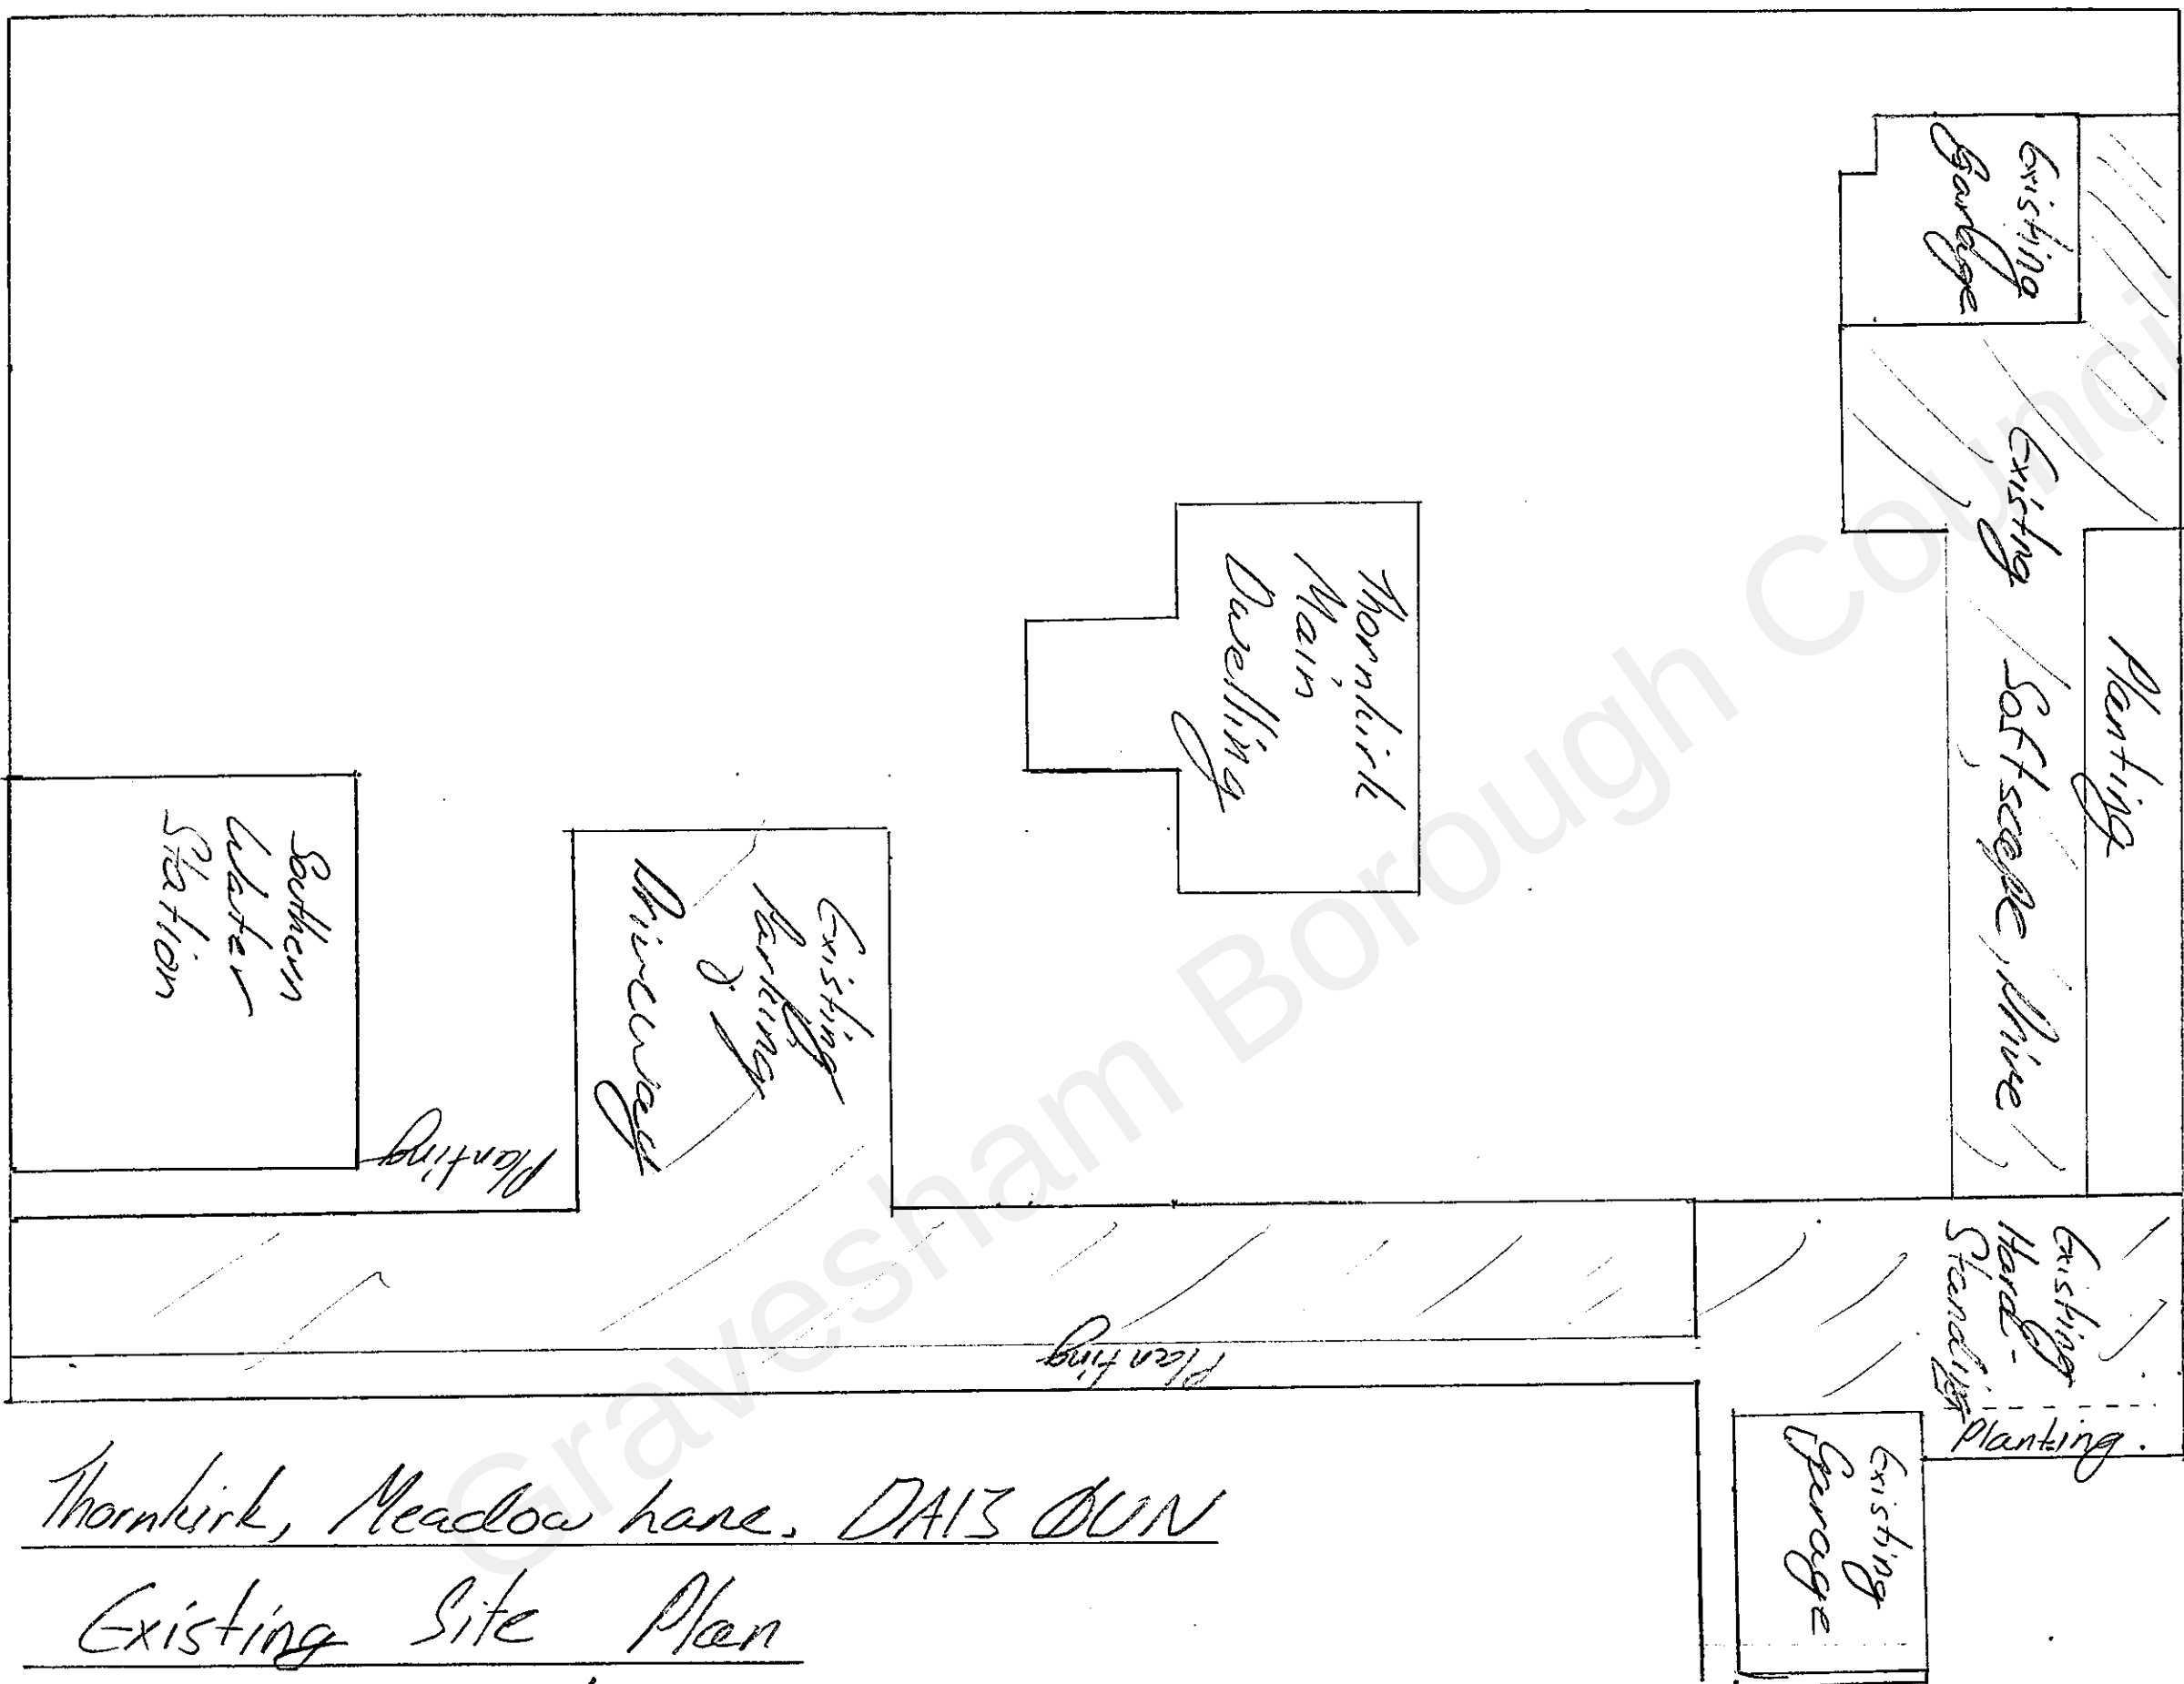

Thornkirk, Meadow Lane, DA15 0UN

Existing Site Plan

Drawn By A.S.

Date 2-8-22