




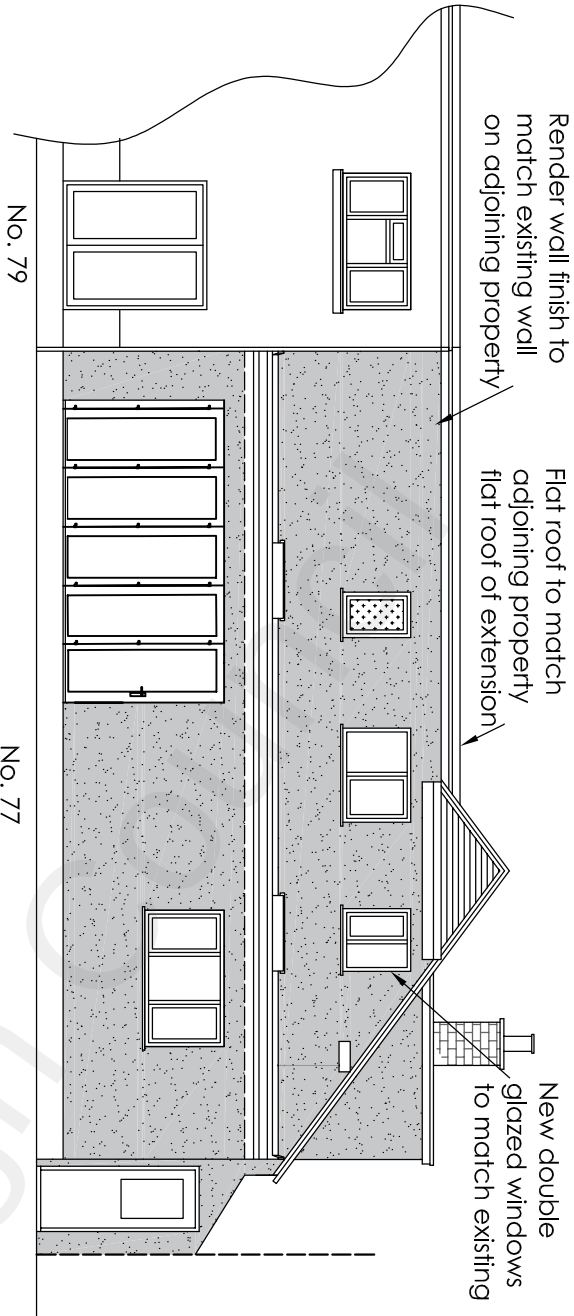


PROPOSED REAR ELEVATION

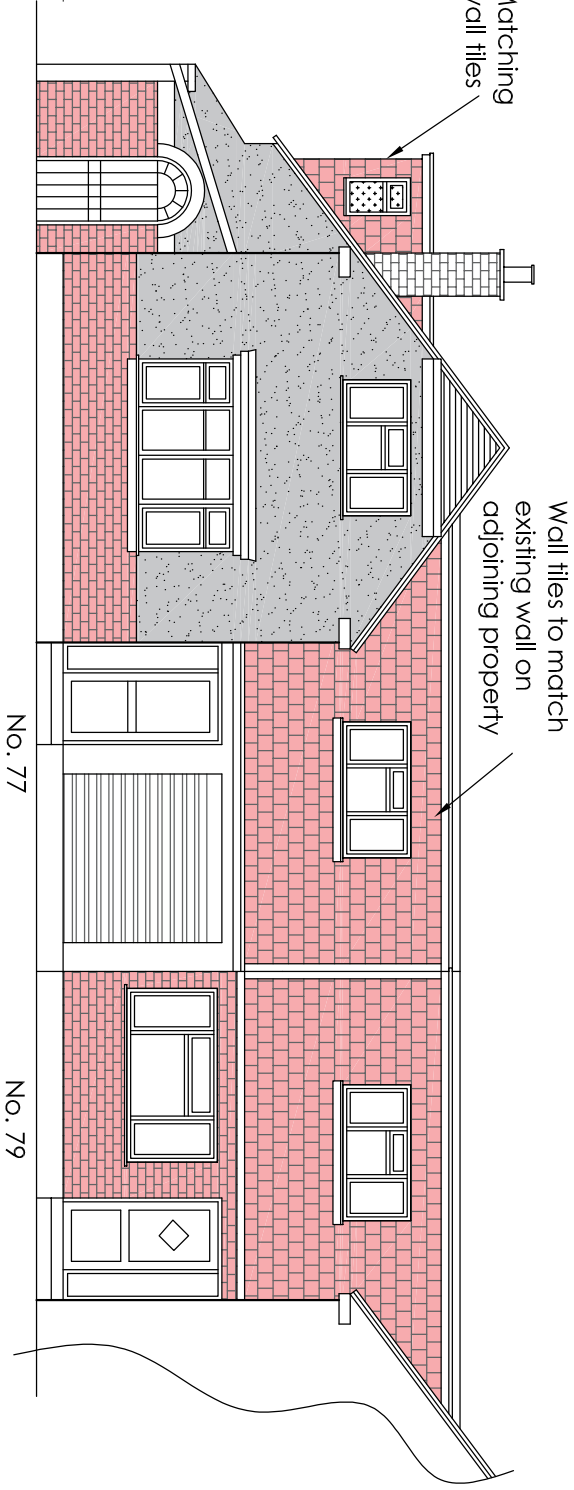

PROPOSED FRONT ELEVATION

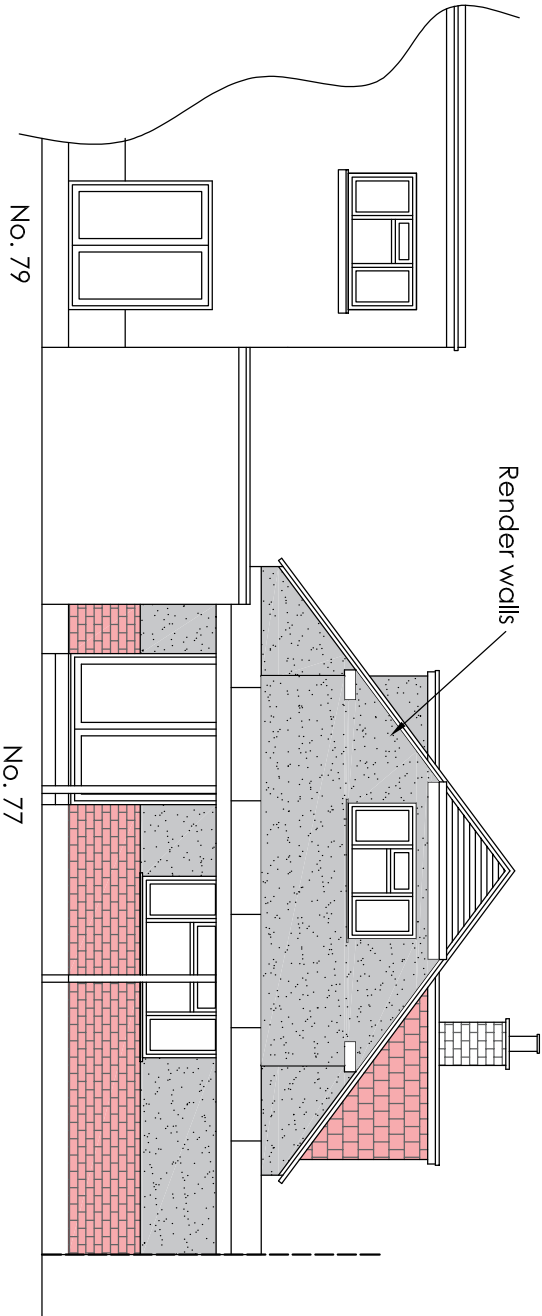

EXISTING REAR ELEVATION

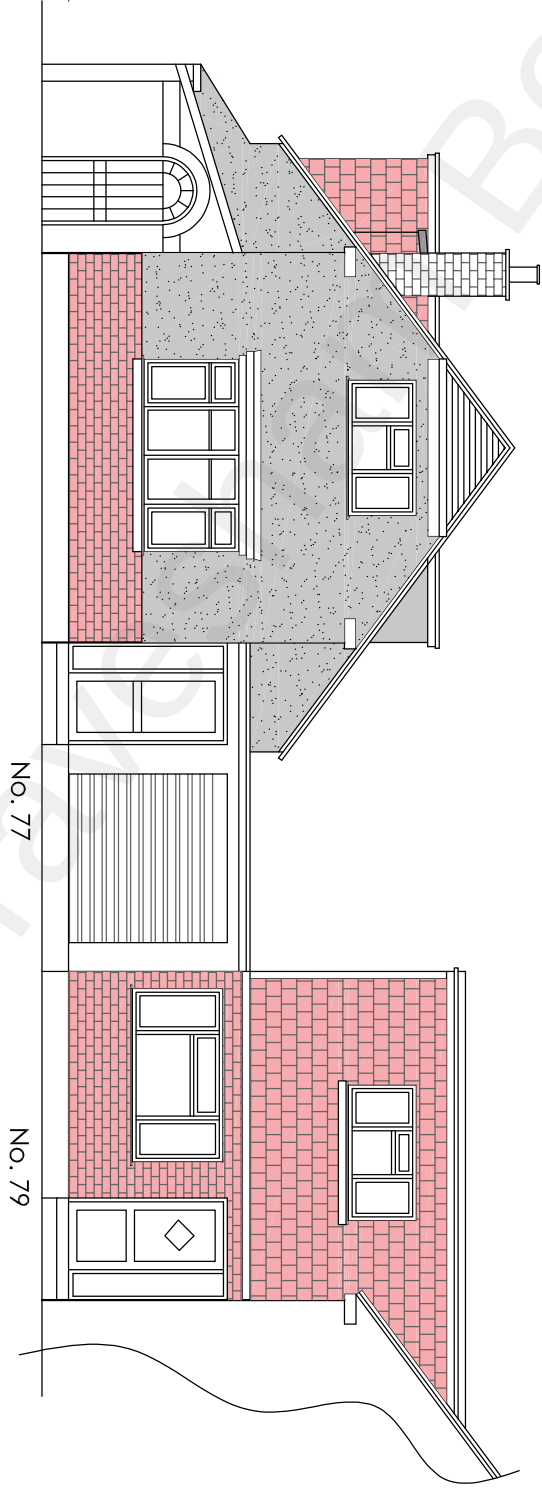

EXISTING FRONT ELEVATION

Project		77 Hever Court Road Gravesend Kent DA12 5EG		Room Above Garage, Rear Single Storey Extension and Extend Side First Floor Dormer	
Drawing Title		Existing and Proposed Front / Rear Elevations			
Rev		Description		Date	
Drawn		Date		Scale	
HC		Oct 2021		1:100	
				Drawing No.	
				77HCR/A3/O4	
				H Channa	
				Picaroons Maidstone Road Platt Kent TN15 8LB	
				Tel: 07828277909 E-mail: hbchanna@tiscali.co.uk	