


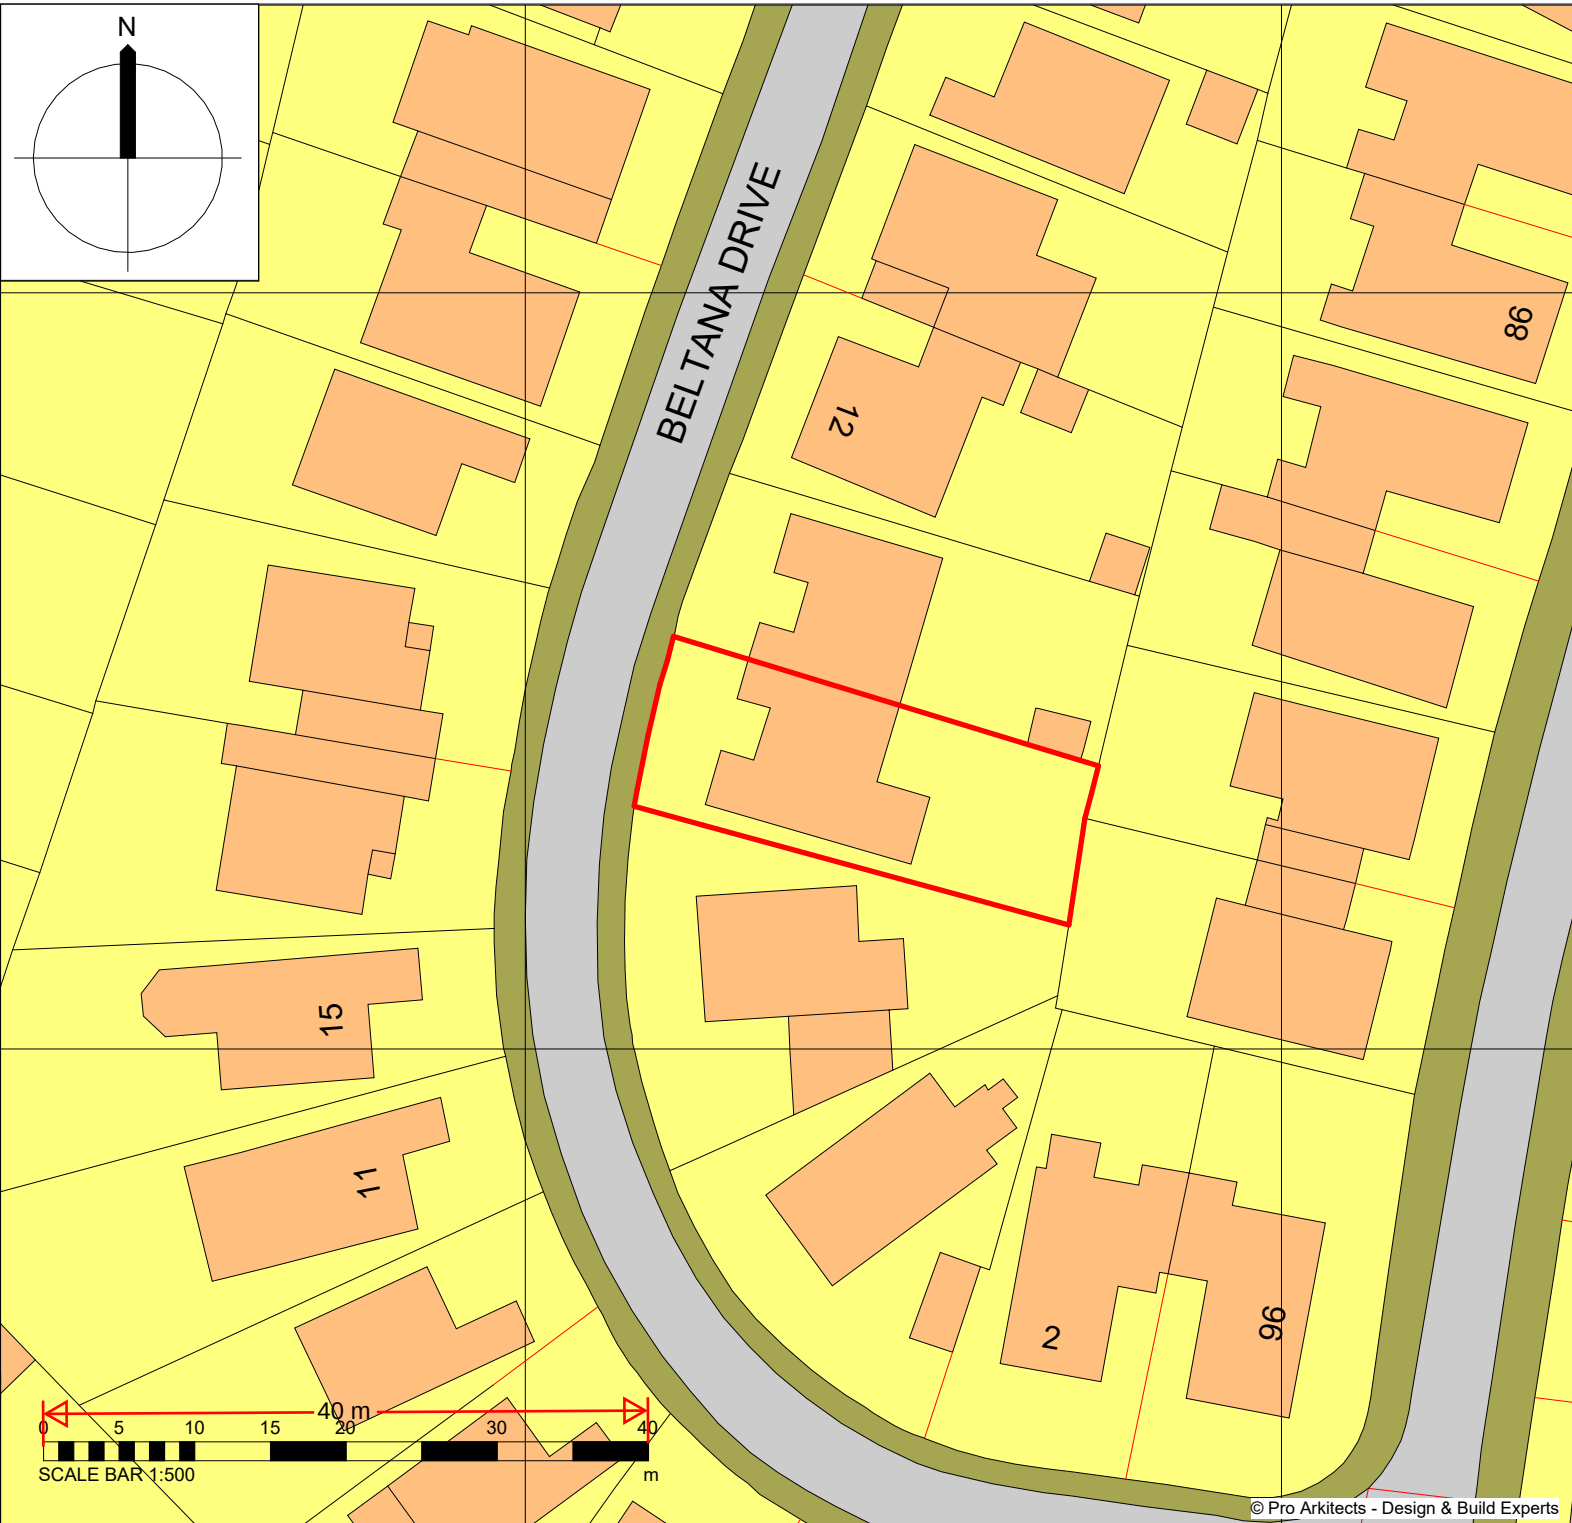

Rev	Date	Description	By	Chkd
1	12/10/2023	Stage 3 - Revision		
2	30/10/2023	Stage 3 - Revision		

Issue Status

Extensions, dormer and garage conversion

Client
Abdul Mahsin
8, Beltana Drive, Gravesend, Kent, DA12 4BS



PRO ARKITECTS
DESIGN & BUILD EXPERTS

★ ★ ★ ★ ★

Pro Arkitects - Design & Build Experts
4 Cradlebridge Drive, Ashford,
TN24 0RN, United Kingdom

+44 (0) 33 0998 0974 T
www.proarkitects.co.uk
info@proarkitects.co.uk

Project
Extensions, dormer and garage conversion

Drawing Title
Existing Site Plan

Scale at A4 1 : 500	Client and Drawing Reference 7002	Rev 01
------------------------	--------------------------------------	-----------