


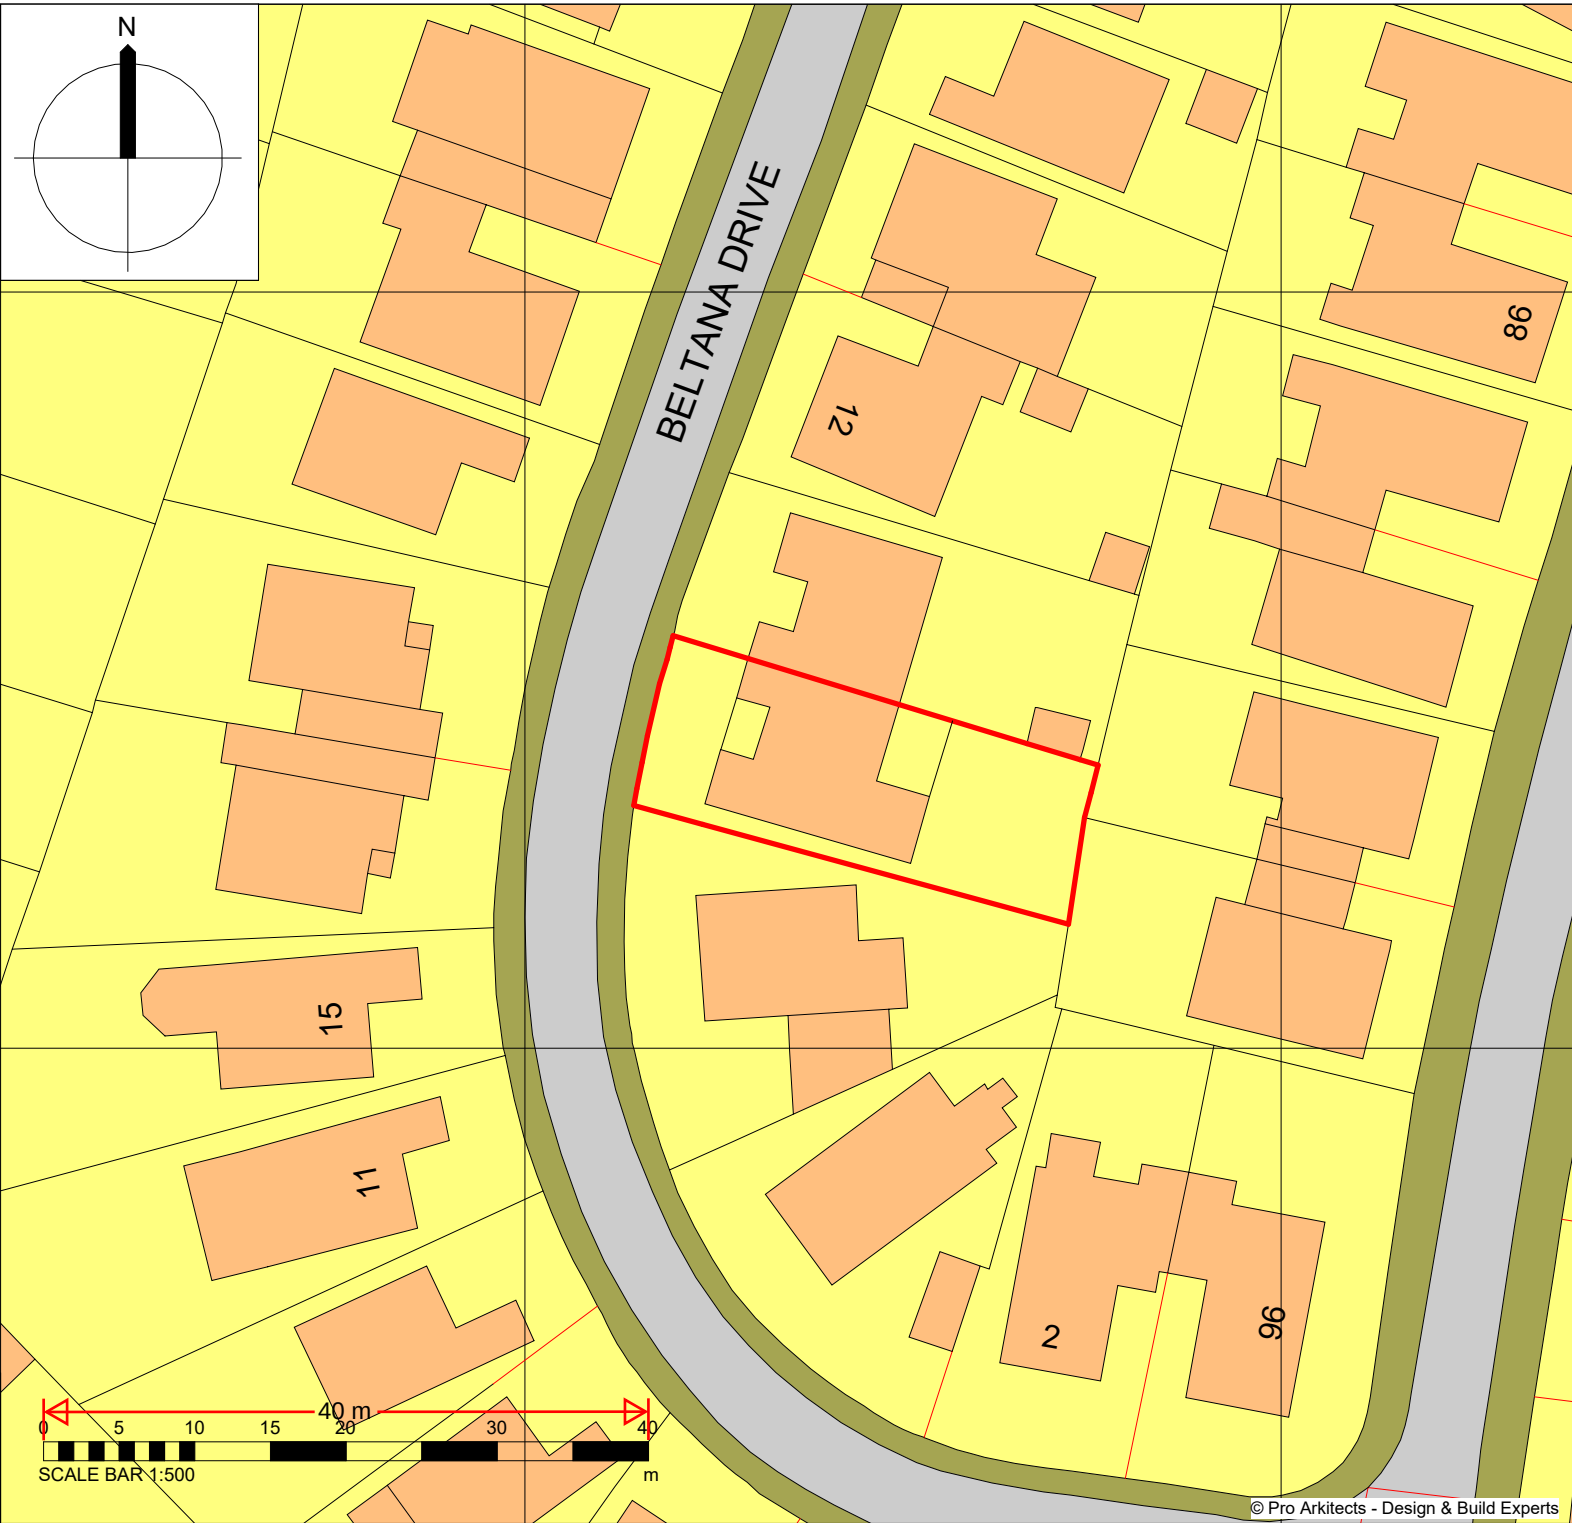

Rev	Date	Description	By	Chkd
1	06/10/2023	Stage 3		
2	12/10/2023	Stage 3 - Revision		
3	30/10/2023	Stage 3 - Revision		
Issue Status				
Extensions, dormer and garage conversion				
Client				
Abdul Mahsin 8, Beltana Drive, Gravesend, Kent, DA12 4BS				
Project				
Extensions, dormer and garage conversion				
Drawing Title				
Proposed Site Plan				
Scale at A4		Client and Drawing Reference		Rev
1 : 500		7003		01