


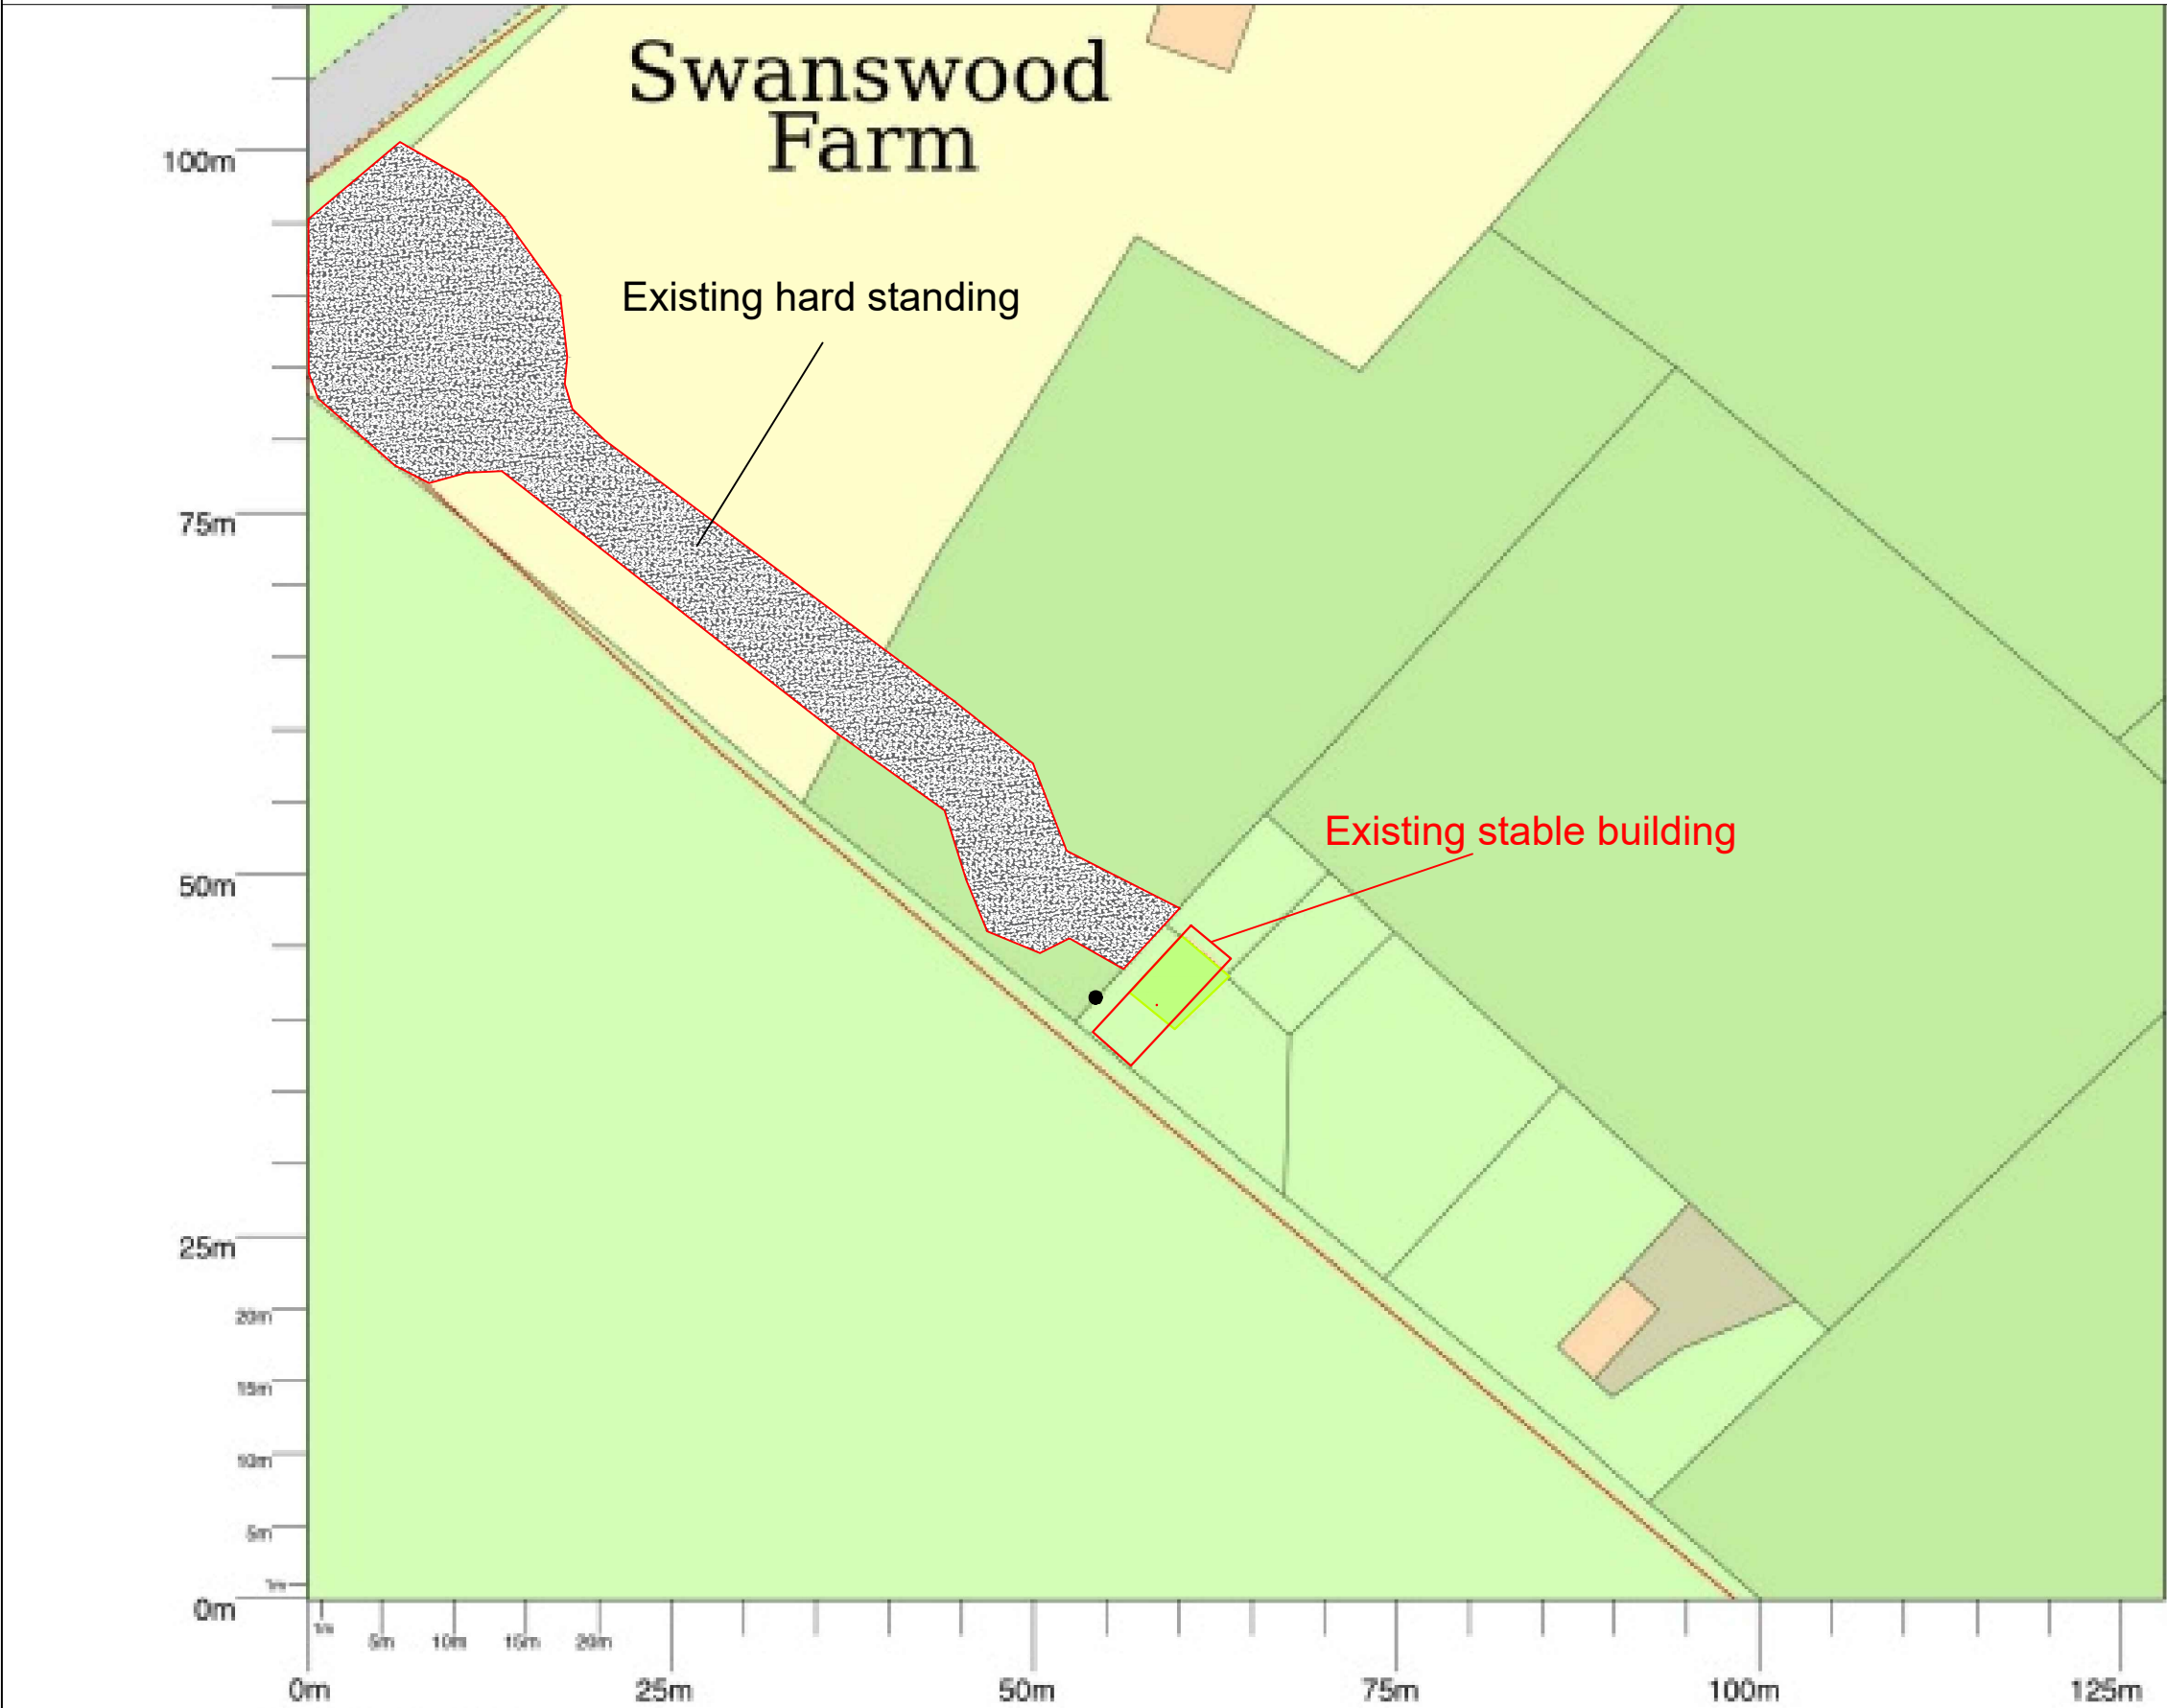

Scale 1:500 at A3

General Notes

1 to 500 Existing
site plan

Existing building
outlined in red

	NT/KW	
No.	Revision/Issue	Date

Firm Name and Address
NORTON 
TIMBER Ltd.

Project Name and Address
Stables unit,
Swanswood Farm
Harvel Road
Meopham
Gravesend

Project	Sheet
Date 15th March 2024	18
Scale 1:500 (A3)	