


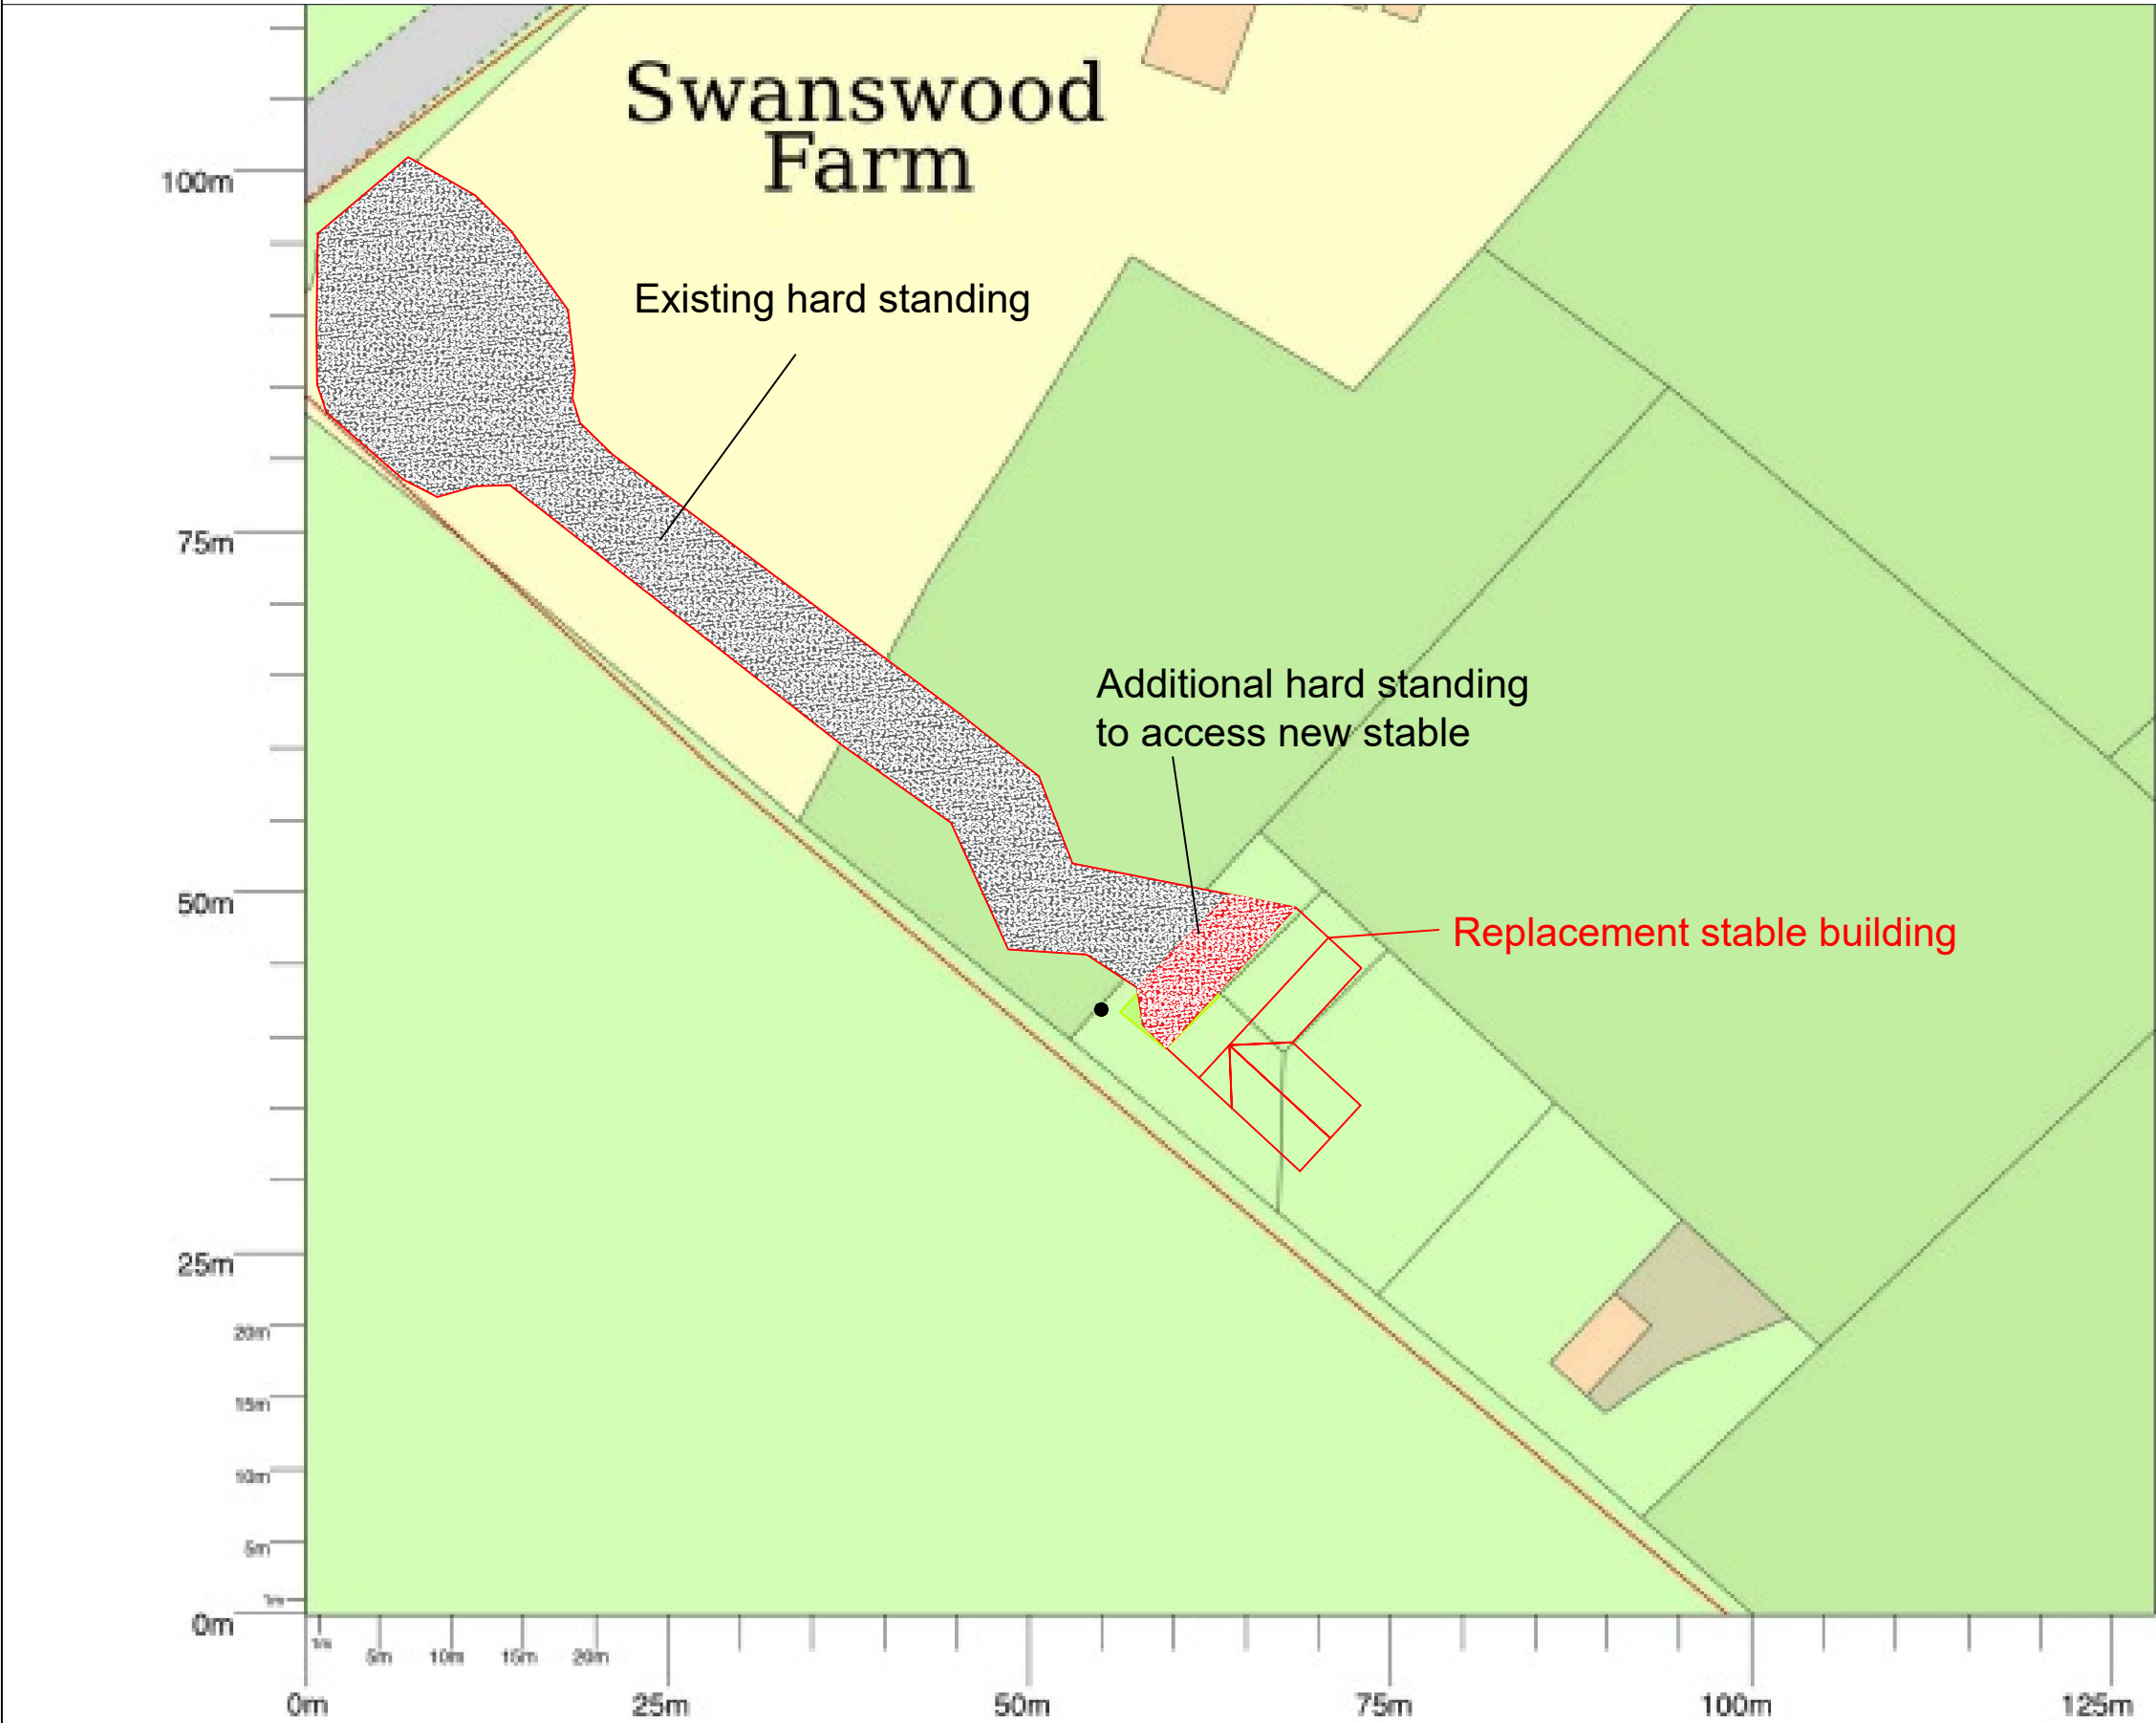

Scale 1:500 at A3

General Notes

1 to 500
Proposed site plan

Replacement building outlined in red

	NT/KW	
No.	Revision/Issue	Date

Firm Name and Address

NORTON
TIMBER Ltd.

Project Name and Address

Stables unit,
Swanswood Farm
Harvel Road
Meopham
Gravesend

Project	19
Date 15th March 2024	
Scale 1:500 (A3)	