
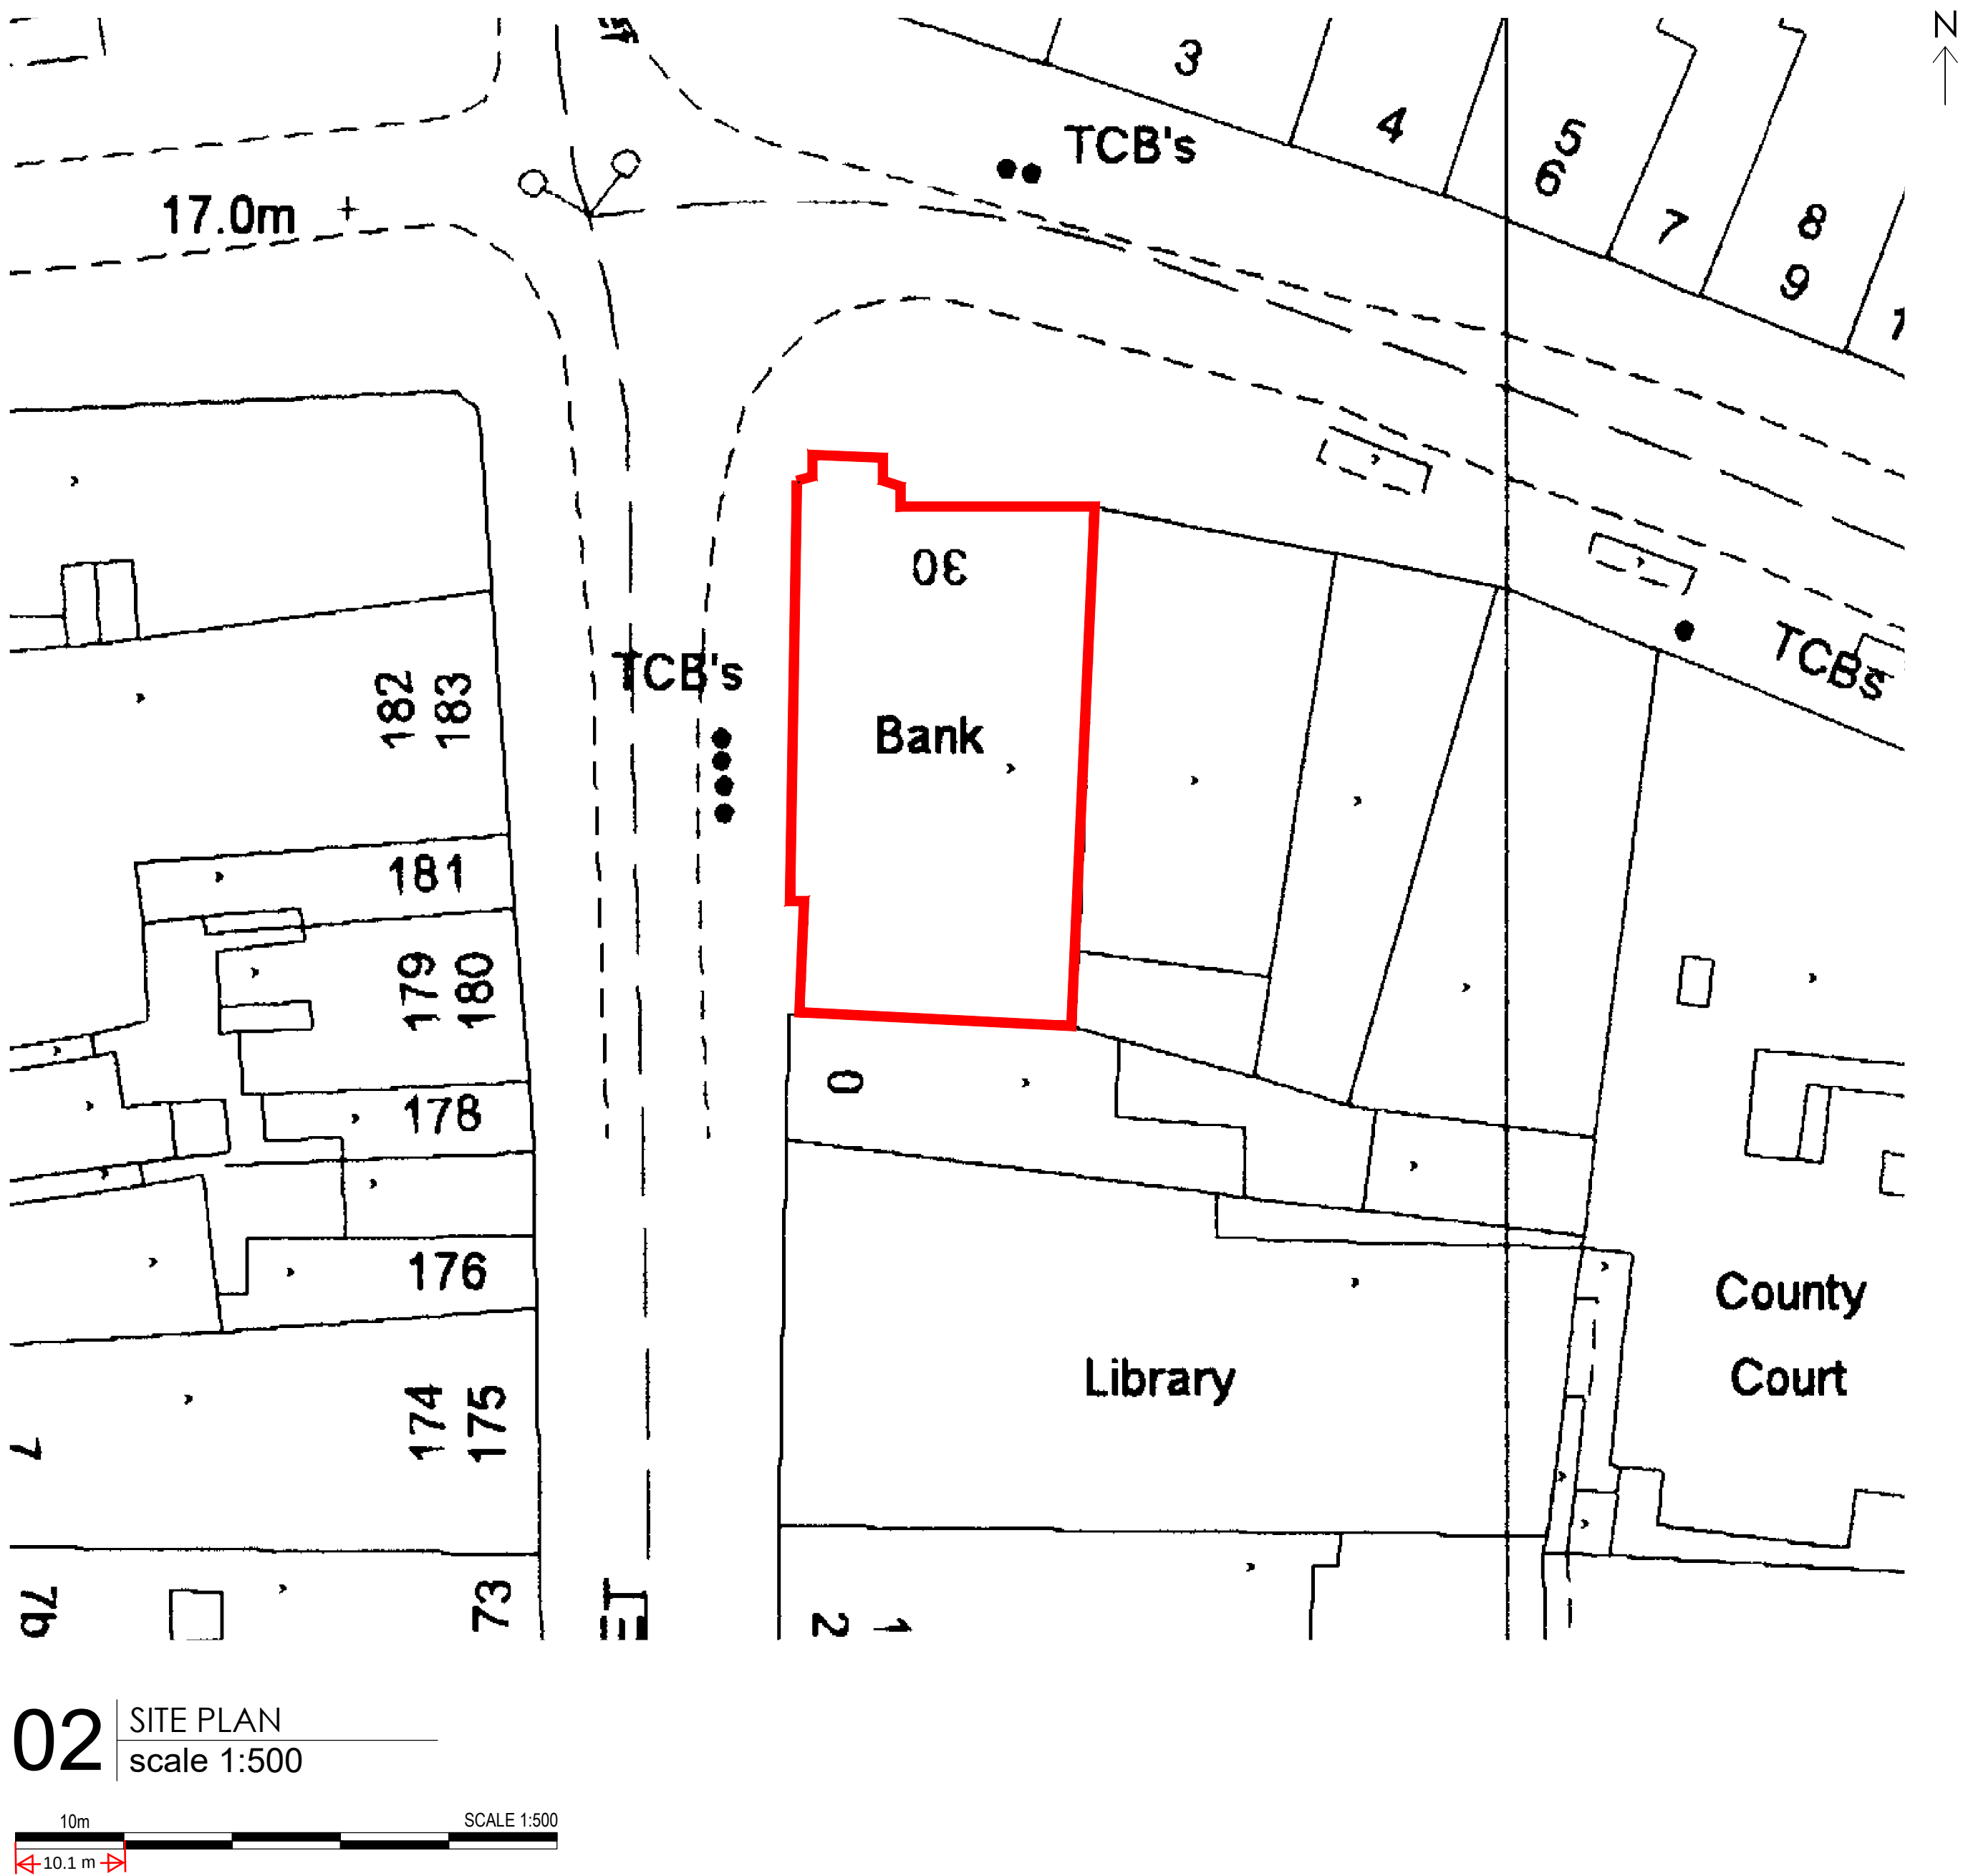


NatWest Gravesend Closure

TENURE: / TBC
LISTED BUILDING: / GRADE II LISTED & CONSERVATION AREA
ADVERTISEMENT CONSENT: / NO
PLANNING CONSENT: / FULL PLANNING
BUILDING CONTROL: / NO

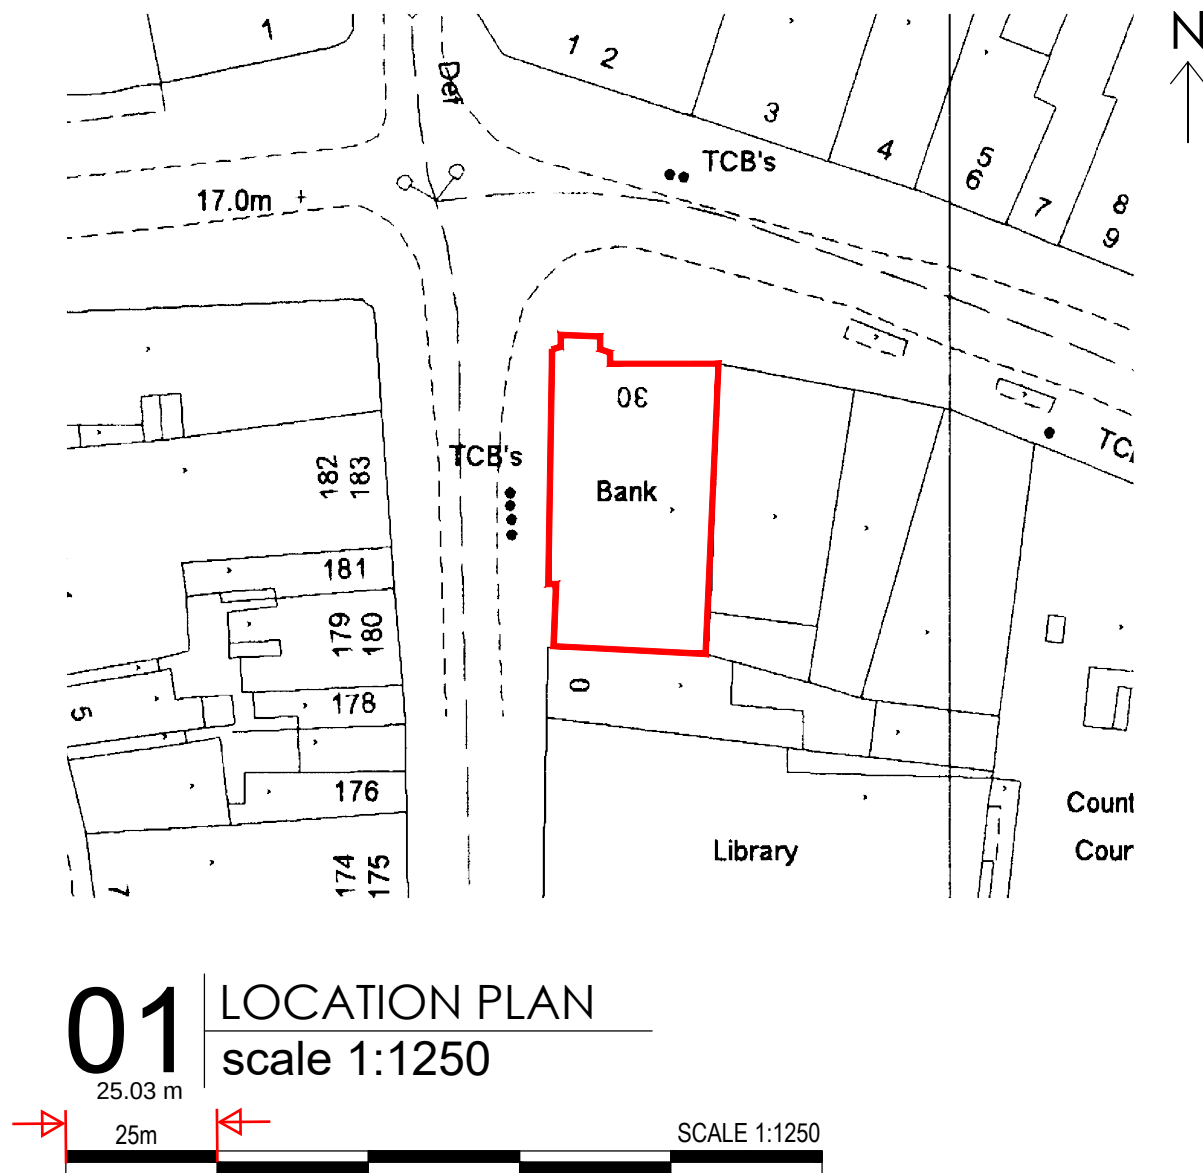

Property Services
This drawing is the copyright and property of NatWest Group plc.
It must not be copied or published without written consent.
Do not scale from this drawing.

spaceinvader



address
NATWEST GRAVESEND,
30 KING STREET,
GRAVESEND,
DA12 2XX

ref no. sortcode

description
LOCATION & SITE PLANS

status
PLANNING

IPMS1	sqm
IPMS2	sqm
IPMS3	sqm
scale SEEDRAWING@A1	brand
dm CJS	date 08.04.24
rhs drawing number SID24019-006-101	rev. /