

CCPLANNING

ccplanning@yahoo.com

© Planning Purposes Only

CLIENT

Miss S Sekasi

SITE ADDRESS

83a Chalk Road

Gravesend

DA12 4UT

PROPOSAL

Annexe

DRAWING TITLE

Proposed Elevations
and Floor Plan


DRAWING NUMBER

PL-01


Scale 1:100 @ A3




Measurements in millimetres

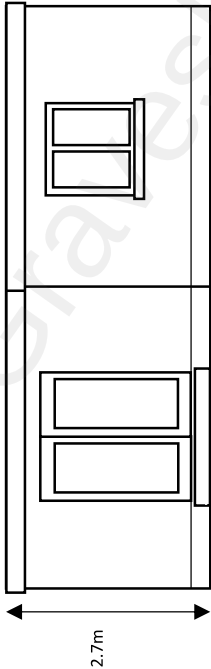


Proposed Front (West) Elevation 1:100

 


Proposed Side (South) Elevation 1:100

 

Proposed Side (North) Elevation 1:100

 

Proposed Rear (East) Elevation 1:100

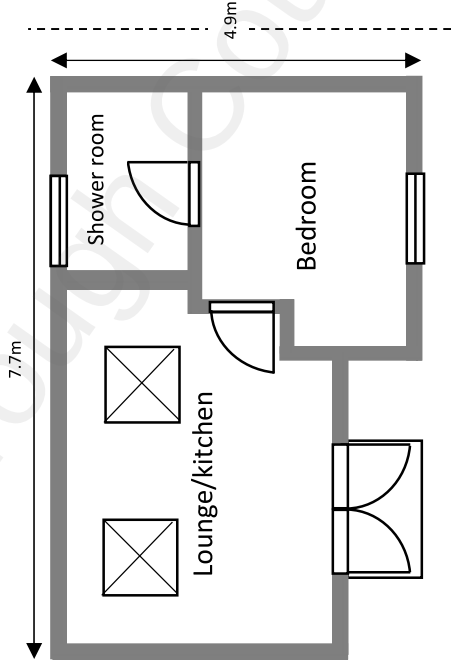

Proposed Ground Floor Plan 1:100