



Divine

Loft Conversions Ltd

104 Gravesend Road
Rochester
Kent ME2 3PN
Tel: 01634 780107
Email: phil@divinelofts.co.uk

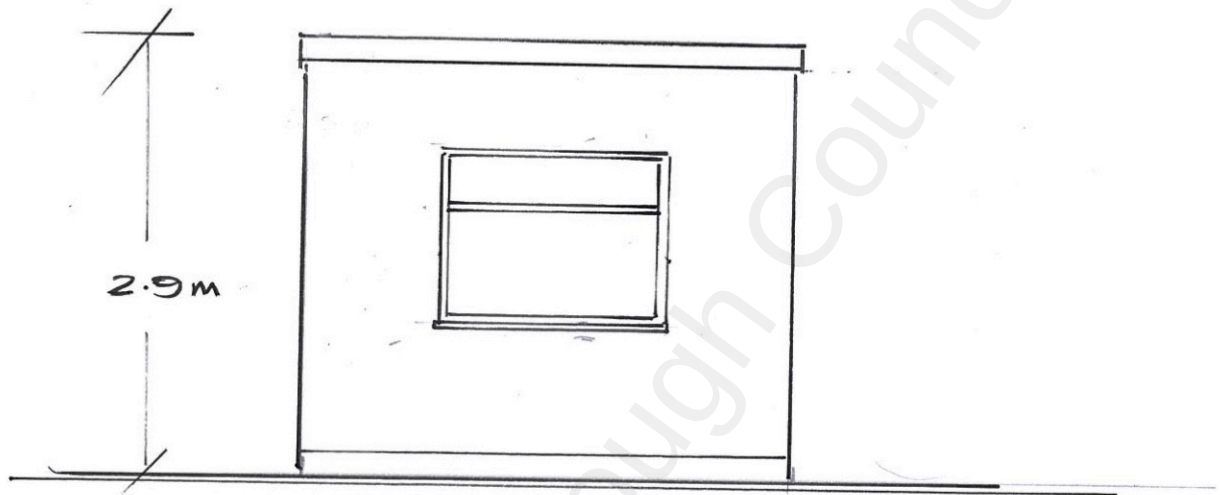

PROPOSED FRONT ELEVATION

 

Client.

MR. and MRS. PREMROY
22 FROBISHER WAY
GRAVESEND
KENT DA12 4QY

SCALE 1:50 @ A4

Date 13th January 2022

DRAWING NO.. PE1417 B