


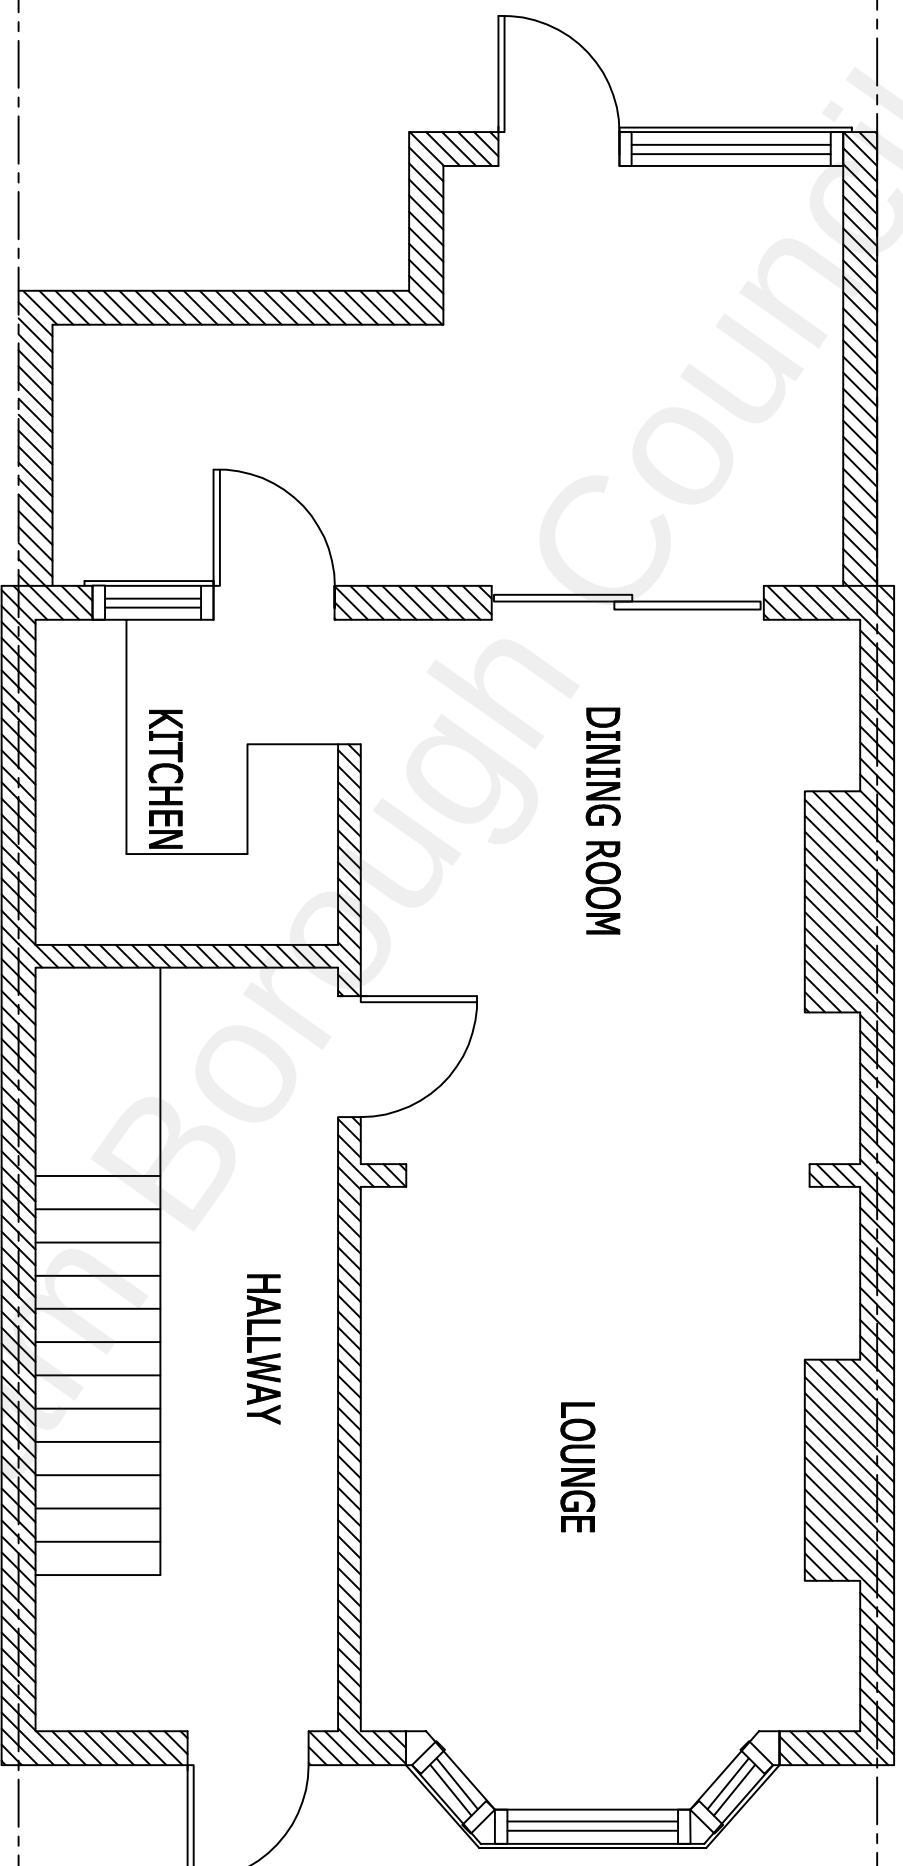

Existing Ground Floor plan

		Client		Drawing Title		Drawing No.		Revision			
		Gursharan Singh 36 All Saints Road Northfleet Gravesend Kent DA11 8RN		Existing Ground Floor Plan		2171-001		00			
		This drawing is copyright and may not be reproduced or made use of unless expressly agreed by the Design Team All dimensions must be checked on site.						Scale 1:50@A3		Date March 2022	
Computer File No.								Project No.			
Drawn By Raj Bhutti								Checked By			
Coordinated By								Approved By			