


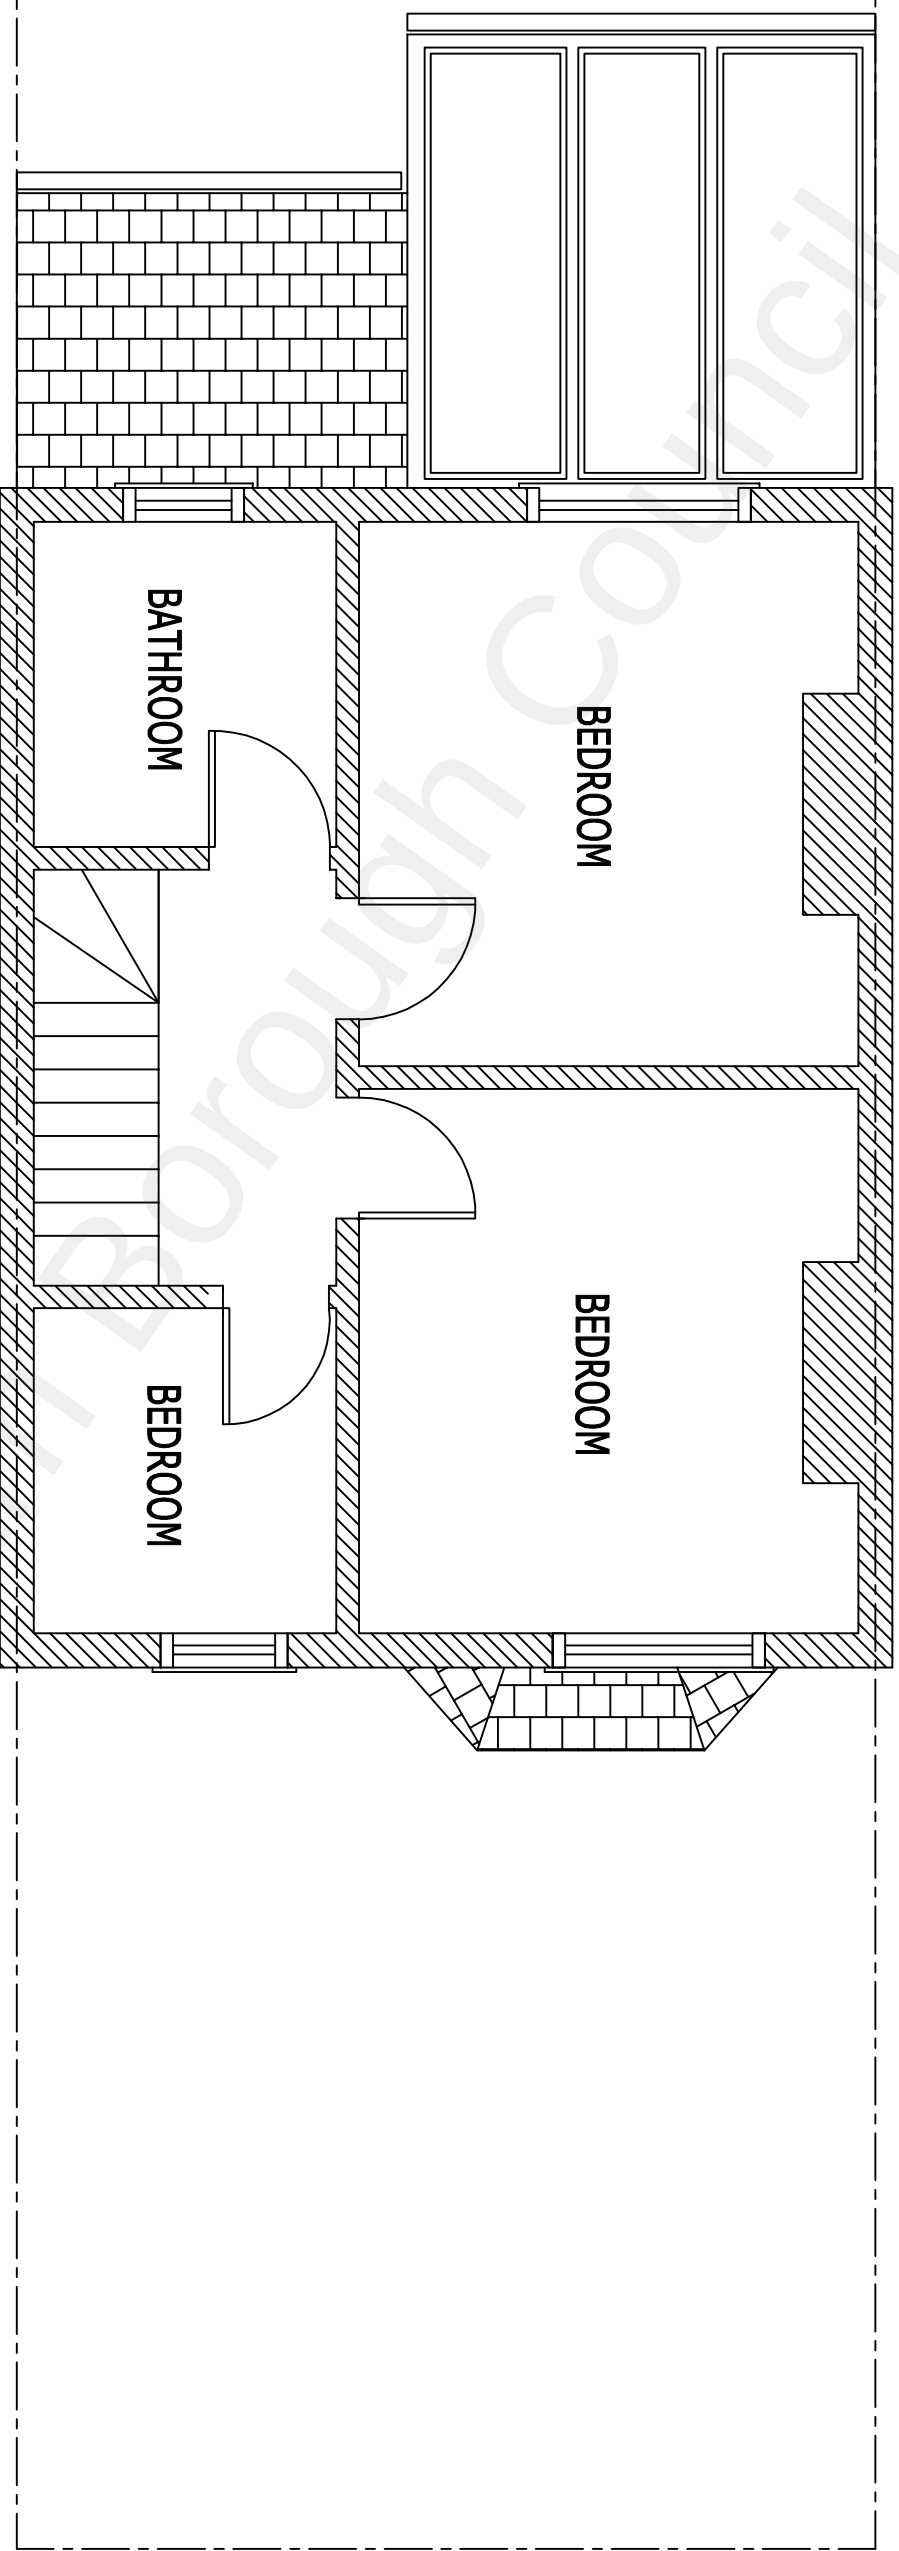

Existing First Floor plan

Client		Drawing Title		Revision	
Gursharan Singh 36 All Saints Road Northfleet Gravesend Kent DA11 8RN		Existing First Floor Plan		2171-002	00
Description		Initial		Rev	
		Date		Date	
		Scale 1:50@A3		Date March 2022	
		Computer File No.		Project No.	
Drawn By		Checked By		Approved By	
Coordinated By		Raj Bhutti		Approved By	