


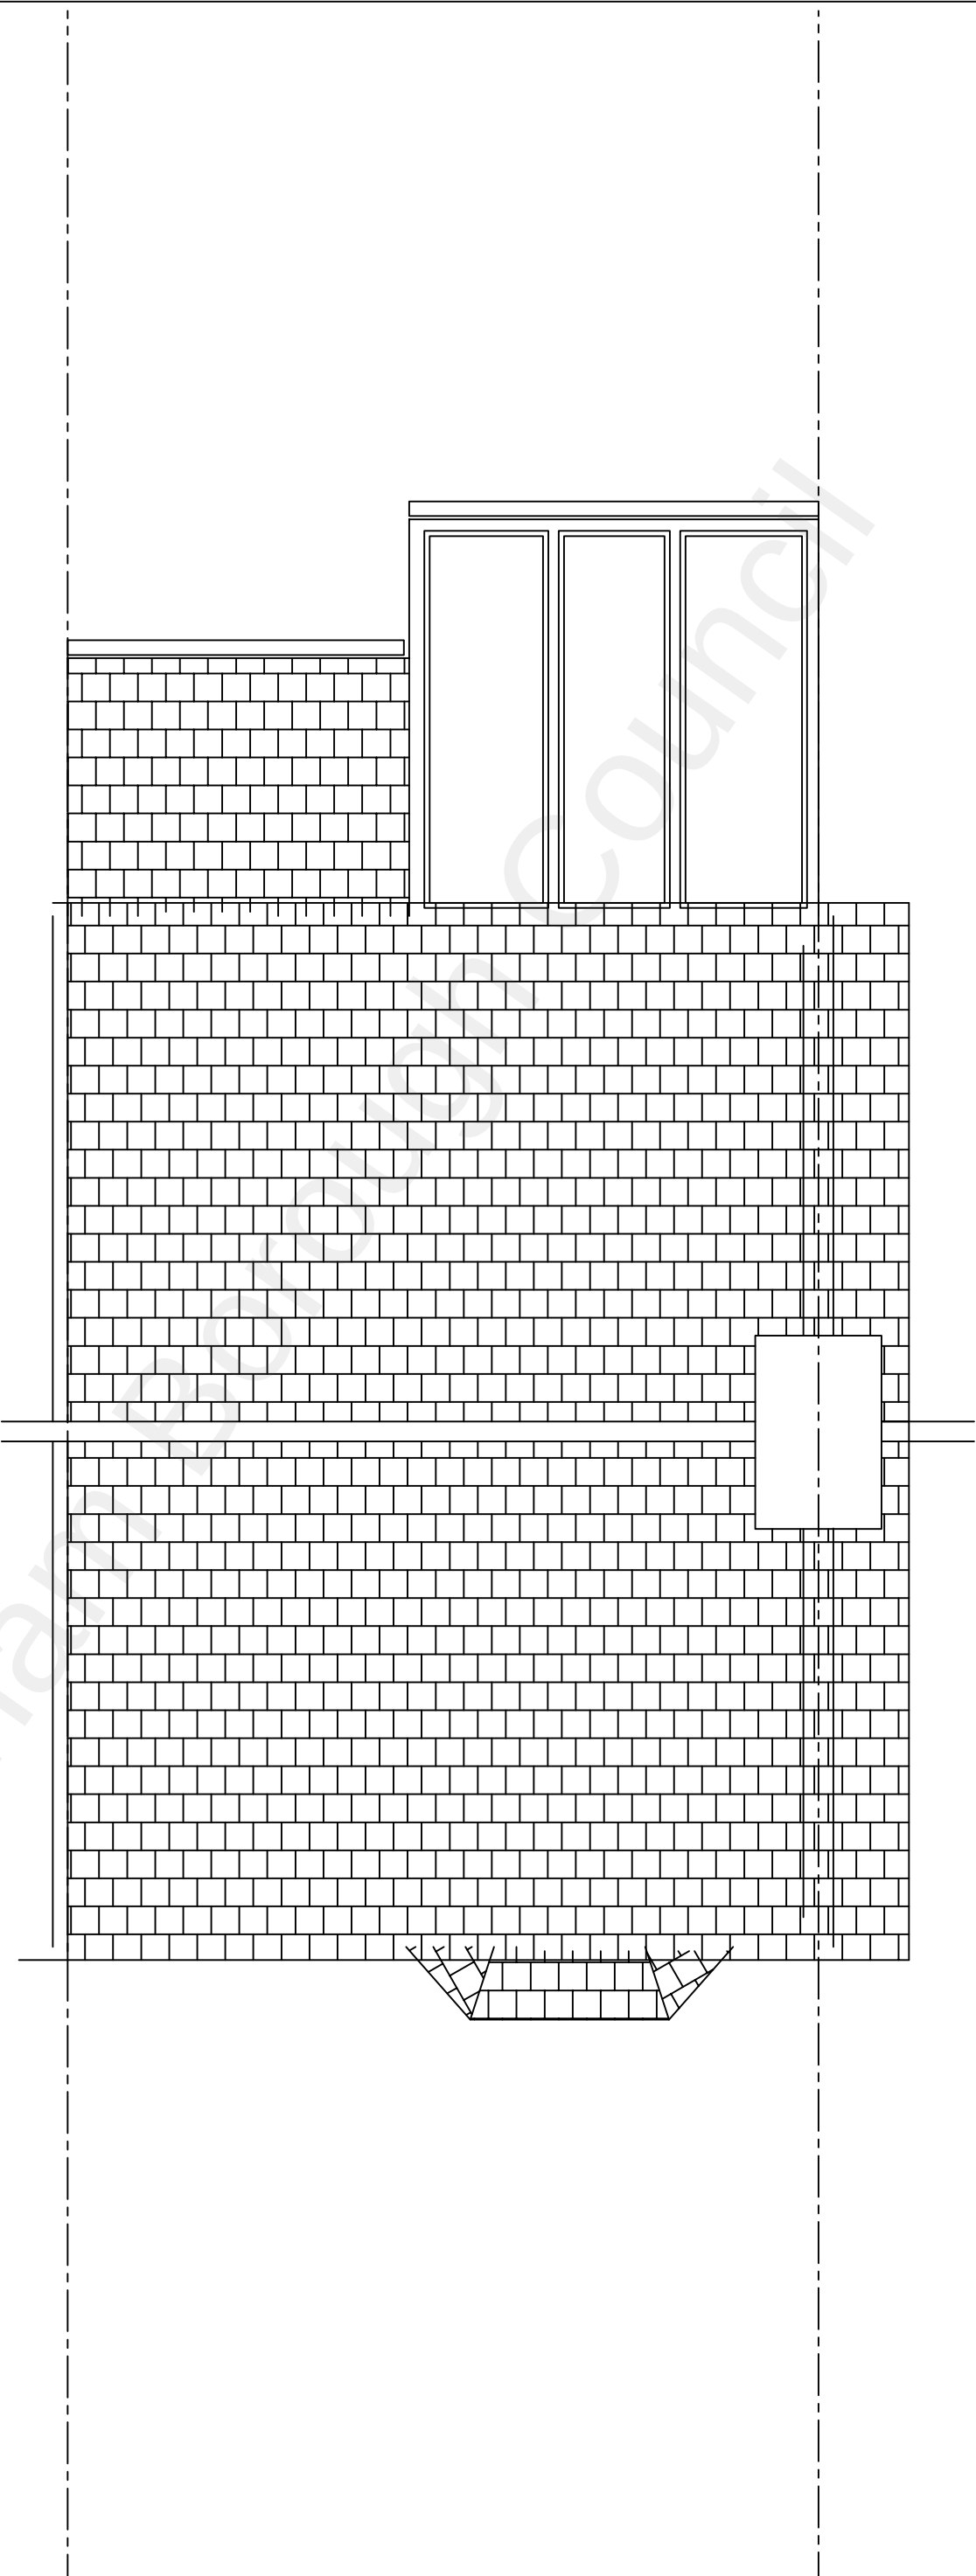

Existing Roof plan

Client		Drawing Title		Revision	
Gursharan Singh 36 All Saints Road Northfleet Gravesend Kent DA11 8RN		Existing Roof Plan		2171-003	00
Description This drawing is copyright and may not be reproduced or made use of unless expressly agreed by the Design Team All dimensions must be checked on site.		Initial	Rev	Date	
Drawing No.		Scale 1:50@A3		Date March 2022	
Computer File No.		Project No.			
Drawn By Raji Bhutti		Checked By			
Coordinated By		Approved By			