


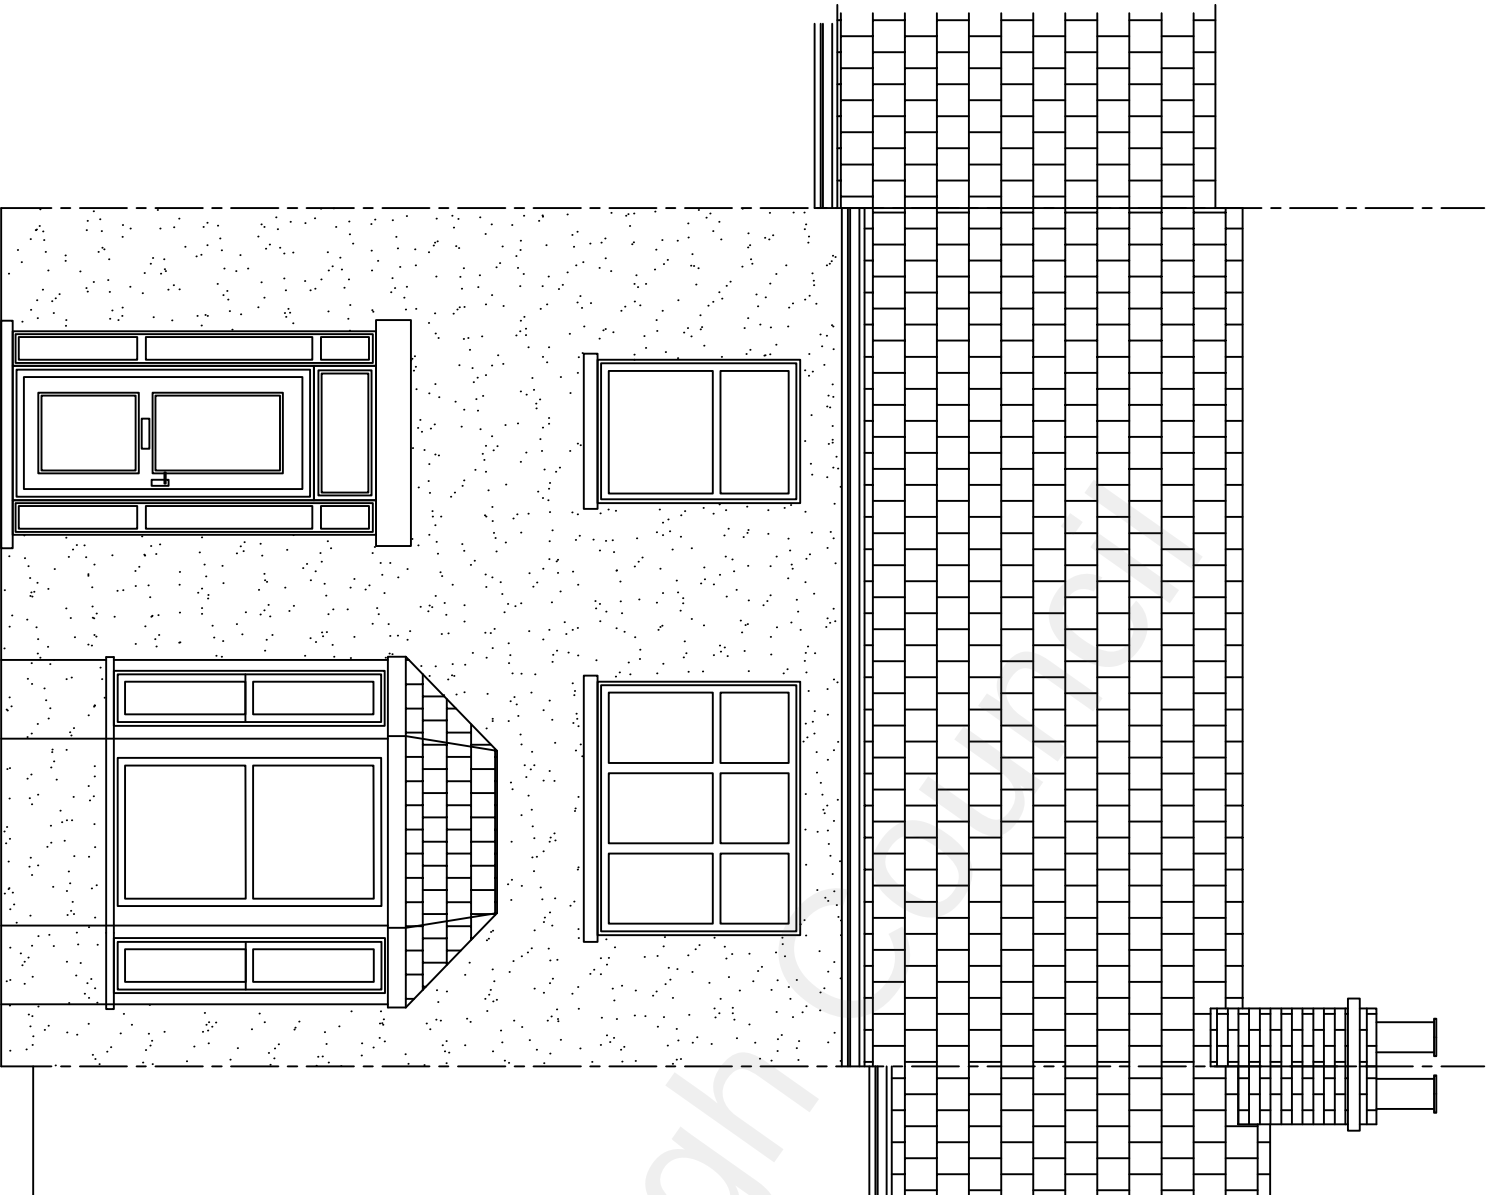

Existing Front Elevations



Existing Rear Elevations



Client		Drawing Title		
Gursharan Singh 36 All Saints Road Northfleet Gravesend Kent DA11 8RN		Existing Front and Rear Elevations		
Description		Initial	Rev	Date
This drawing is copyright and may not be reproduced or made use of unless expressly agreed by the Design Team All dimensions must be checked on site.				
Drawing No.		Revision		
2171-004		00		
Scale 1:50@A3		Date March 2022		
Computer File No.		Project No.		
Drawn By Raj Bhutti		Checked By		
Coordinated By		Approved By		