


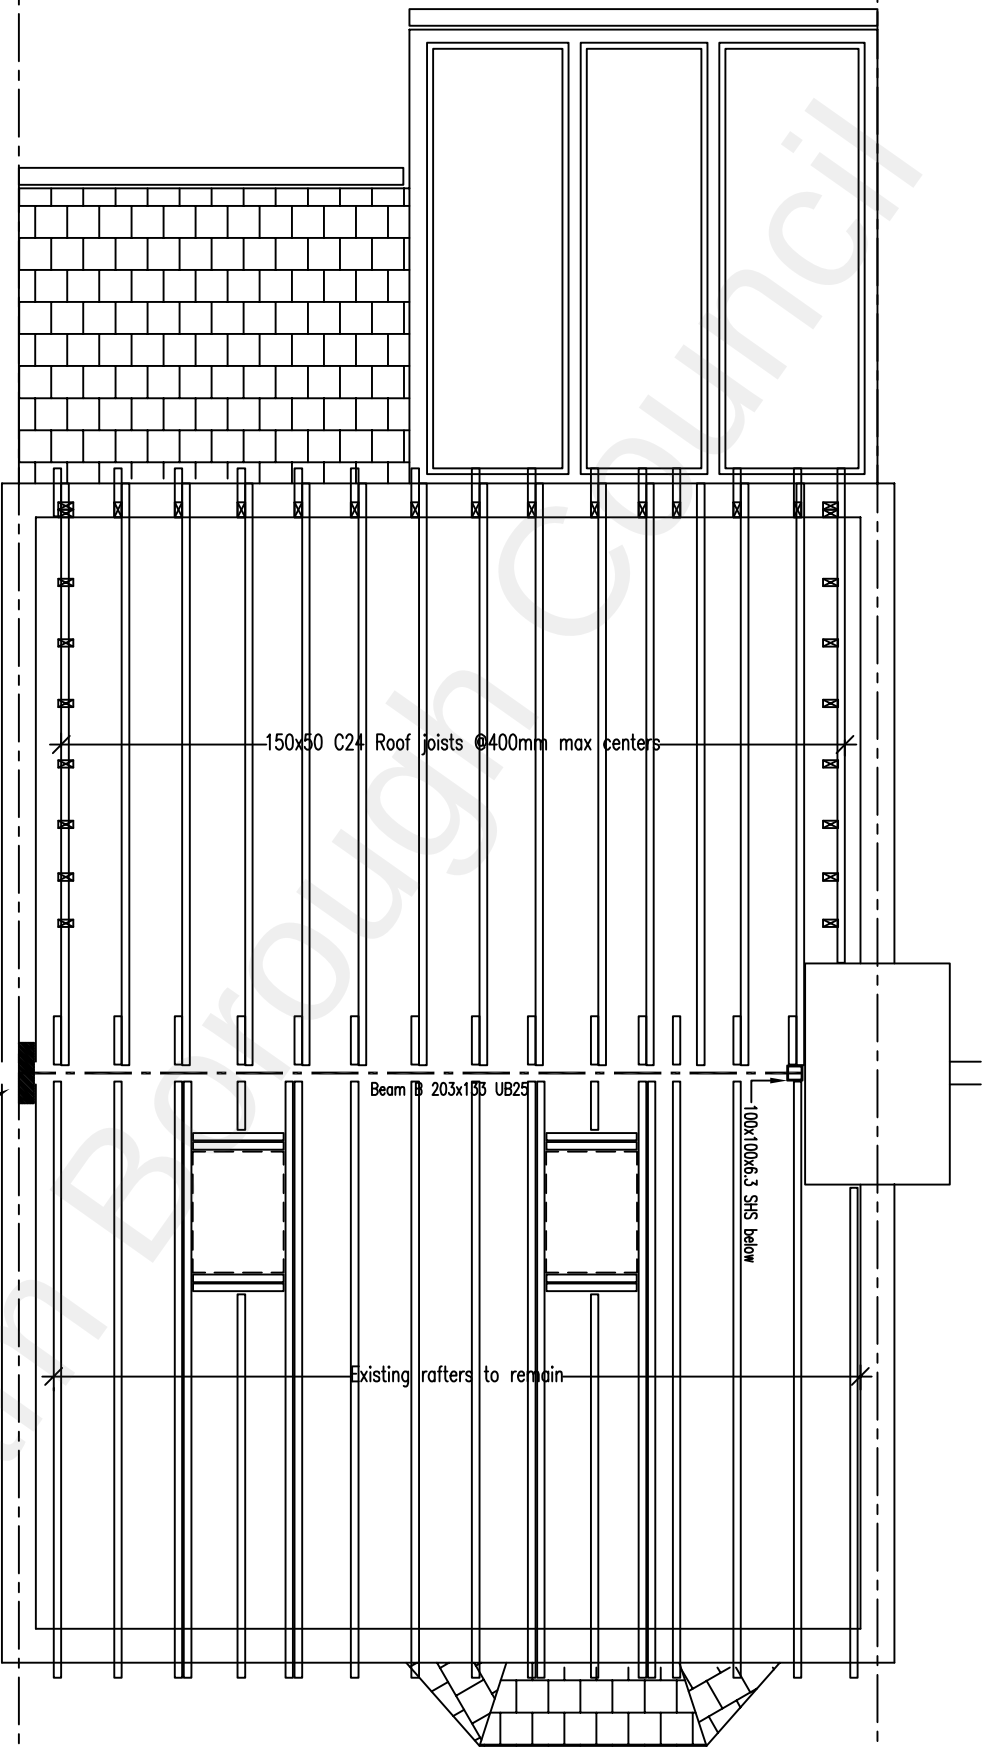

Proposed Second Floor plan



Client		Drawing Title		Revision	
Gursharan Singh 36 All Saints Road Northfleet Gravesend Kent DA11 8RN		Proposed Second Floor Plan (Showing structure Over)		2171-011	00
Description		Initial		Rev	Date
This drawing is copyright and may not be reproduced or made use of unless expressly agreed by the Design Team. All dimensions must be checked on site.		Drawn By		Checked By	
		Raj Bhutti			
		Coordinated By		Approved By	
Scale 1:50@A3		Computer File No.		Date March 2022	