


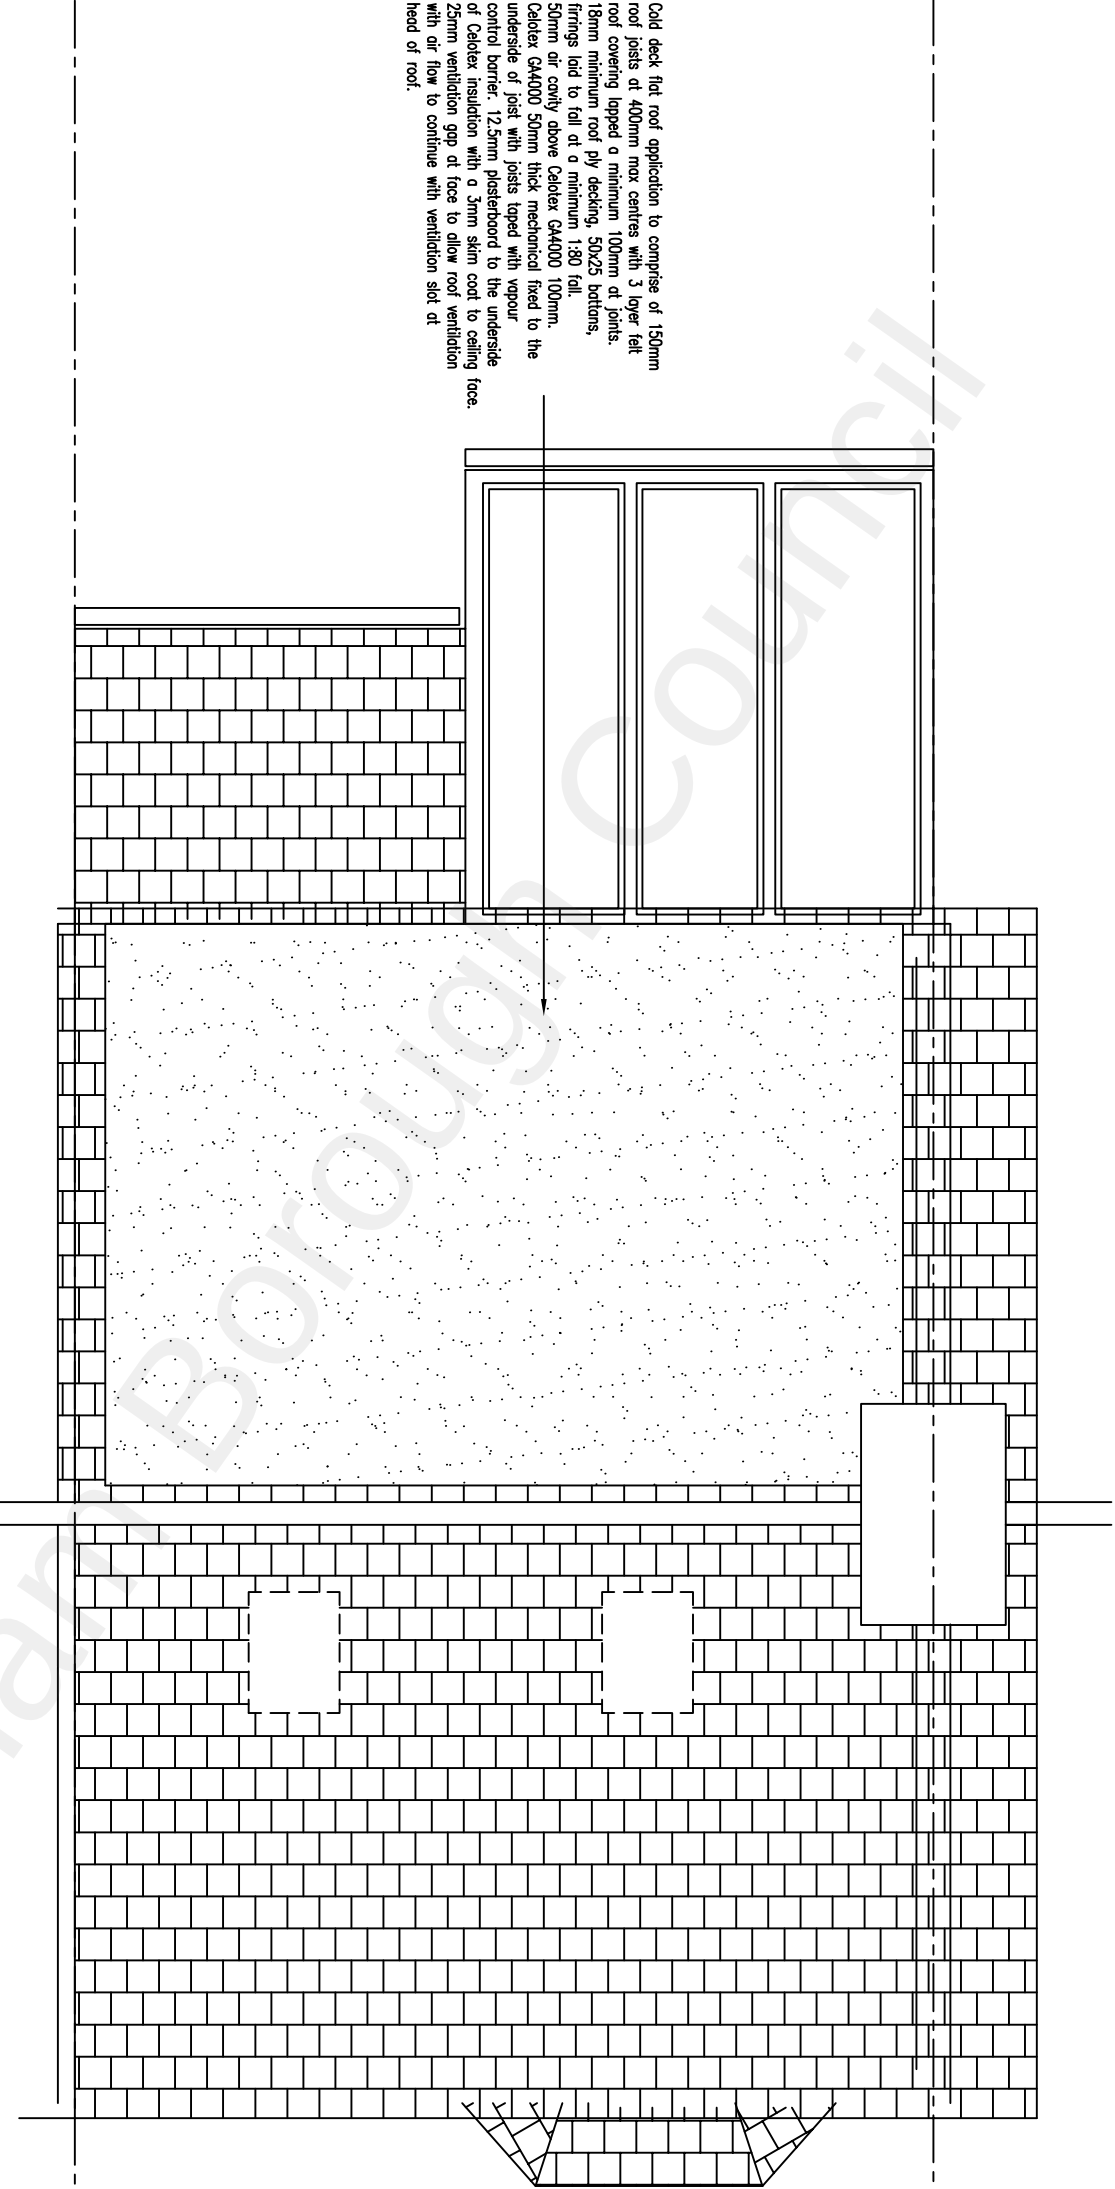

Proposed Roof plan



Client		Drawing Title		Revision	
Gursharan Singh 36 All Saints Road Northfleet Gravesend Kent DA11 8RN		Proposed Roof Plan		2171-012 00	
Description This drawing is copyright and may not be reproduced or made use of unless expressly agreed by the Design Team All dimensions must be checked on site.		Initial	Rev	Date	Scale 1:50@A3
					Date March 2022
					Computer File No.
					Project No.
Drawn By		Checked By			
Raj Bhutti					
Coordinated By		Approved By			