


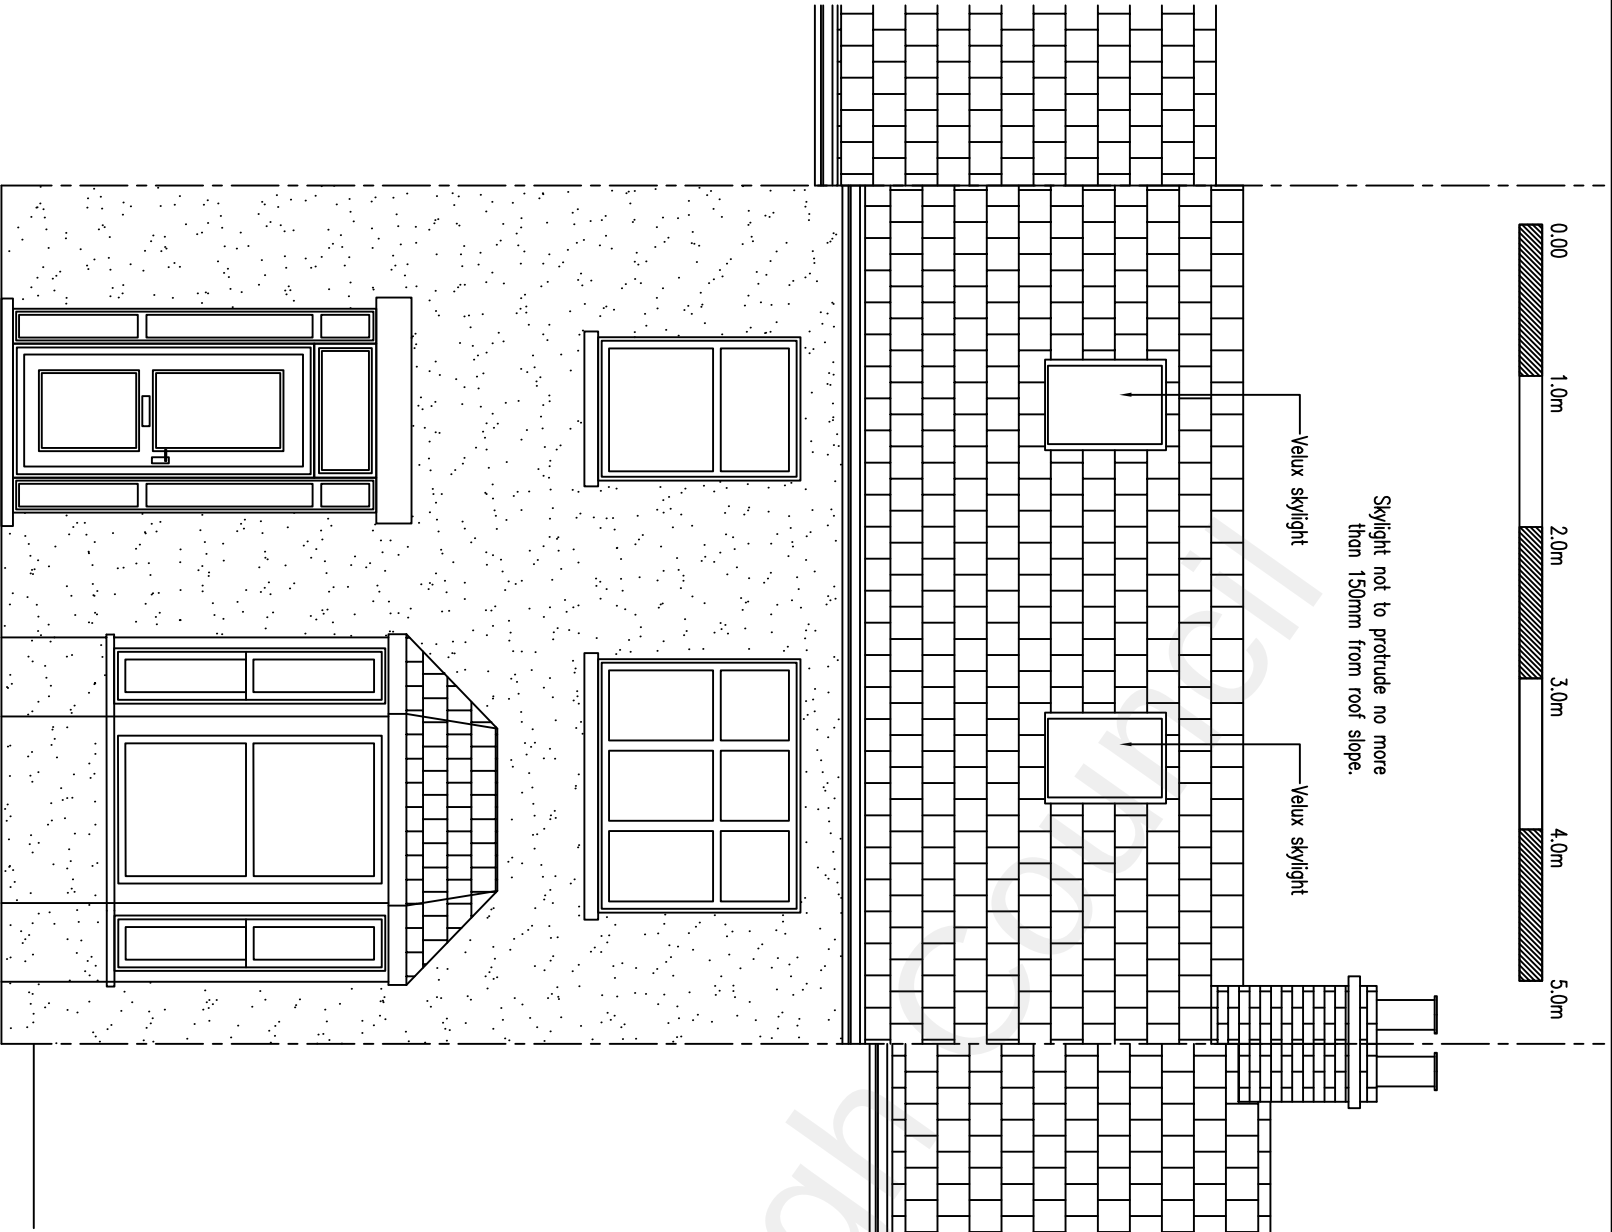

Proposed Front Elevations

Proposed Rear Elevations

		Client Gursharan Singh 36 All Saints Road Northfleet Gravesend Kent DA11 8RN				Drawing Title Proposed Front and Rear Elevations								Drawing No. 2171-013		Revision 00			