




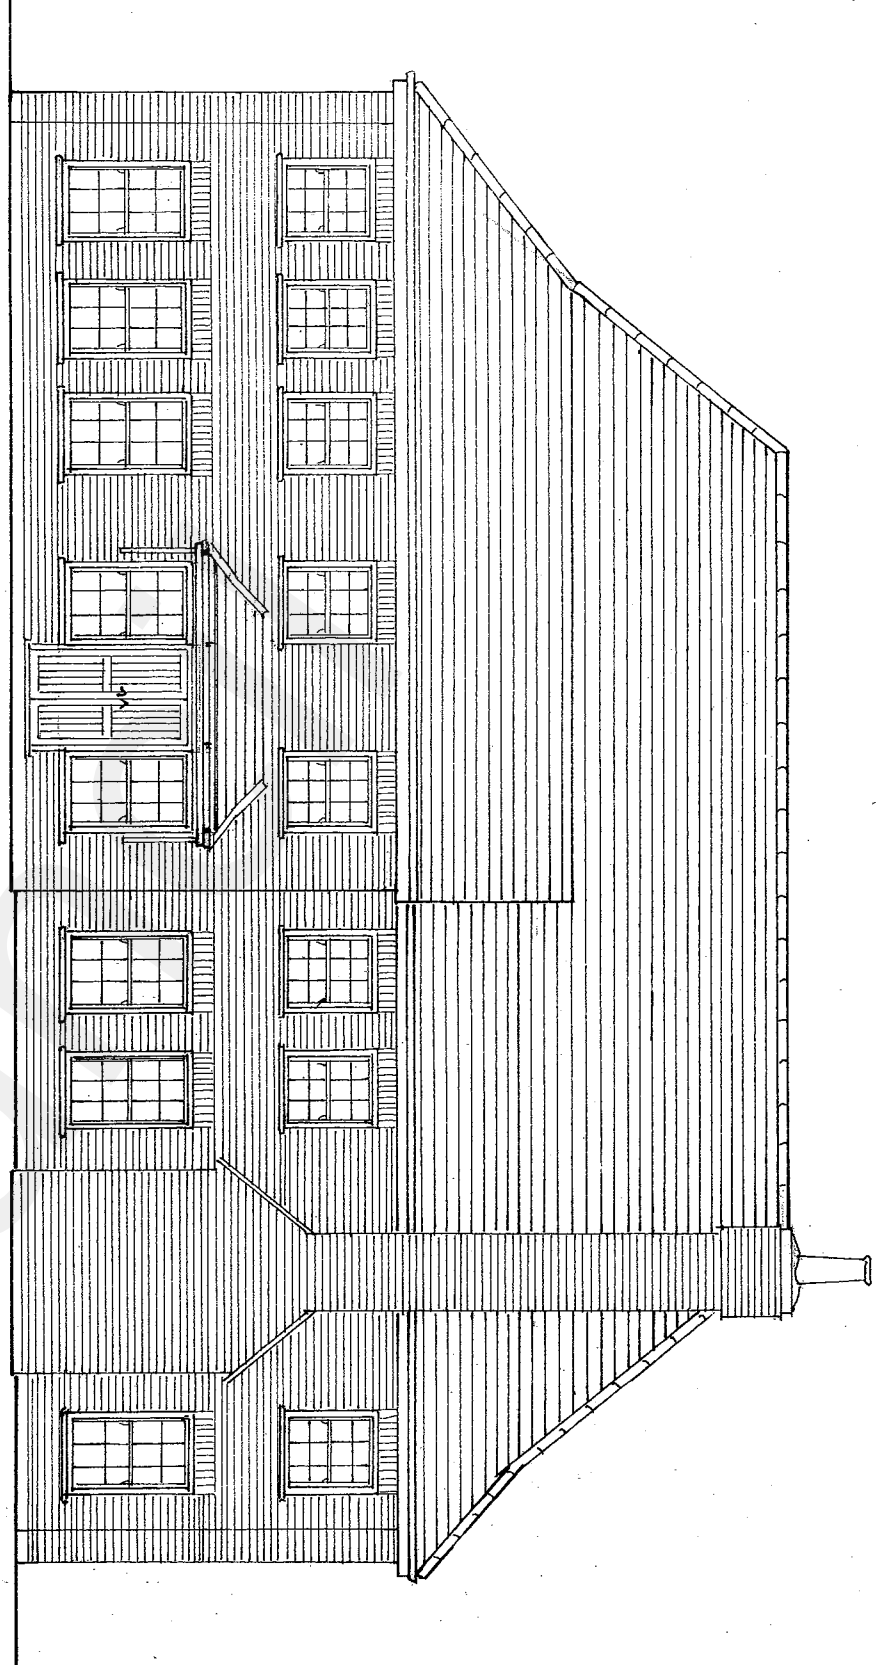


SOUTH EAST ELEVATION

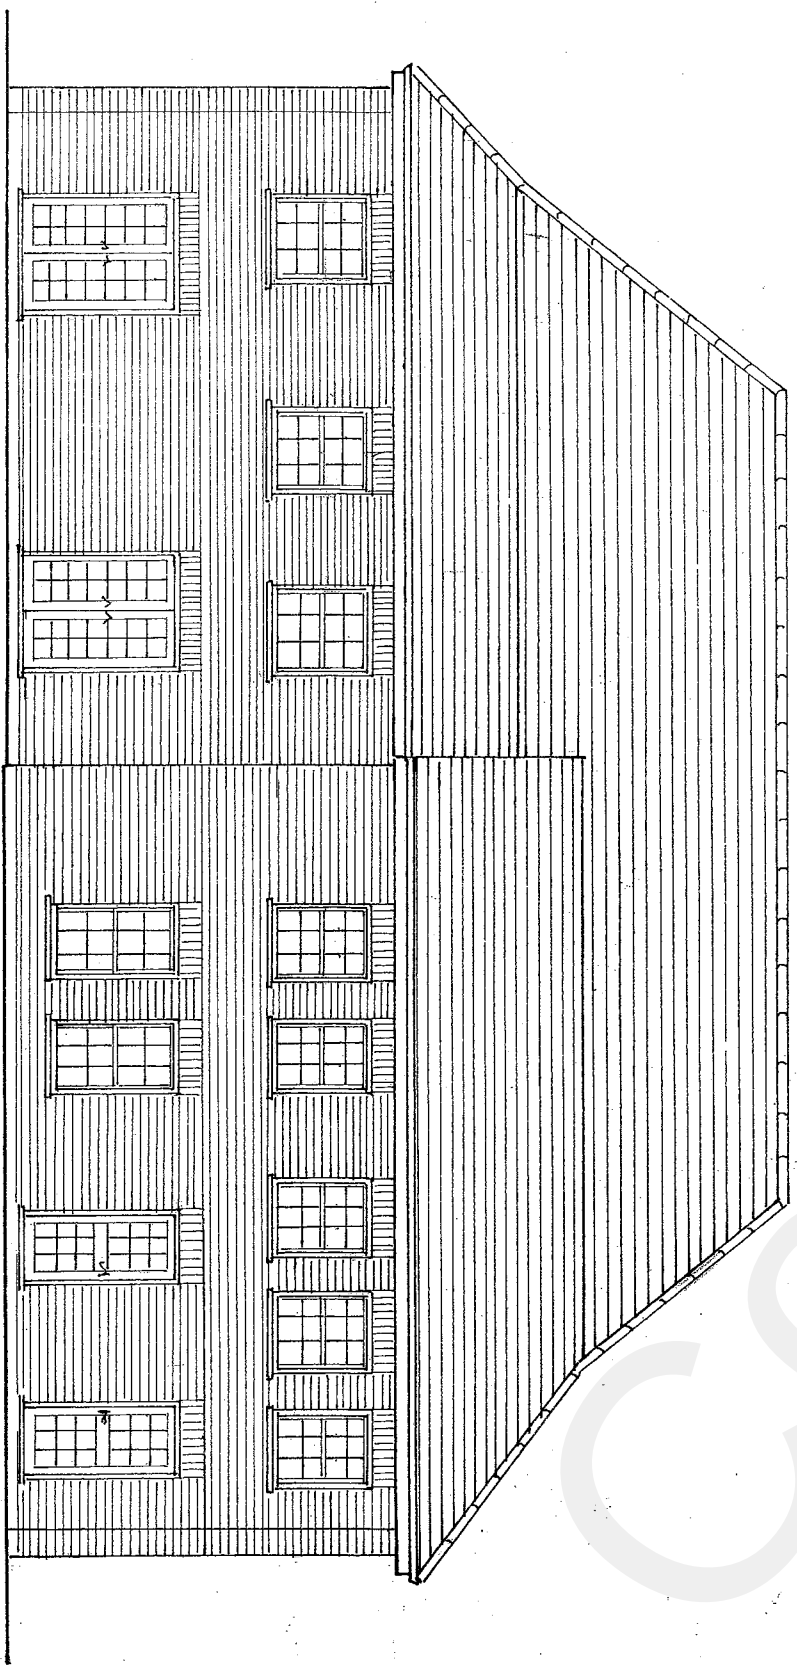


NORTH WEST ELEVATION

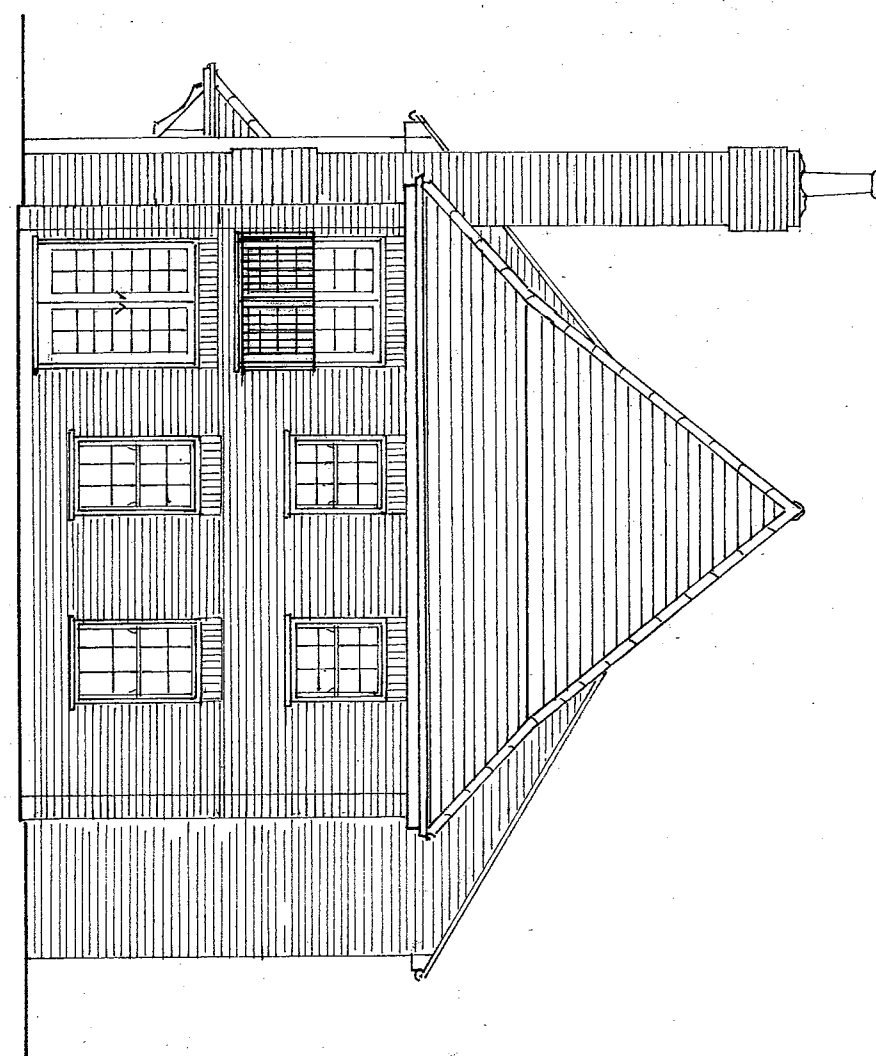


NORTH EAST ELEVATION

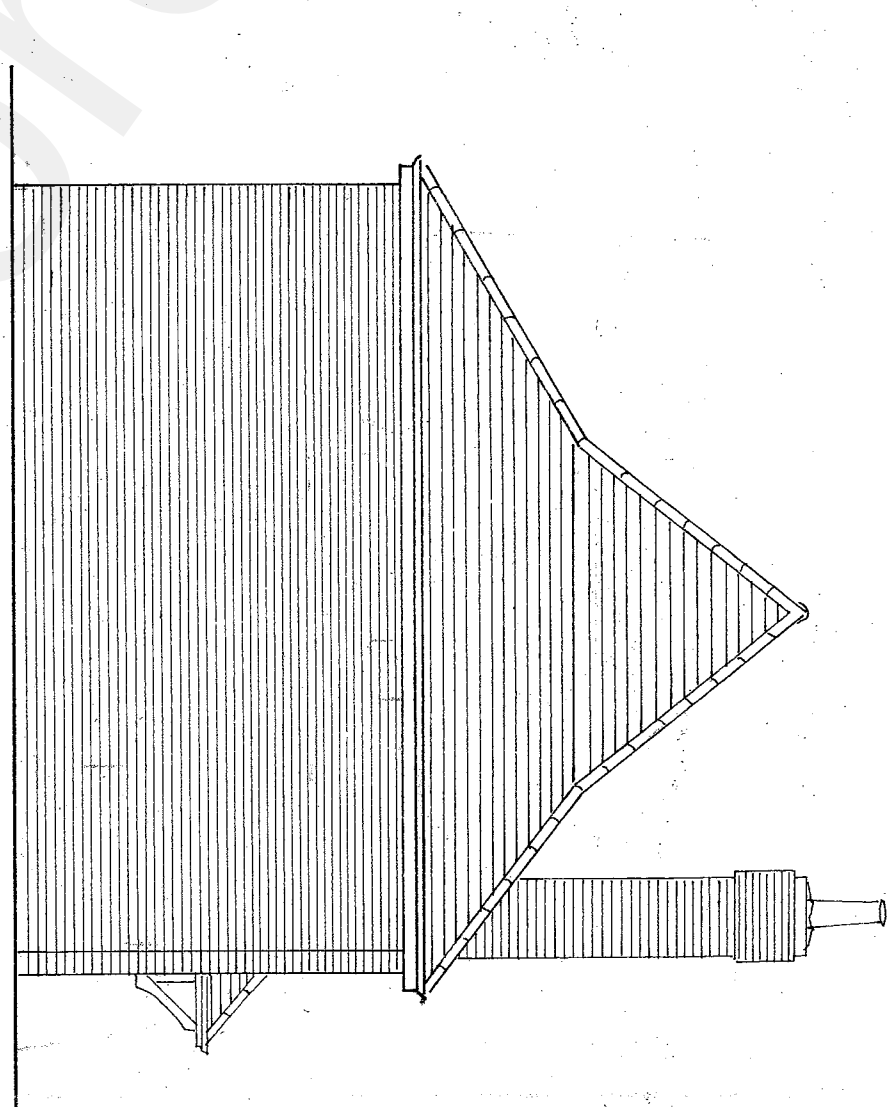


SOUTH WEST ELEVATION

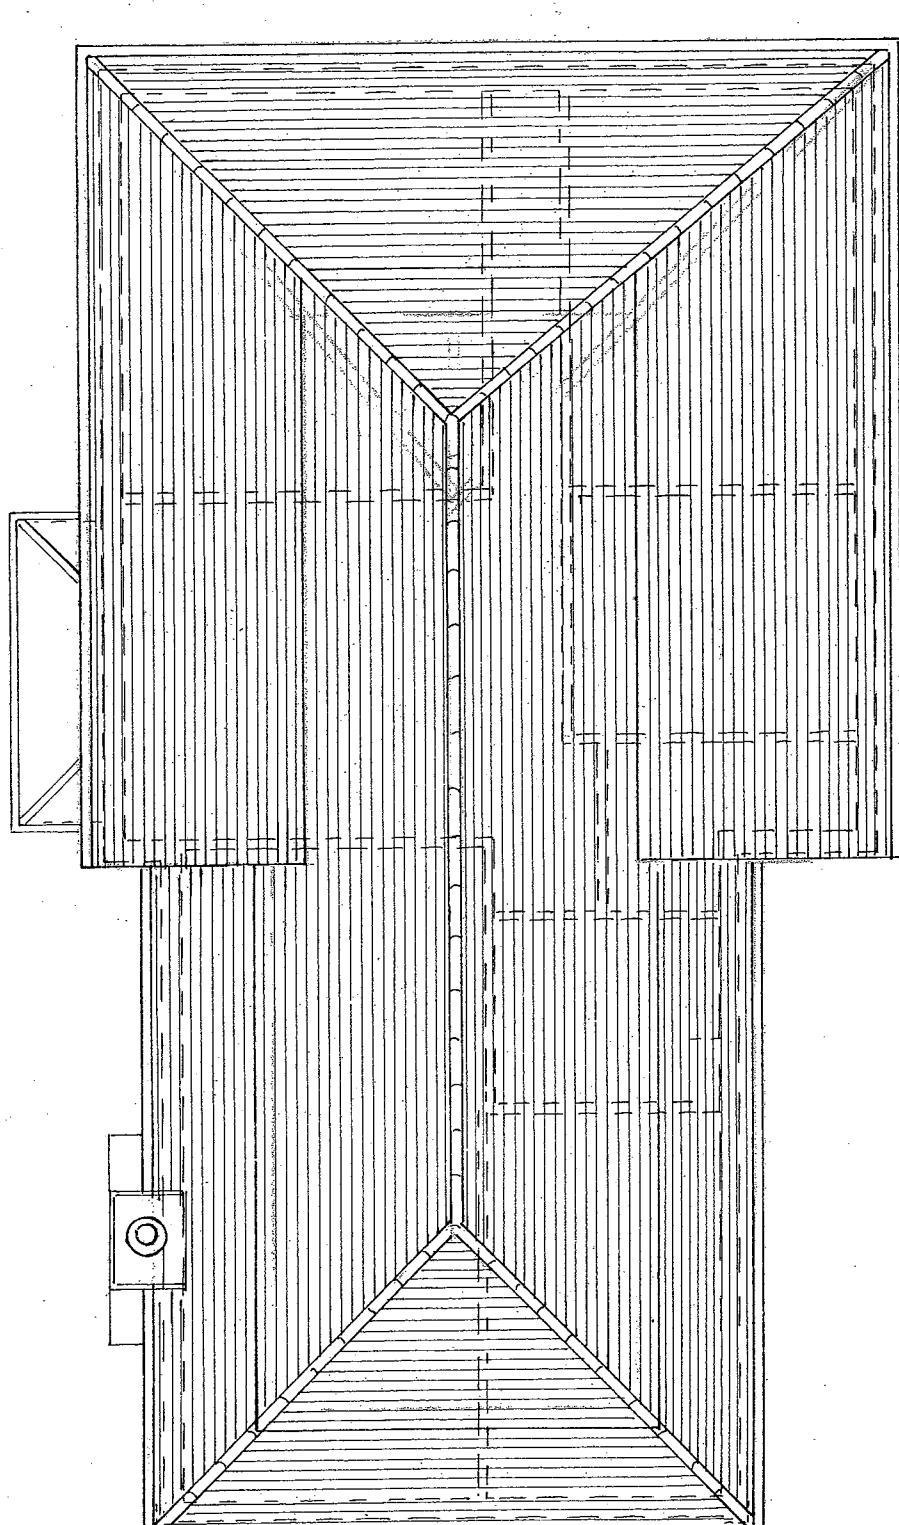


ROOF PLAN

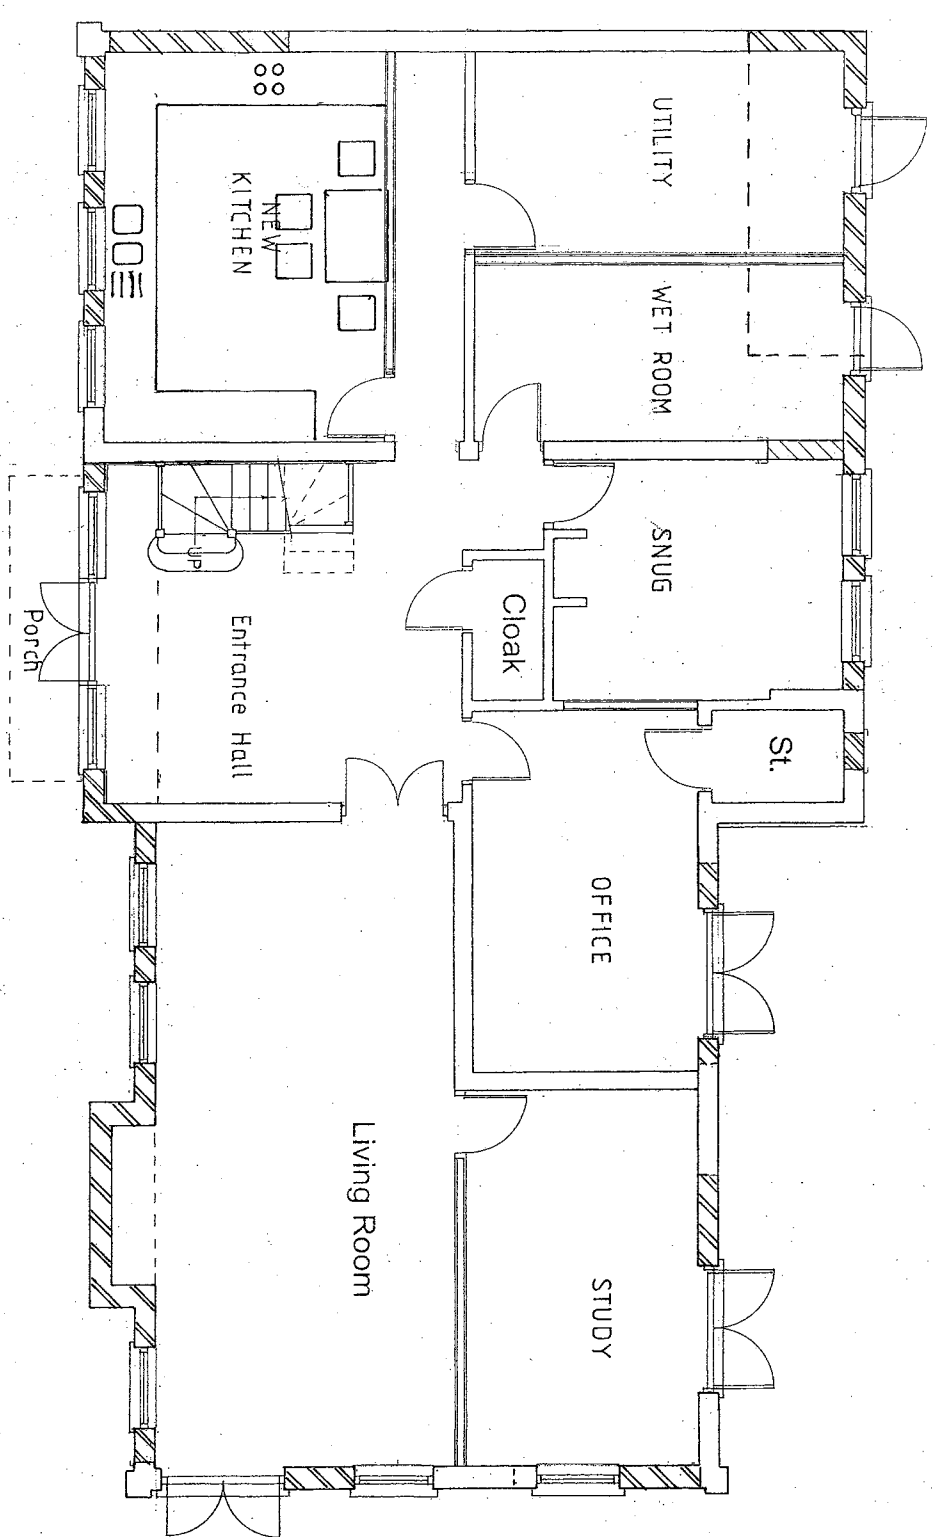

GROUND FLOOR PLAN

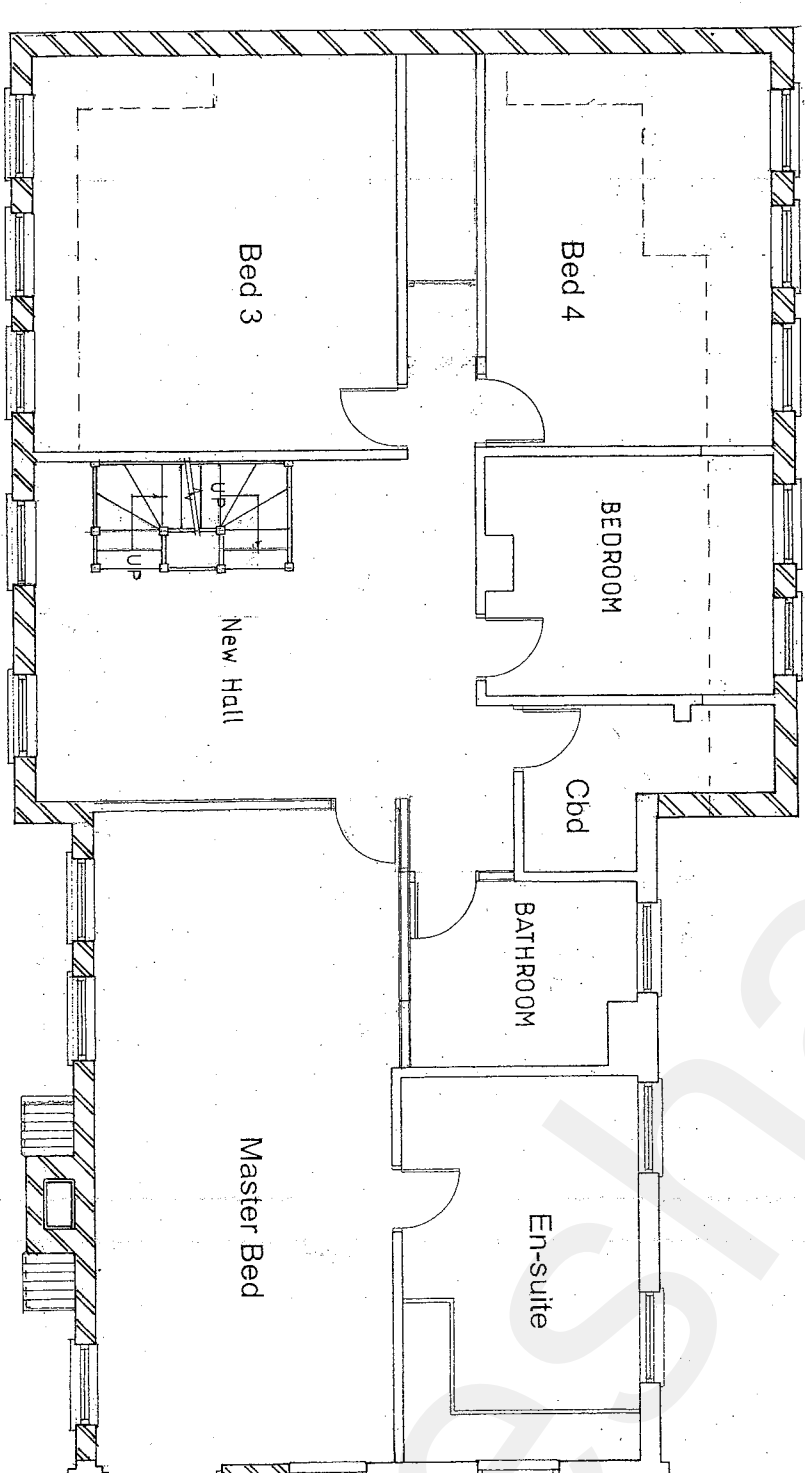

FIRST FLOOR PLAN

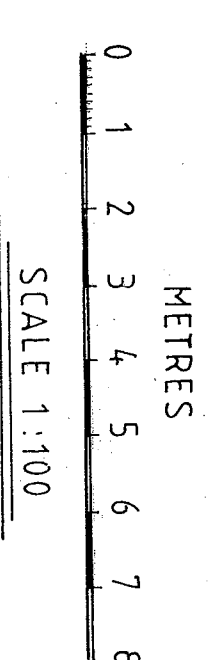

DESIGN PLANS
6 BAYVIEW ROAD
WHITSTABLE KENT
CT5 4NP
TEL -01227264904
EMAIL -designplans@btinternet.com

PROJECT
PROPOSED SINGLE STOREY
SIDE EXTENSION AND
ALTERATIONS
AT
LUXON FARM
LUXON ROAD, LUDESDOWN
GRAVESEND, DA13 0XH
DRG TITLE
EXISTING PLANS AND
ELEVATIONS

SCALE 1:100
DATE OCT 2022
DRG NO MT/22/04