




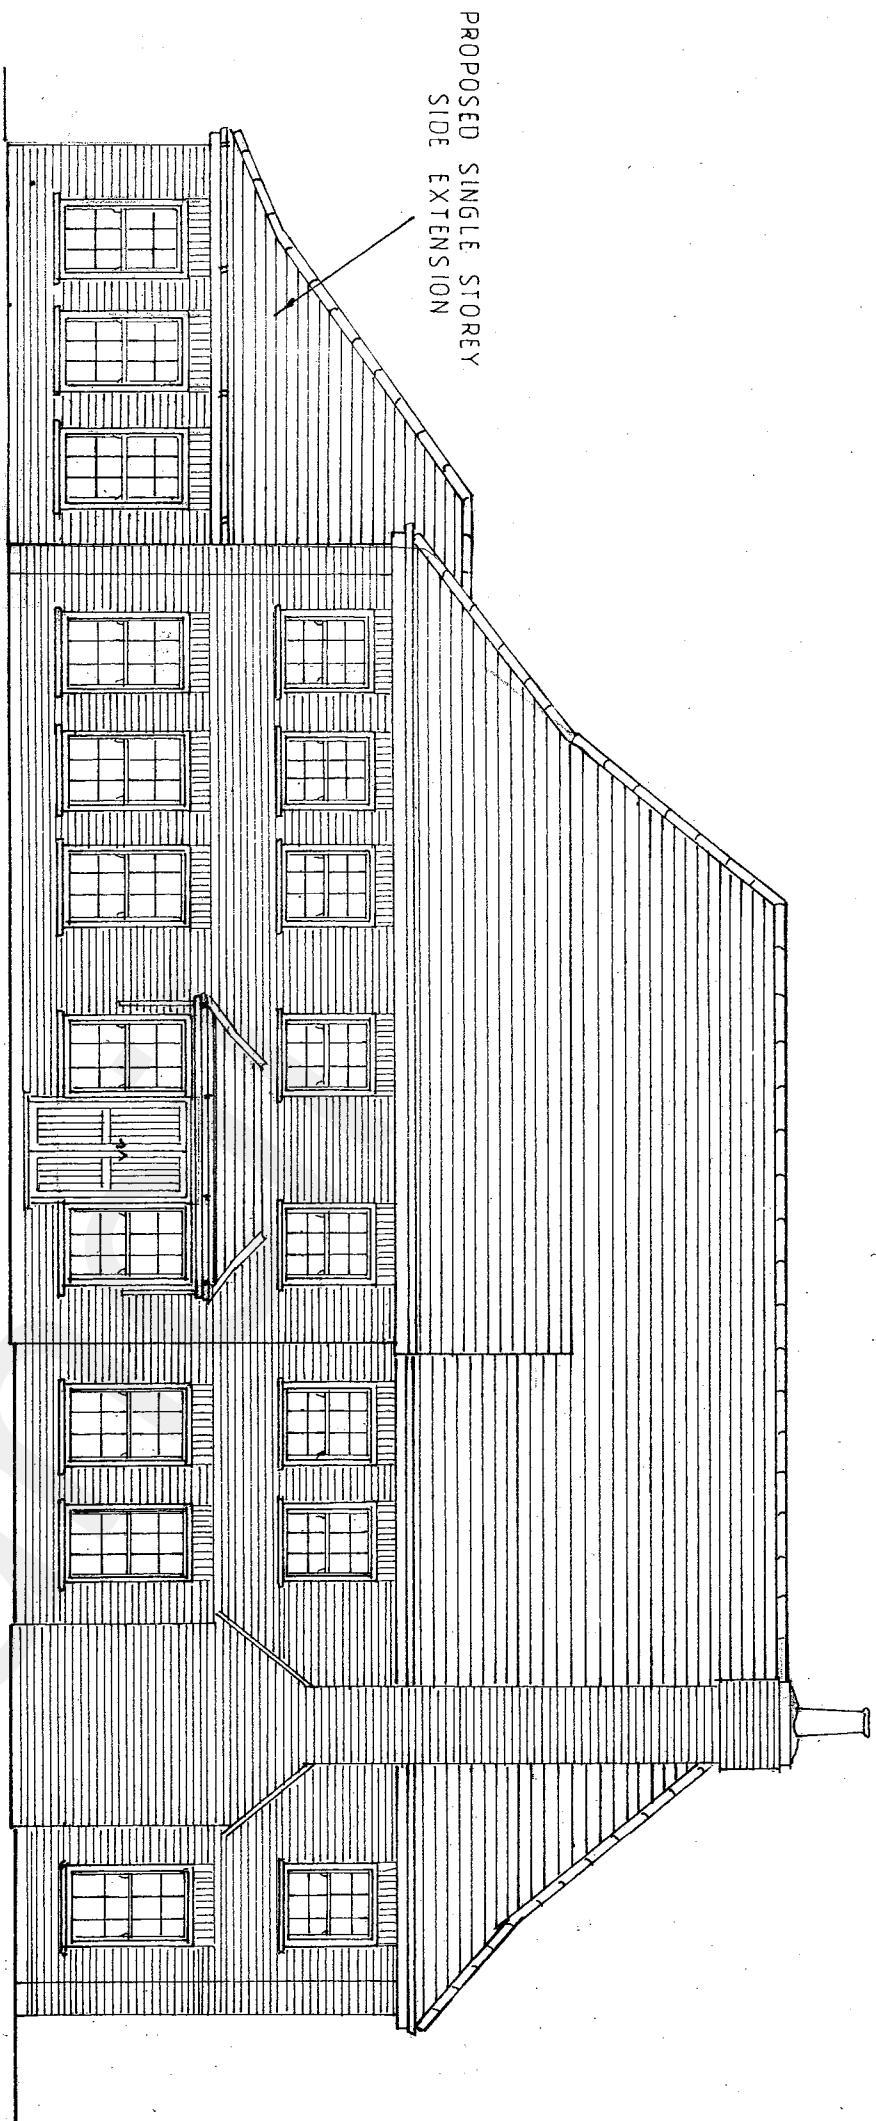


SOUTH EAST ELEVATION

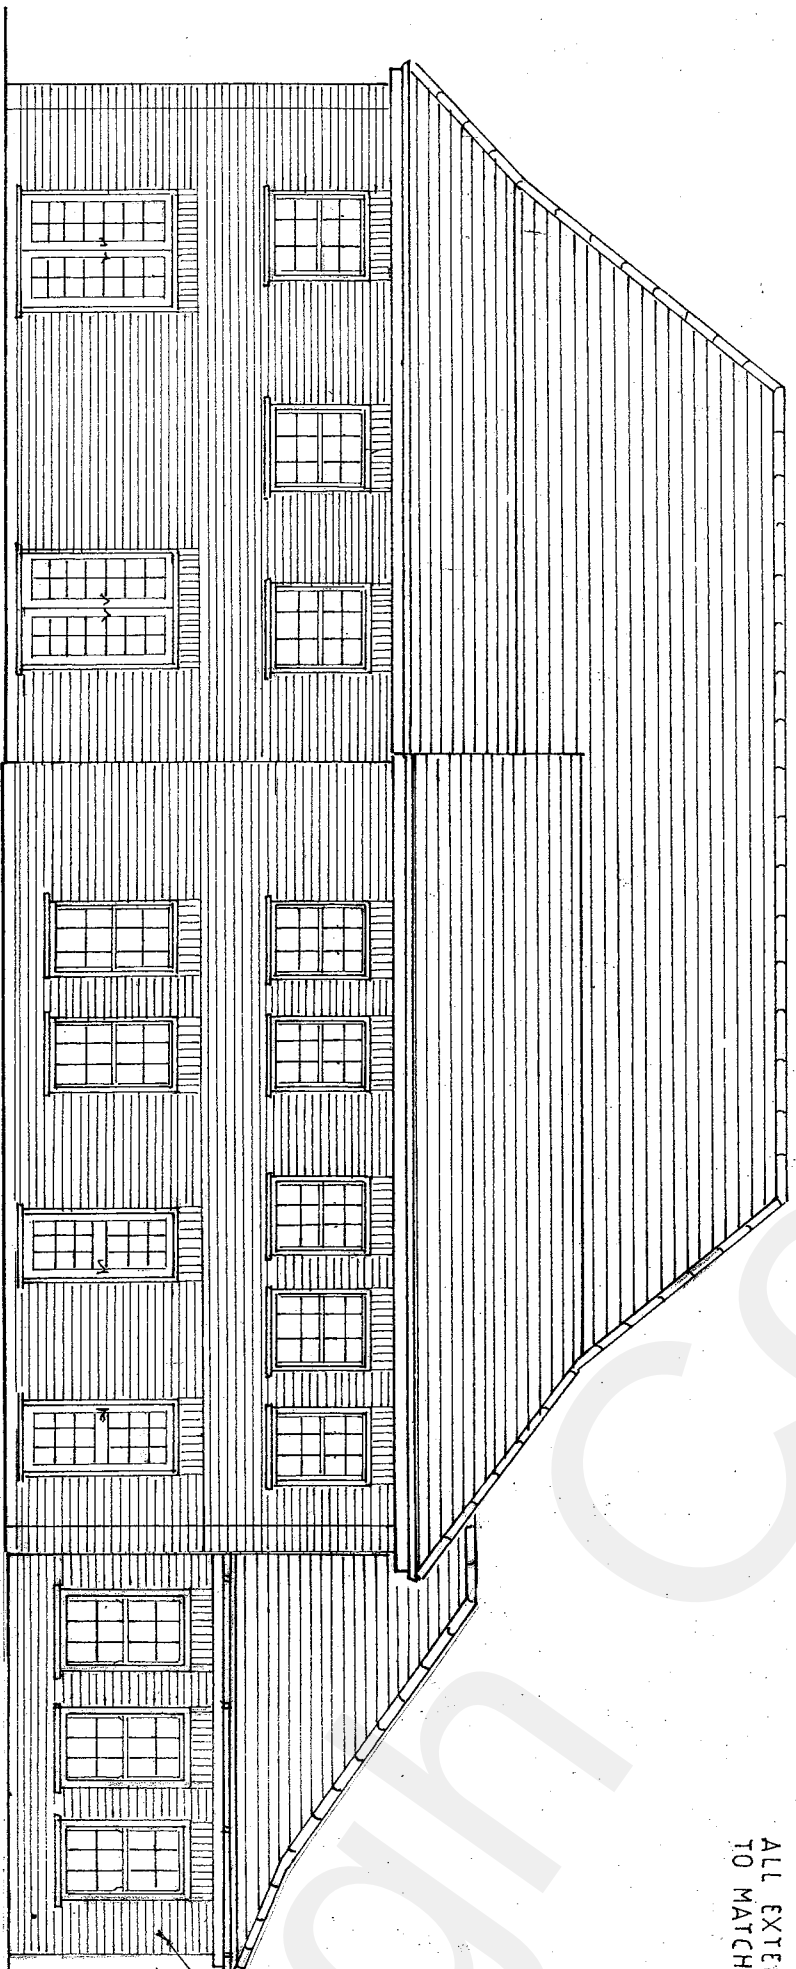


NORTH WEST ELEVATION

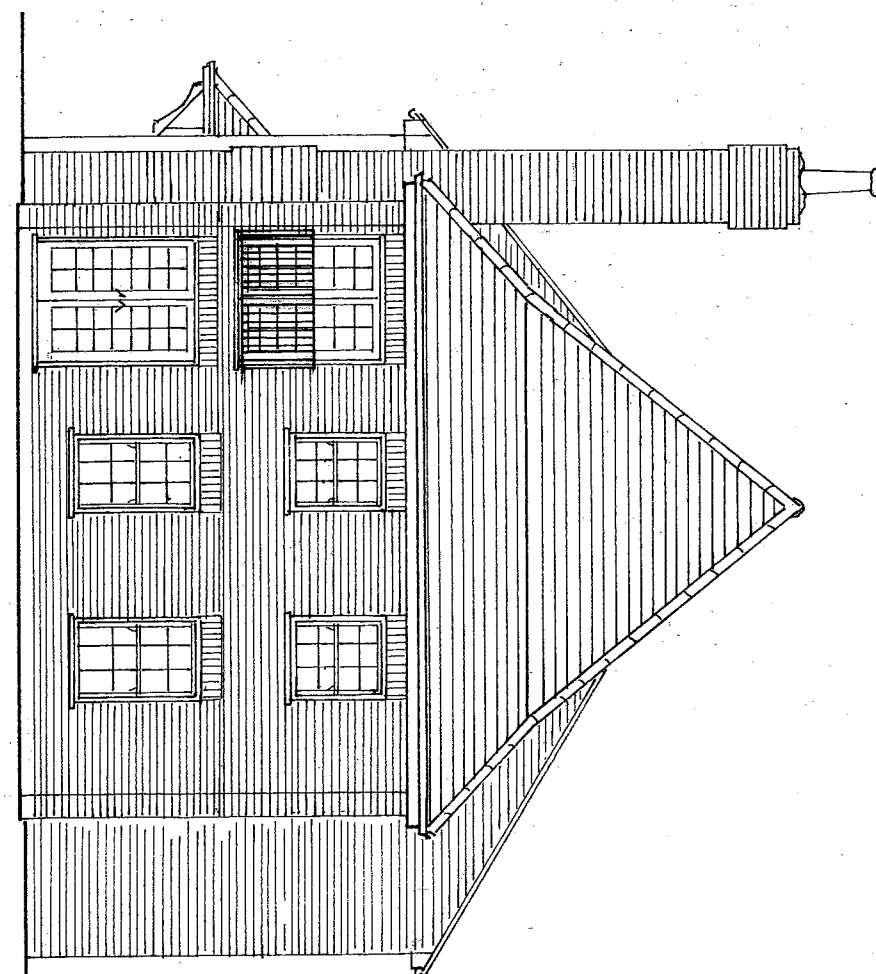


NORTH EAST ELEVATION

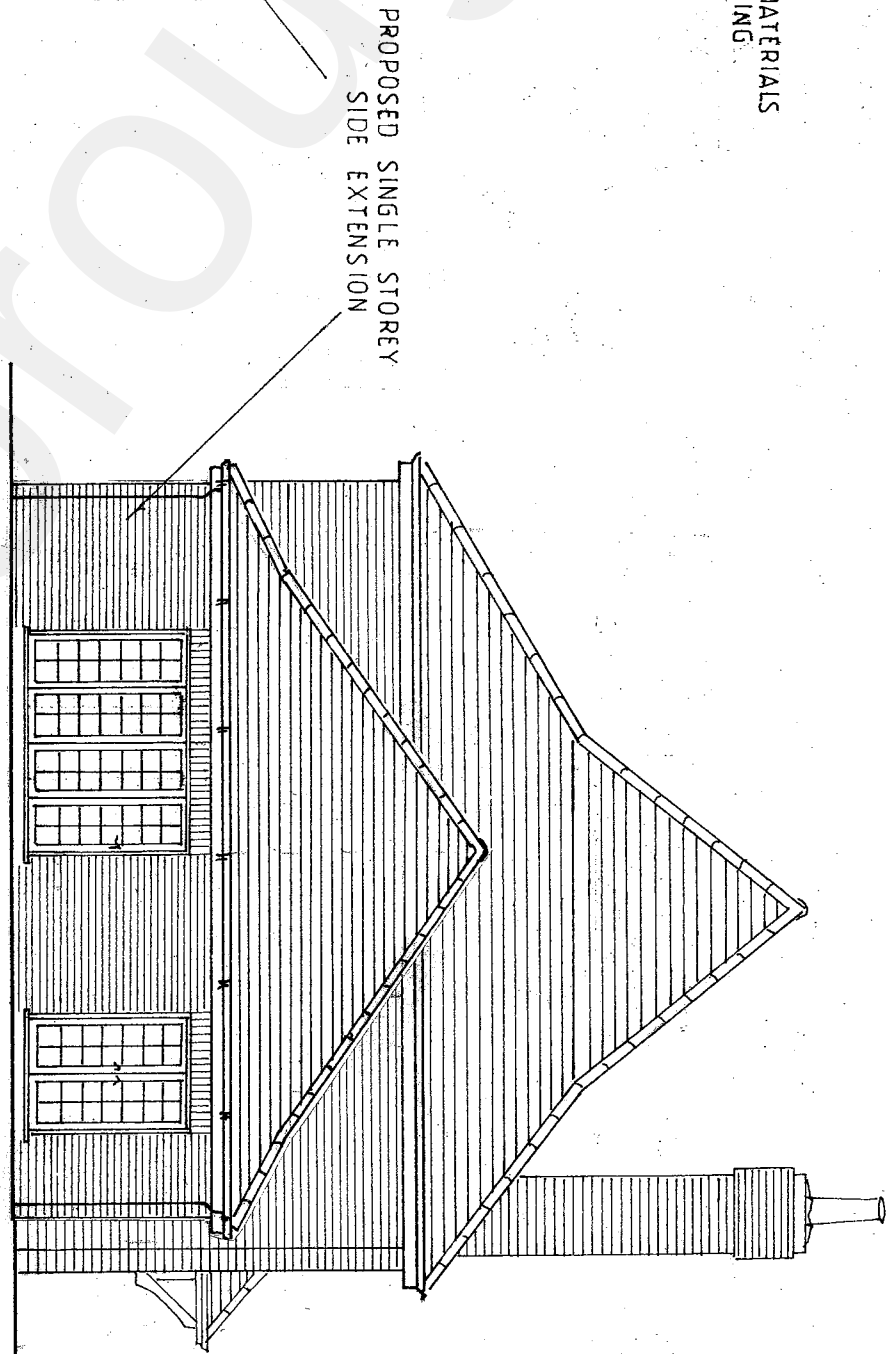


SOUTH WEST ELEVATION

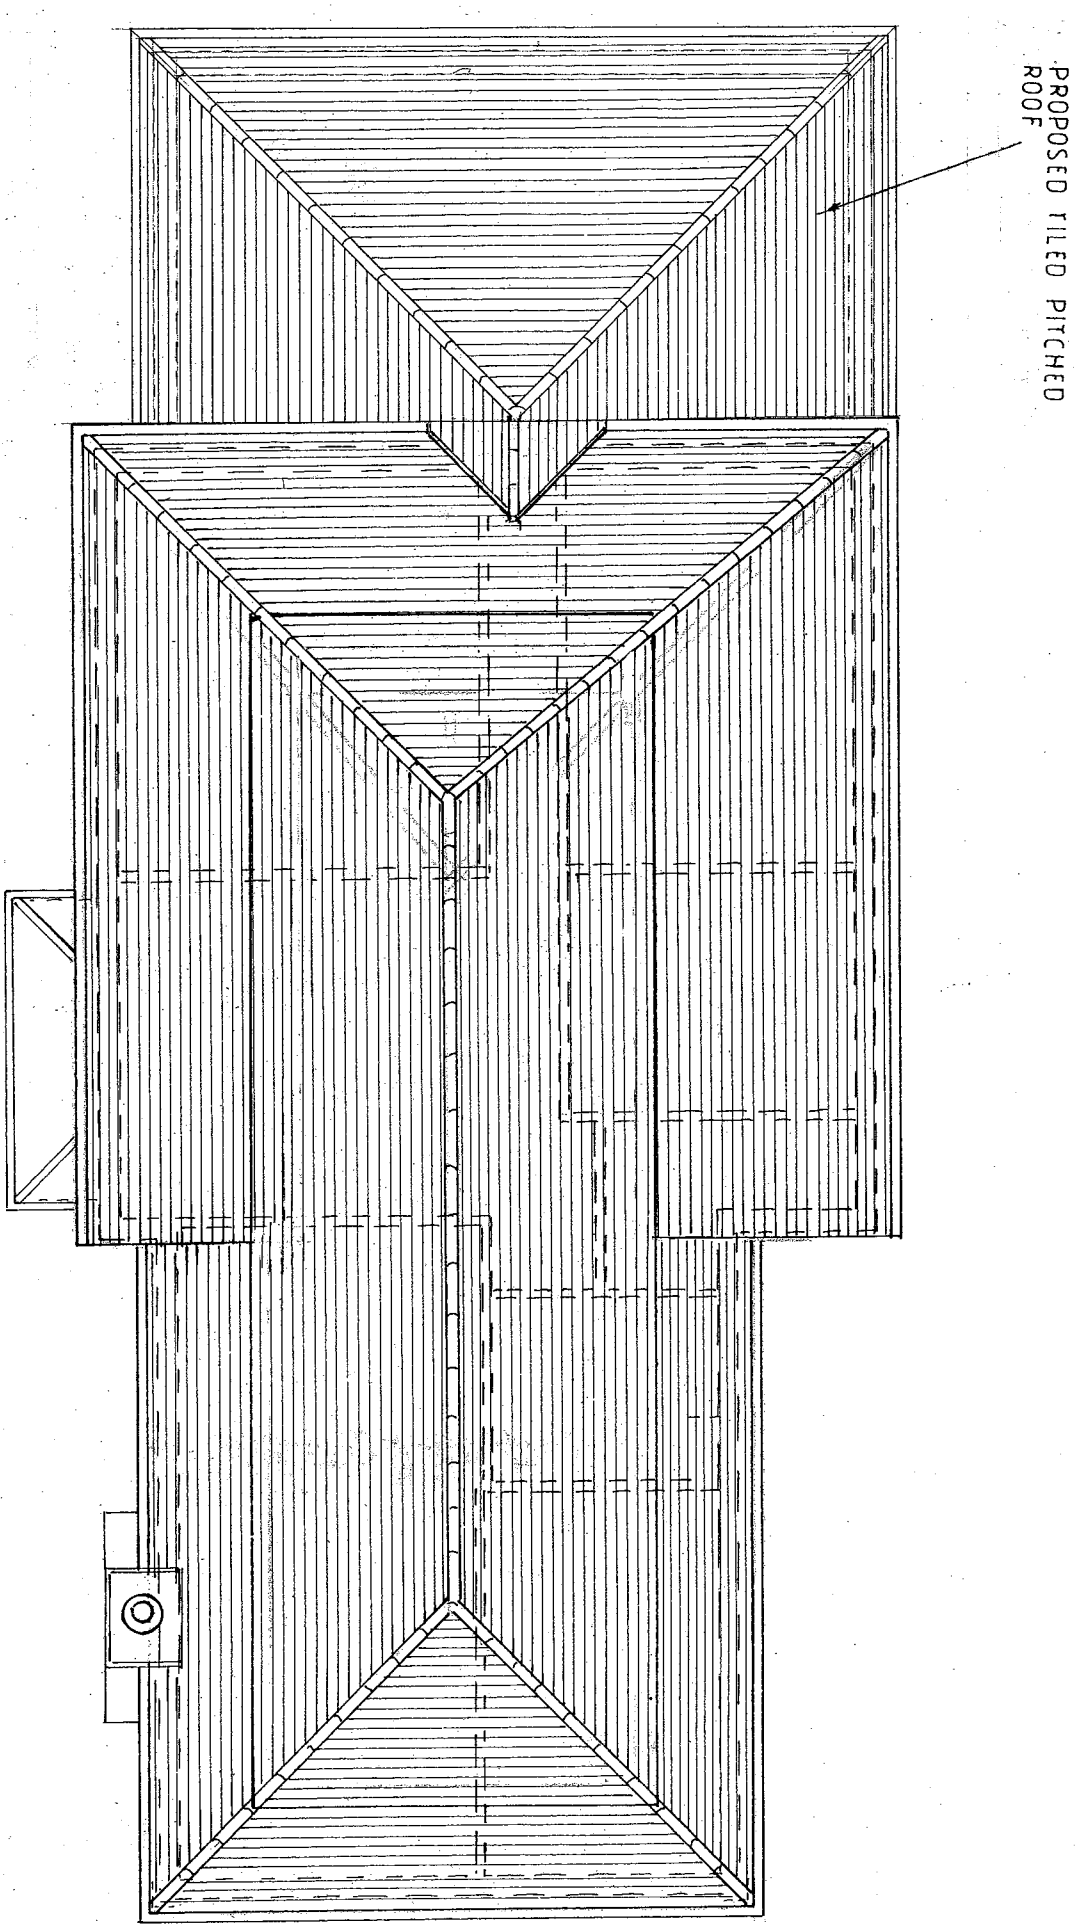


ROOF PLAN

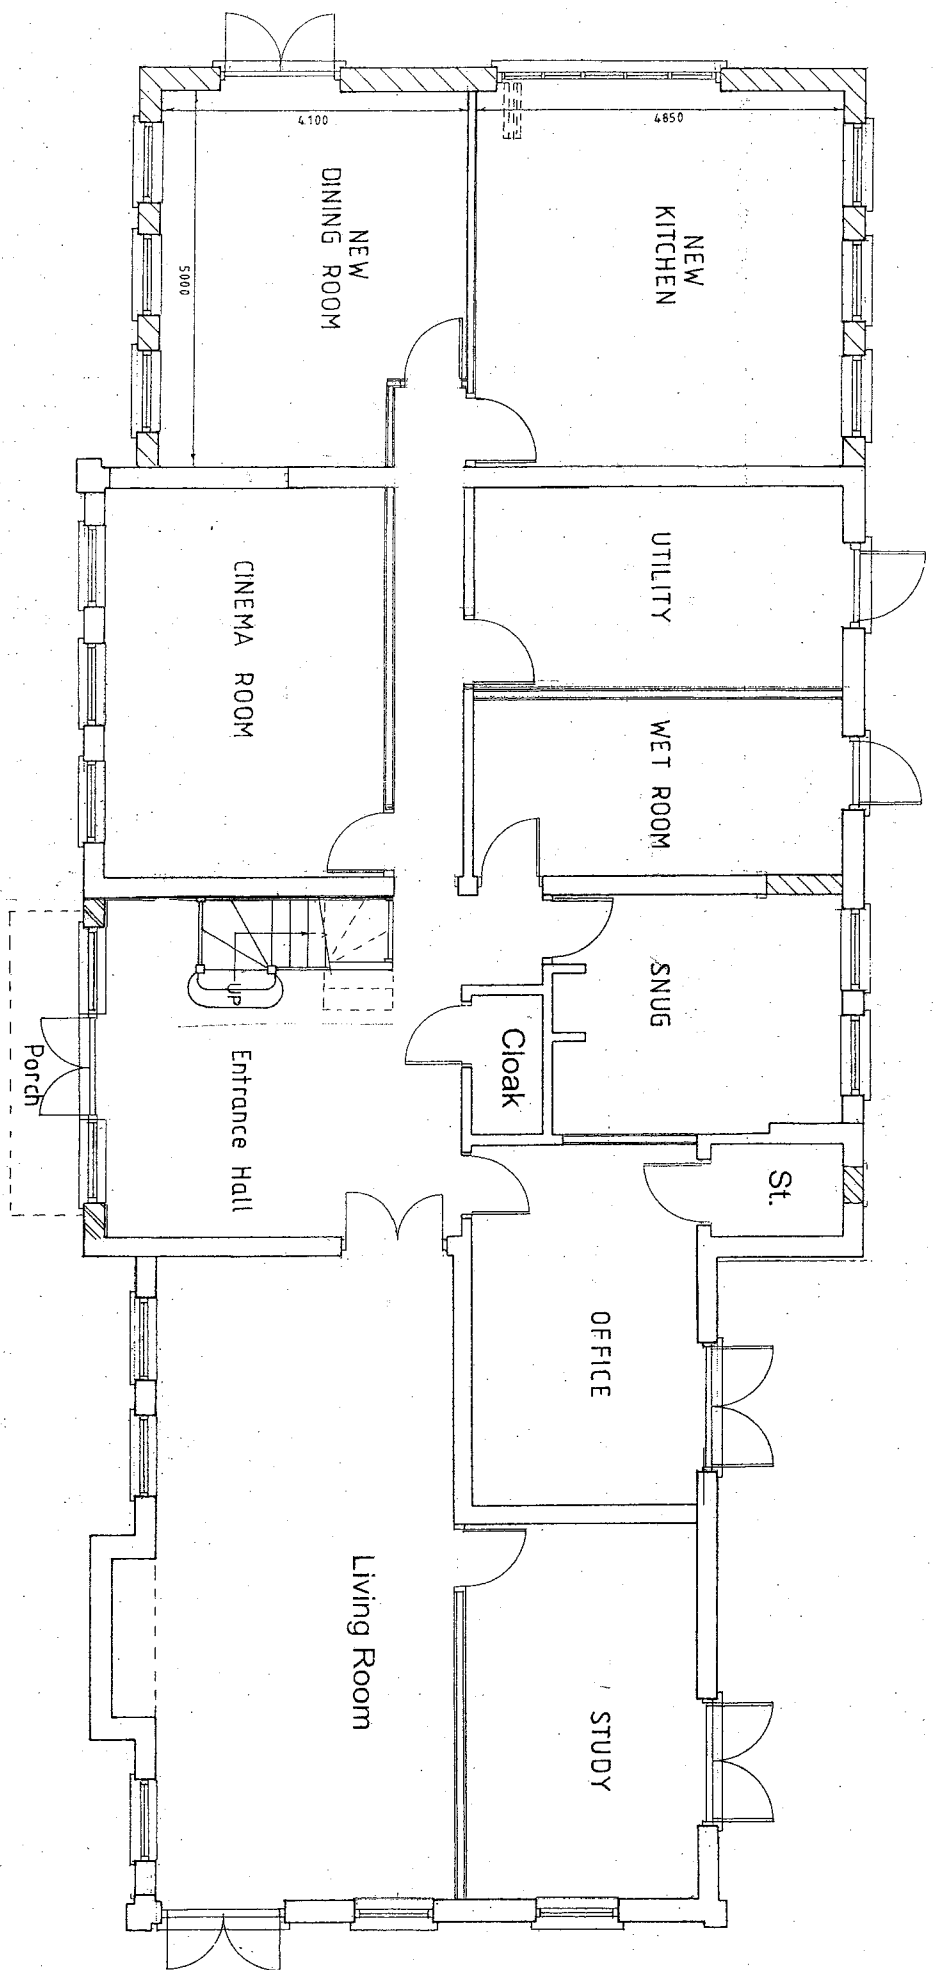

GROUND FLOOR PLAN

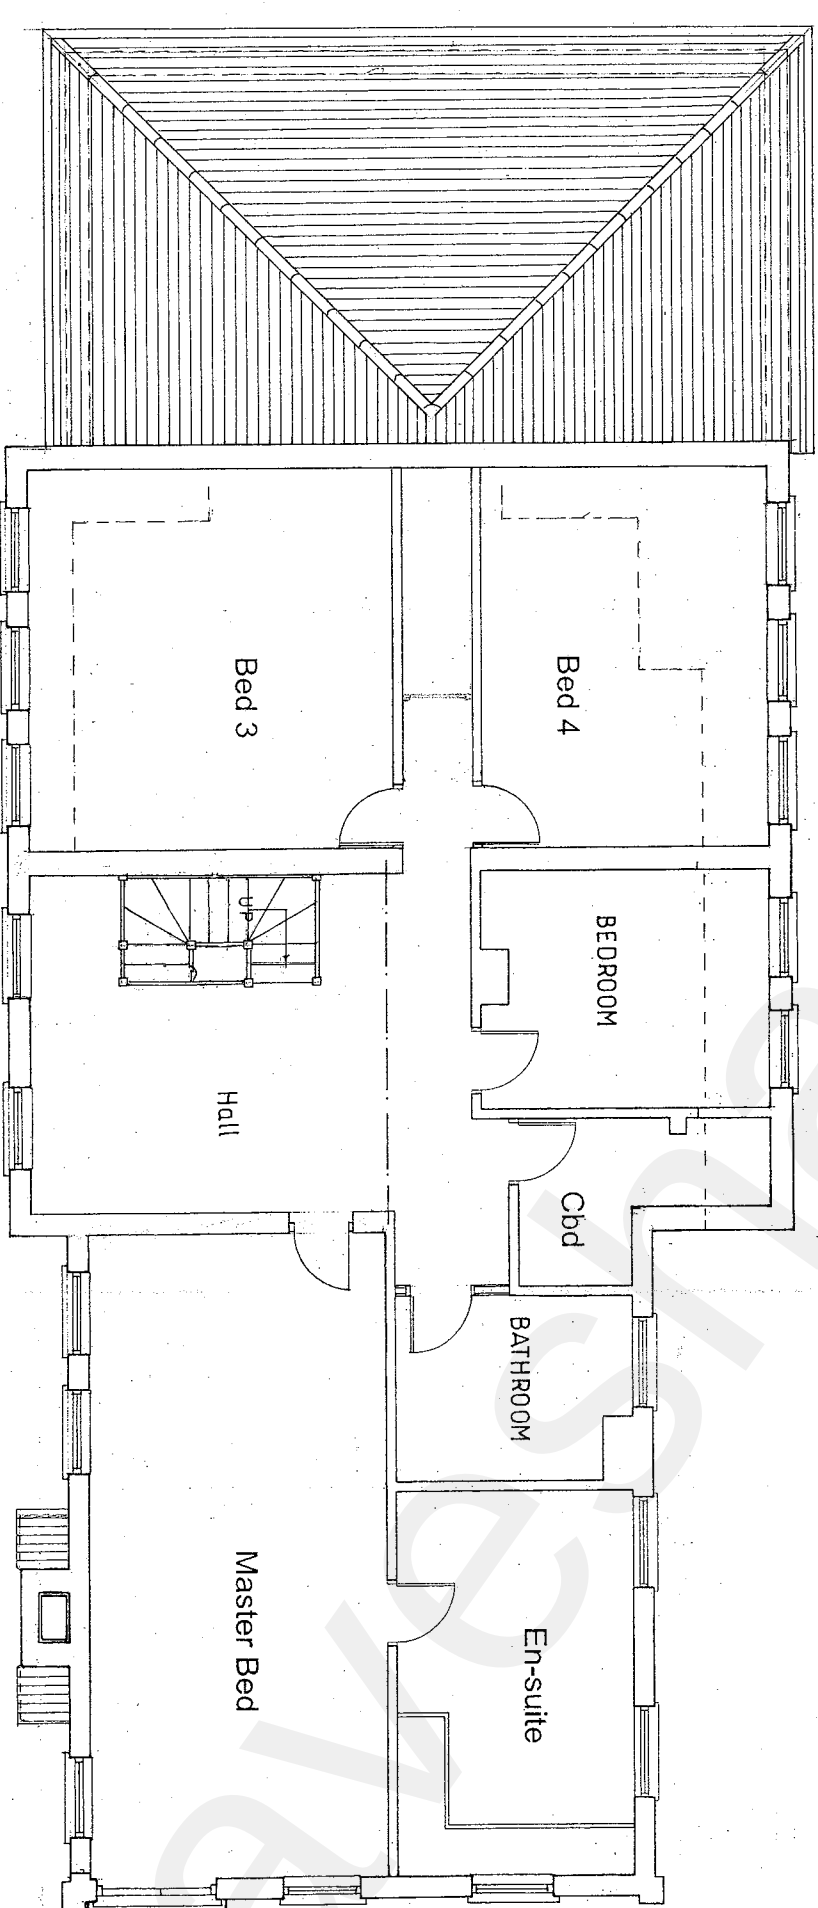

FIRST FLOOR PLAN

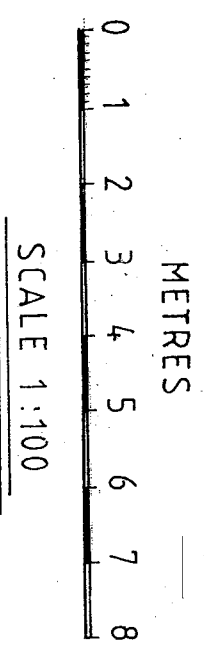

DESIGN PLANS
6 BAYVIEW ROAD
WHITSTABLE KENT
CT5 4NP
TEL: 01227264904
EMAIL: designplans@btinternet.com

PROJECT
PROPOSED SINGLE STOREY
SIDE EXTENSION AND
ALTERATIONS

AT
LUXON FARM
LUXON ROAD, LUDESDOWN
GRAVESEND, DA13 0
DRG TITLE
PROPOSED PLANS AND
ELEVATIONS

SCALE
1:100
DATE
OCT 2022
DRG NO
MT/22/05