




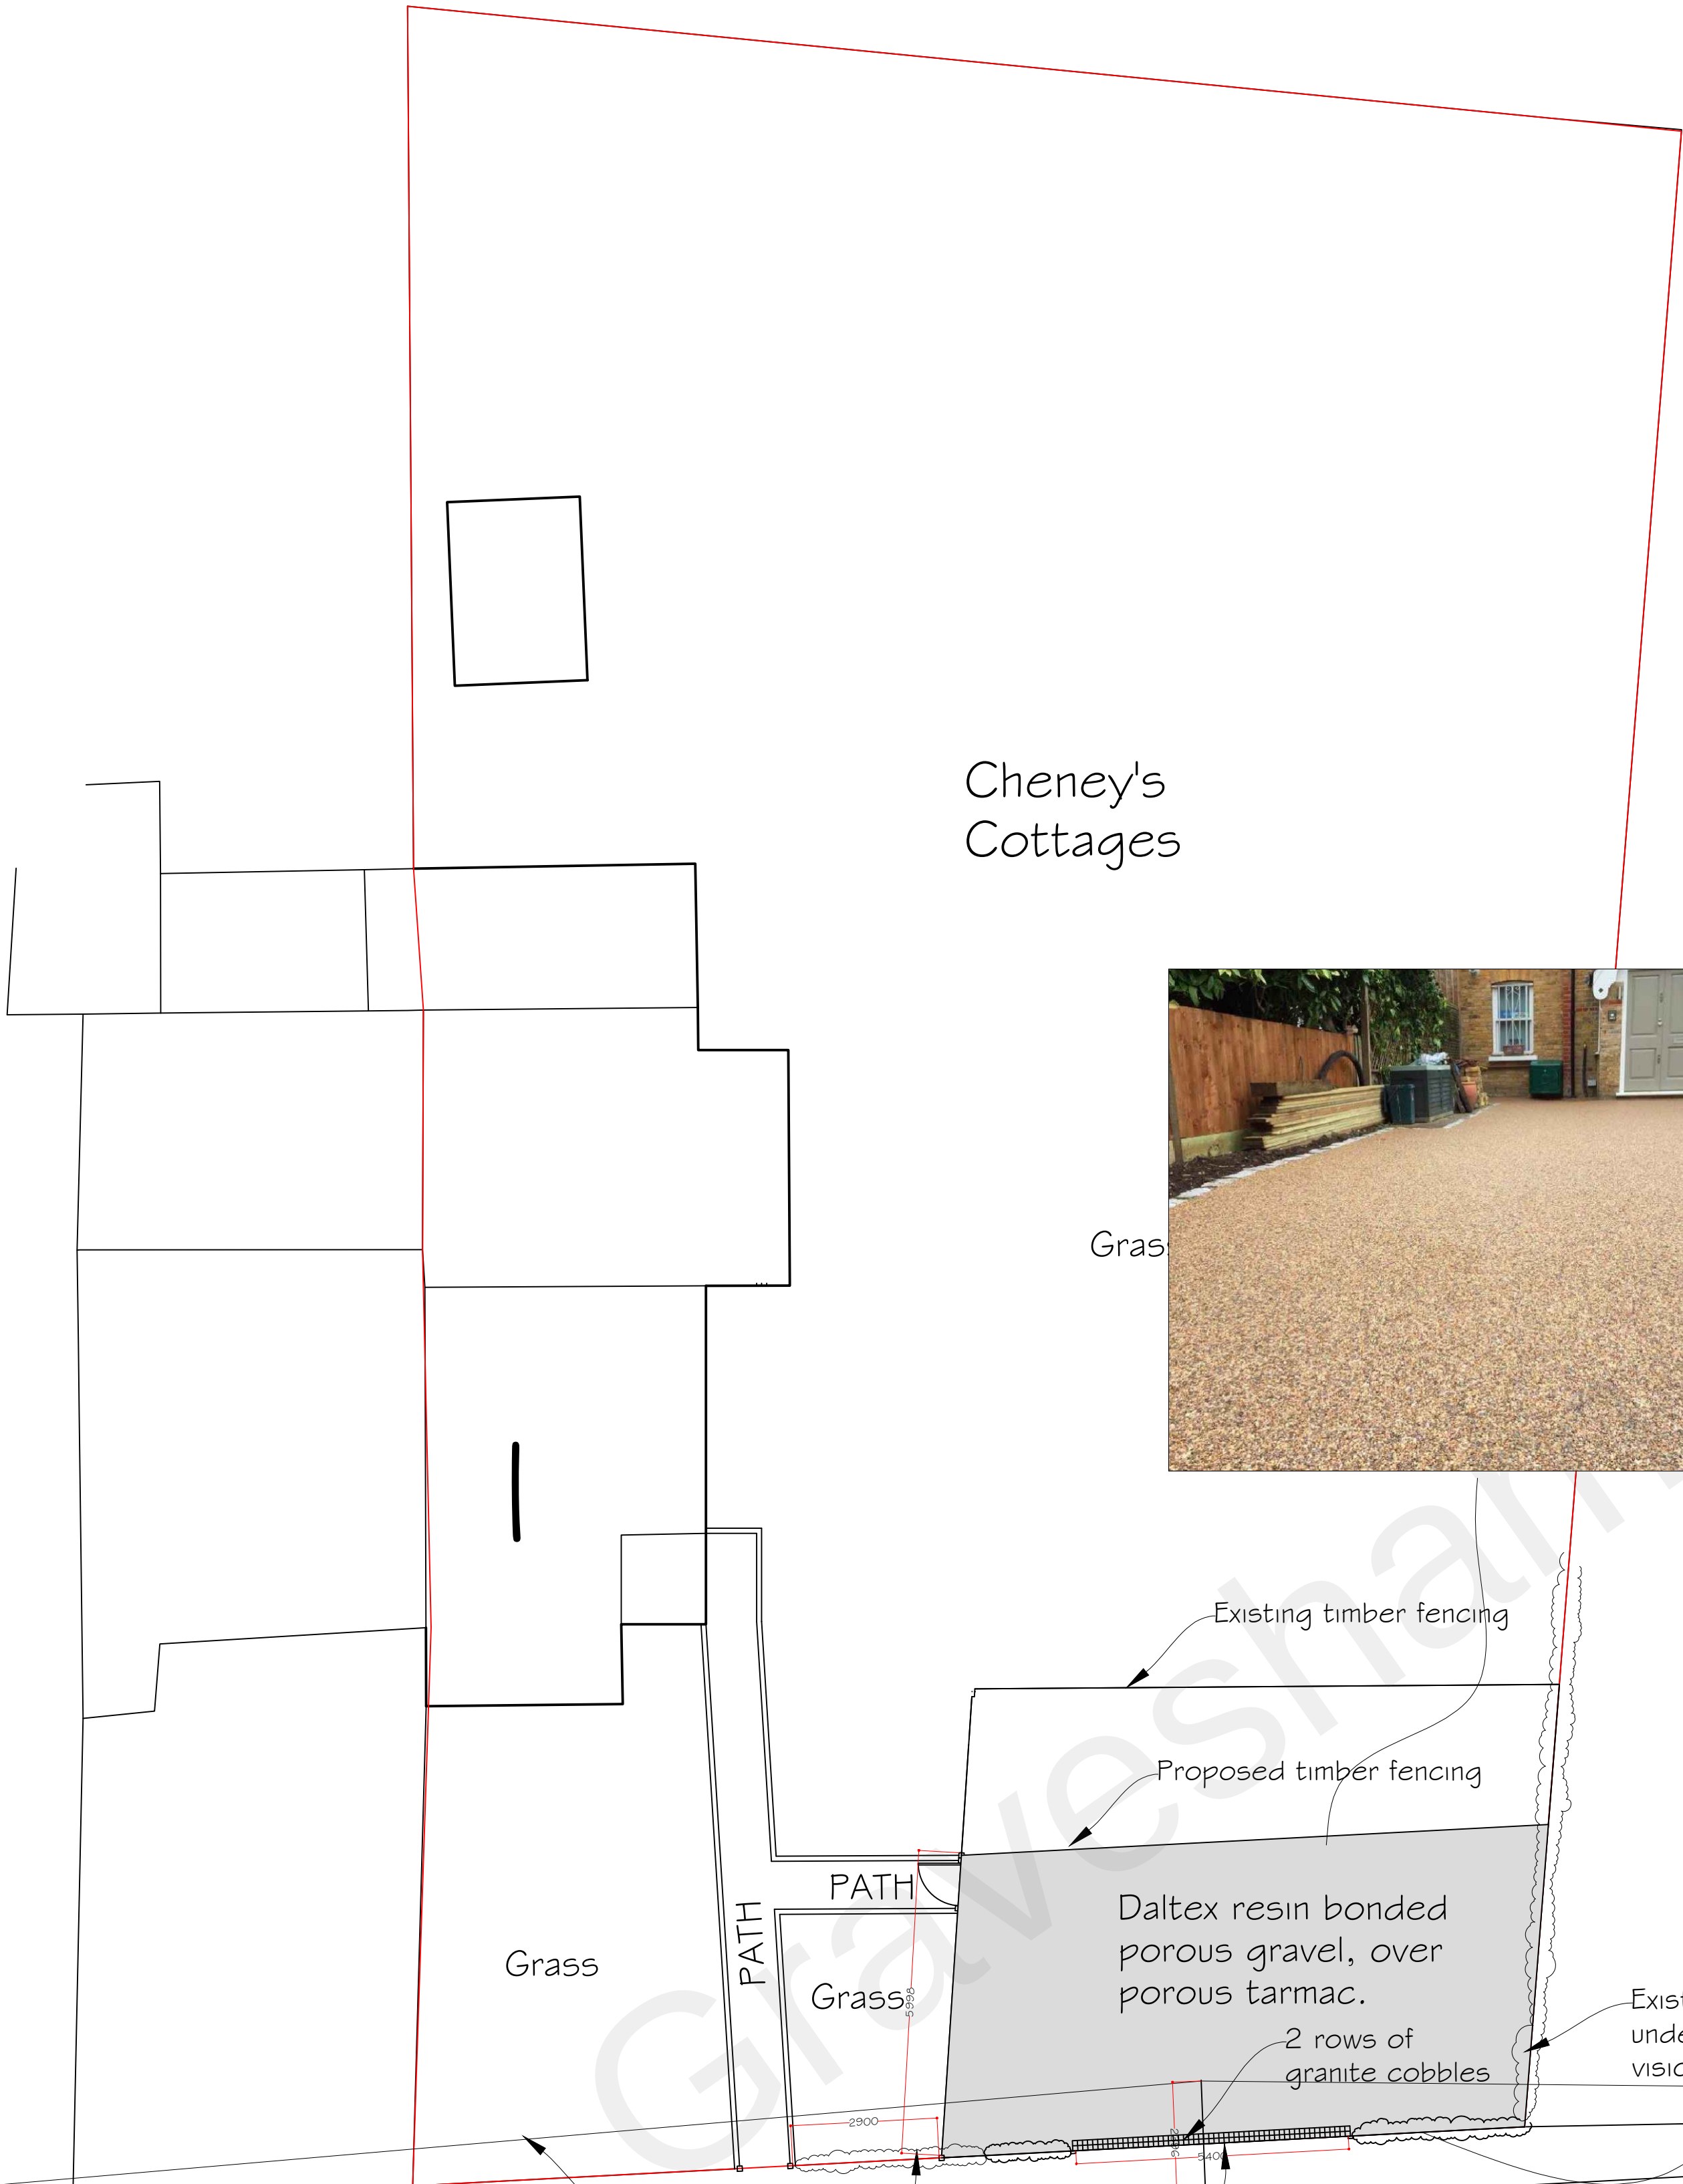


Site plan
Scale 1:100

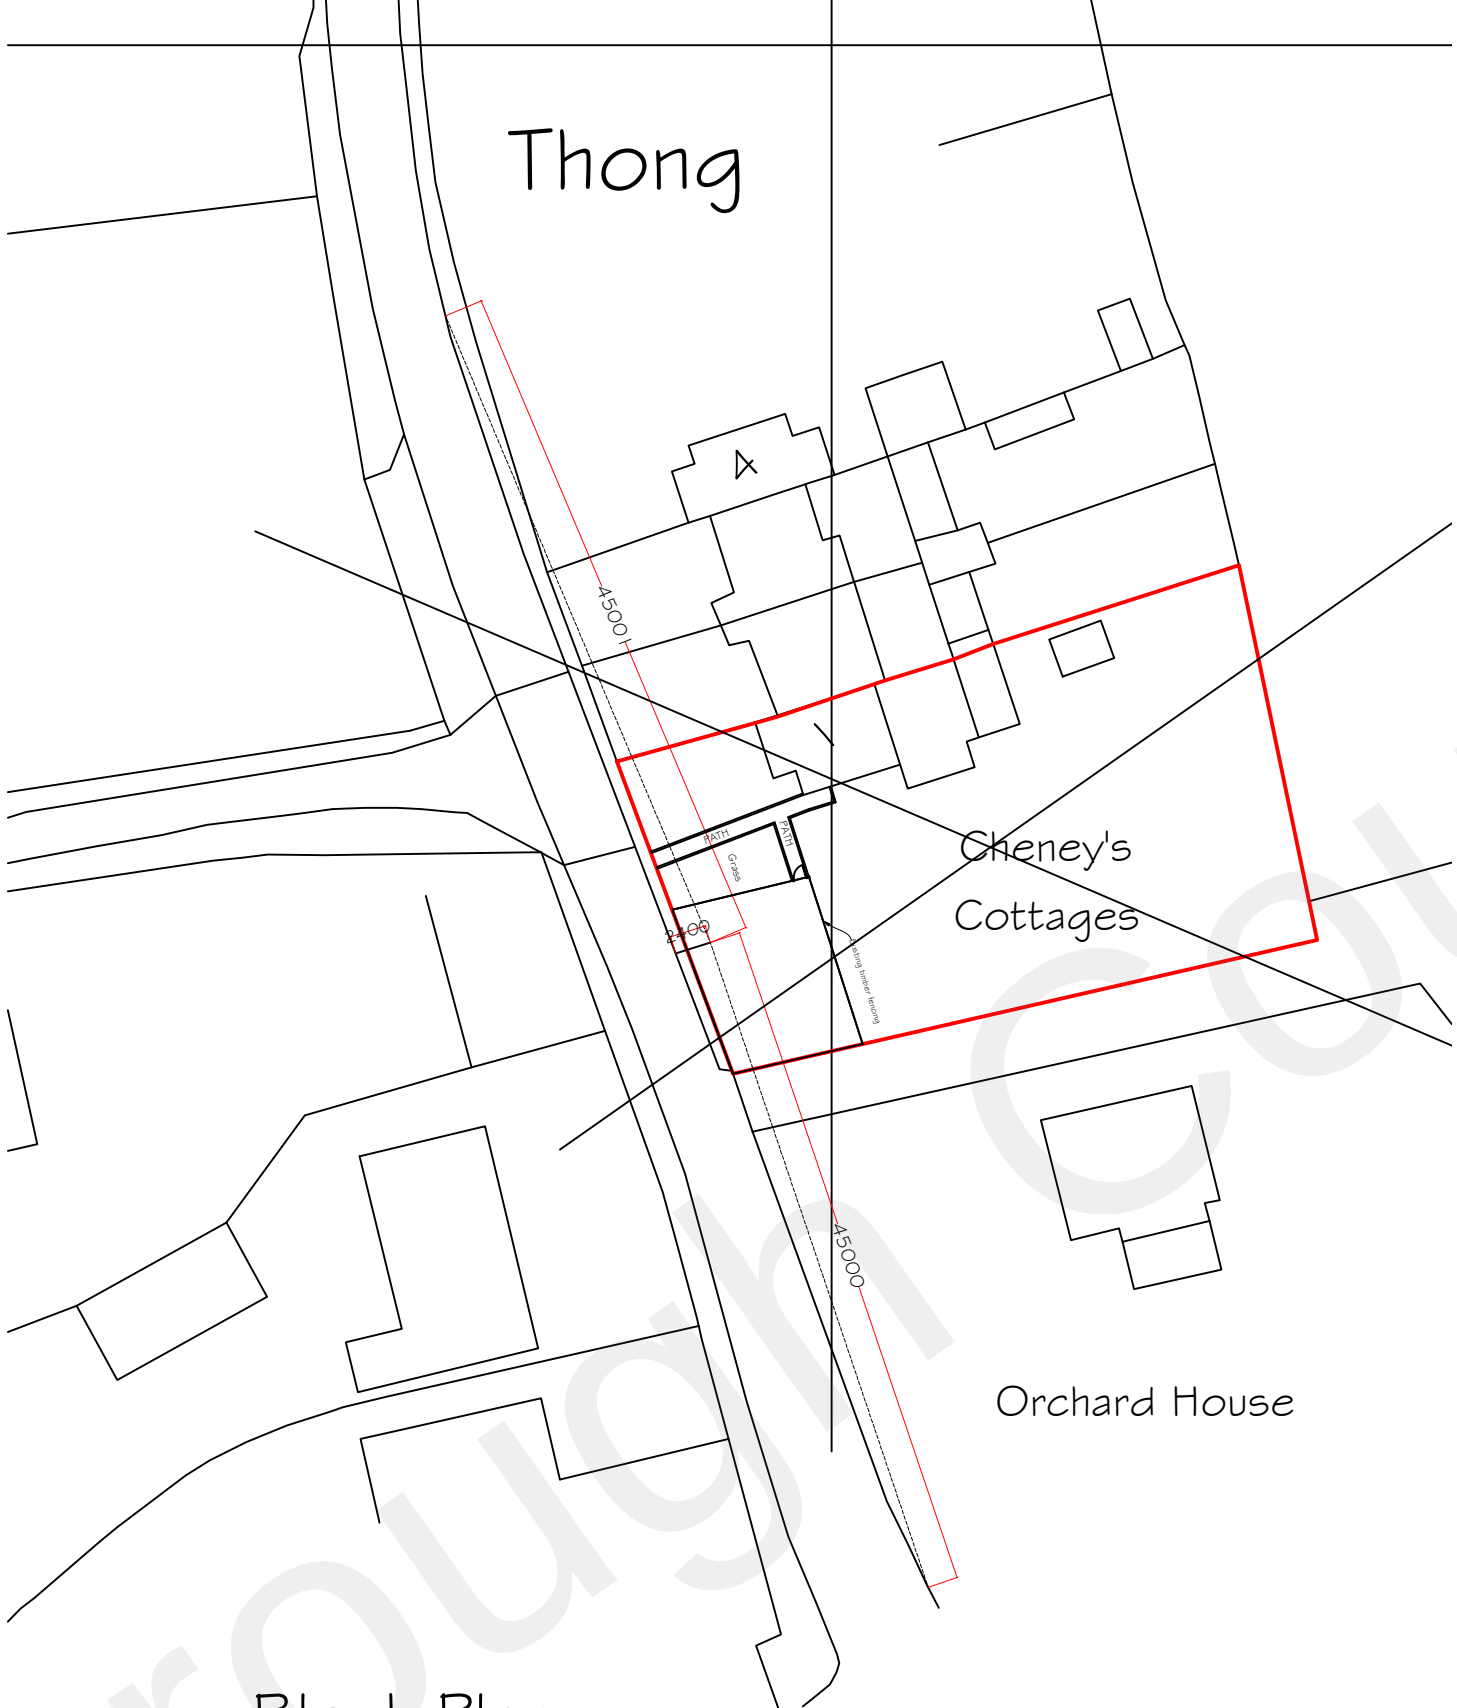

Block Plan
Scale 1:500

 

Location Plan
Scale 1:1250

 

Rev F- Layout amended.
Rev E- Planting note amended.
Rev D- Parking area amended.
Rev C- Parking area amended.
Rev B- Parking area amended.
Rev A- General amended design.

27 May 2022
1 March 2022
8 February 2022
24 January 2022
20 January 2022
7 January 2022

Synergy Planning & Property Consultants Ltd Suite 6 Laser Quay Marine City Centre Rochester Kent ME2 4HU		
Client	Mr D Chubb	
Address	1 Cheneys Cottages Thong Lane	
Drawing title	Site plan and location plan	
Scale	1:500/1:100/1:1250	
Date	October 2021	Drawn by
Drawing No	21/348/01	F