

Boundary line


Boundary line

Boundary line

Boundary line




Front Elevation

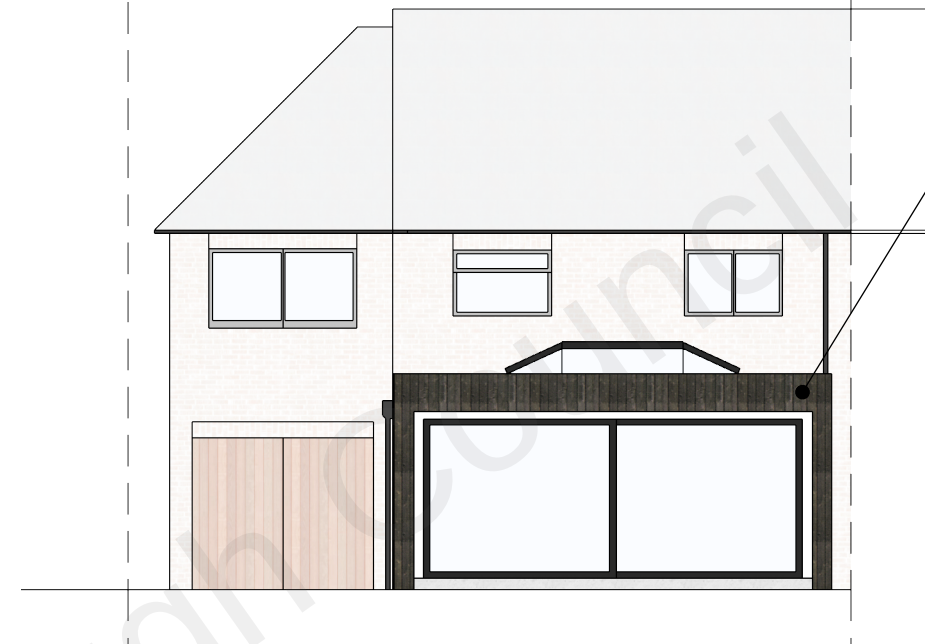

Rear Elevation


Vertical profiled cladding in dark timber, colour to match local agricultural buildings.

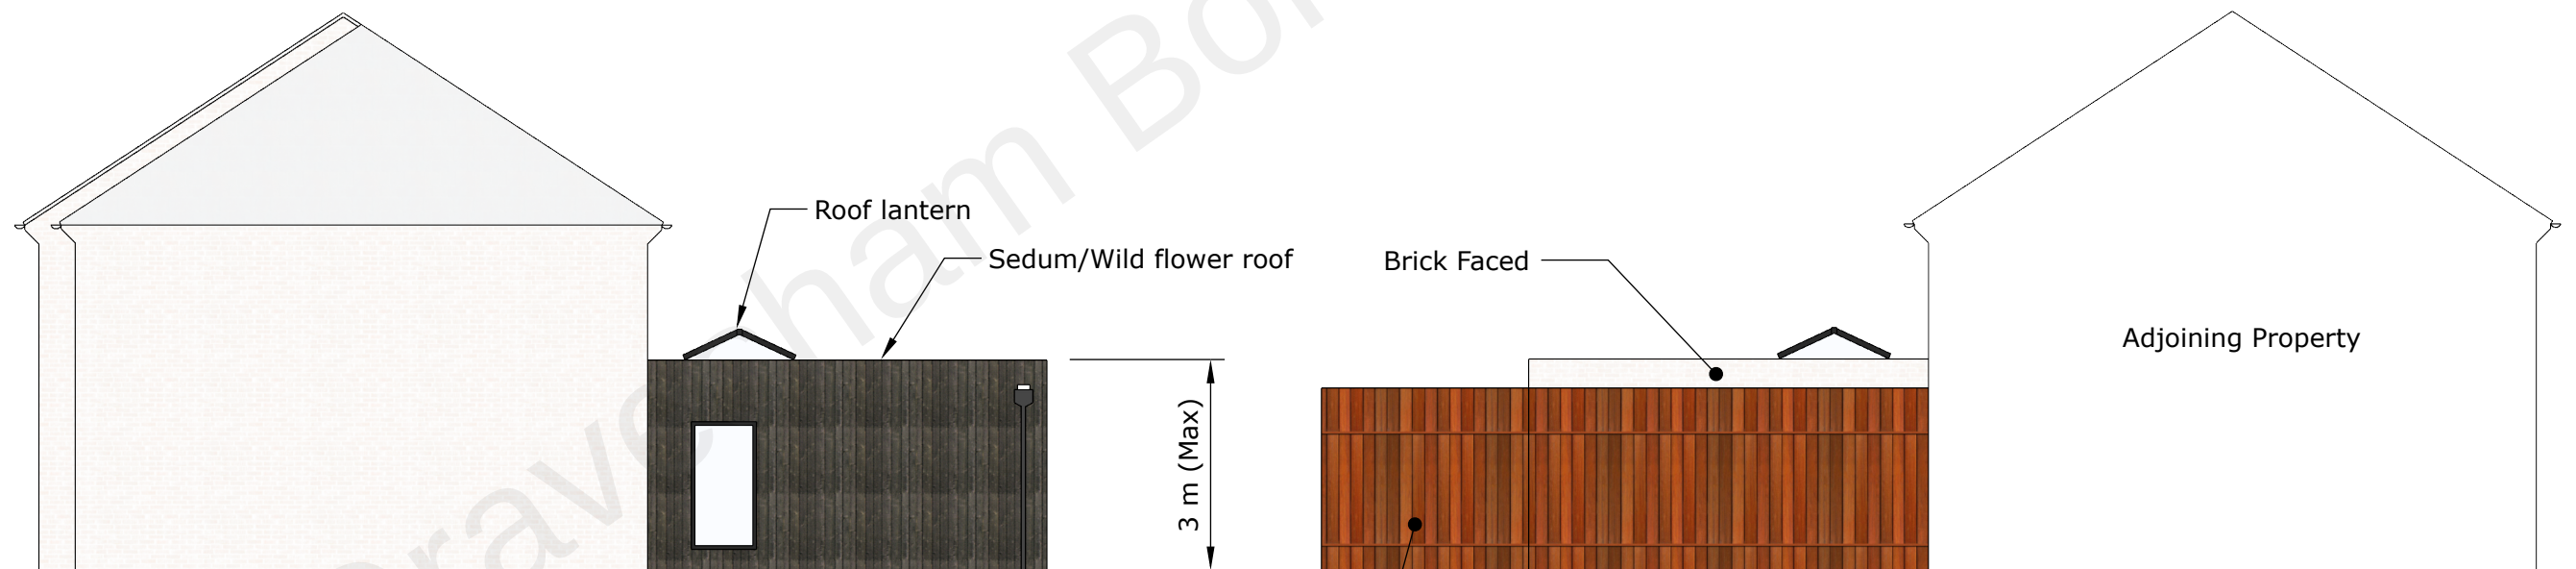

Elevation looking West

Existing fence

Elevation looking East

 

Proposed Elevation

Laura & Terence Fuller - Rear Extension Application

2 Hays Mead Road
Luddesdown
Kent DA13 0XD

Date: 12.10.22

Scale: 1:100 @ A3

TF/RE 05