



Notes:


- NOTES:
- Do not scale from this drawing.
 - All dimensions to be verified on site and is in mm.
 - Builder to verify all dimensions, heights and levels prior to commencement of work.
 - All documents shall be checked to ensure that they are compatible by the contractor before construction commences. In the event of apparent ambiguity or contradiction the engineer and/ or architect shall be notified immediately.
 - The contractor in preparing his estimate shall visit the site and acquaint himself with the problems involved.
 - The contractor shall issue all statutory notices to the local Authority during progress and completion of works.

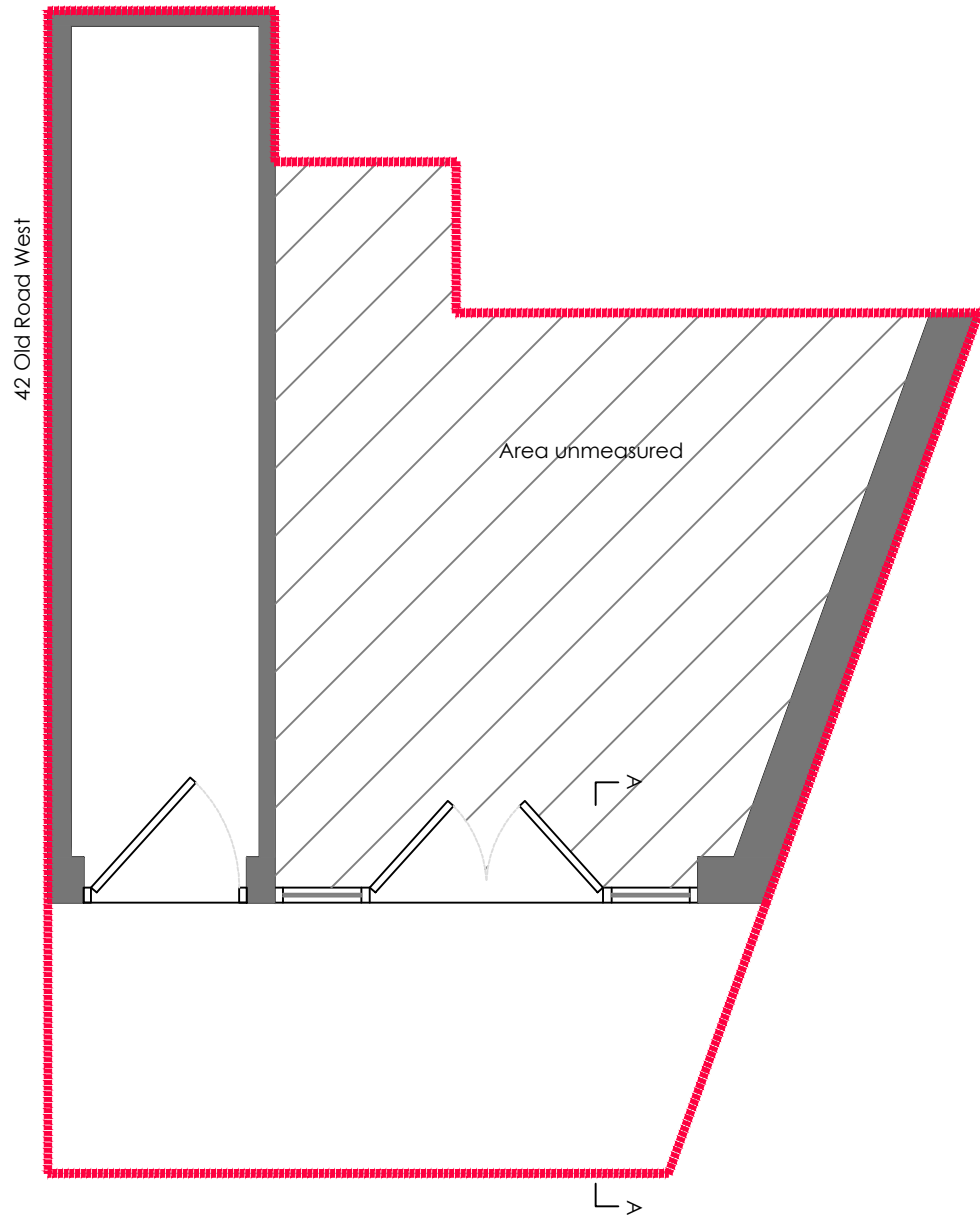

Existing Floor Plan
1:100

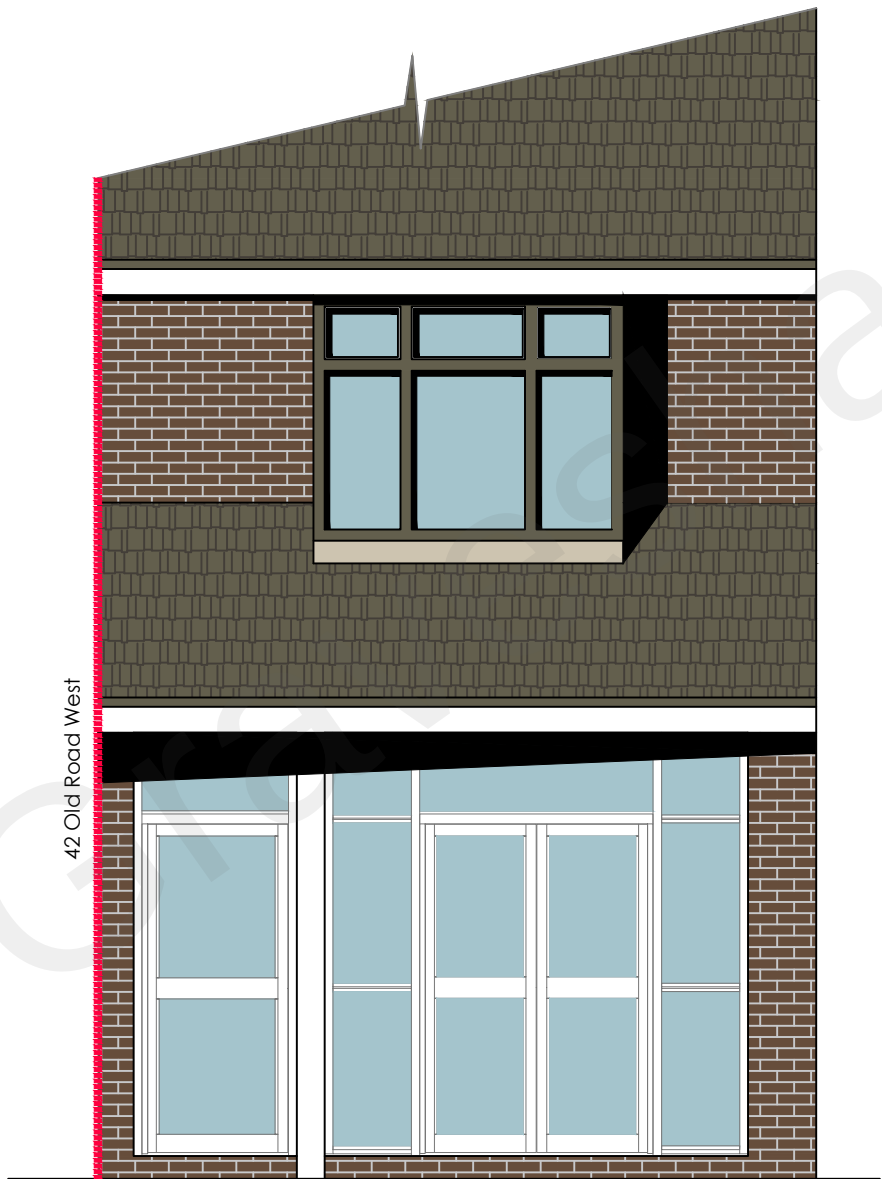

Existing Front Elevation
1:100

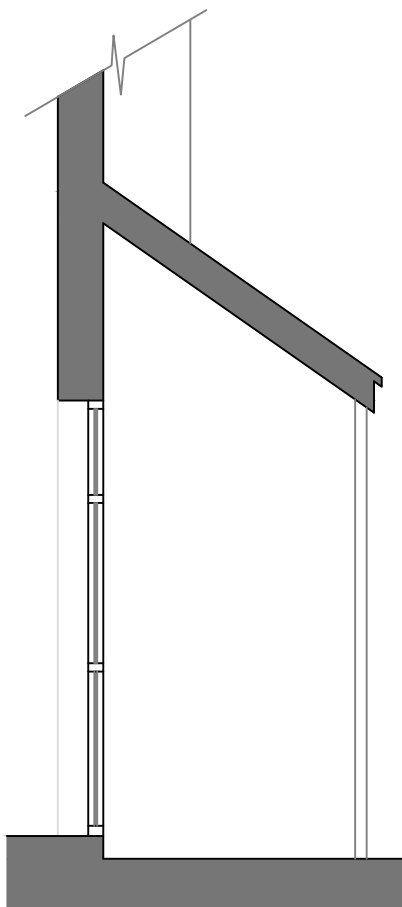


Existing Section A-A
1:100

Scale 1:1250



Scale 1:50

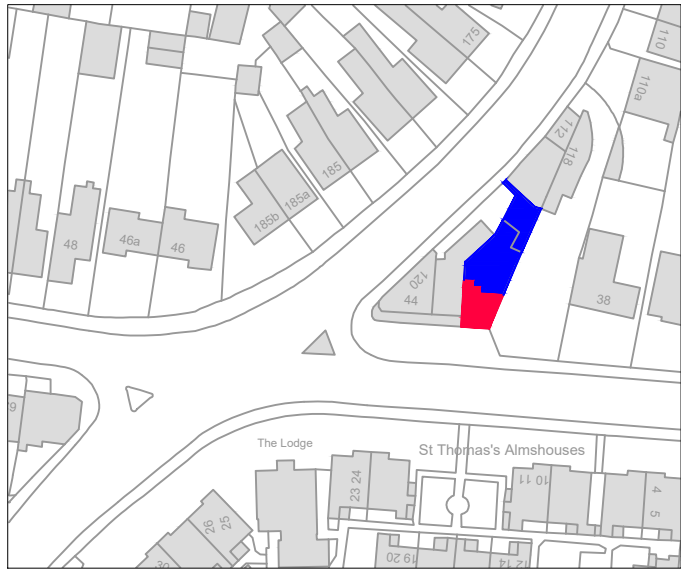

Location Plan
1:1250

A	-	-	-/-/-
REV:	DESCRIPTION:	BY:	DATE:
STATUS: PLANNING			

..\..\..\projects\barron edwards logo.png

39 Wrotham Rd,
Gravesend, Kent
DA11 0PN
01474 247 787
info@barronedwards.co.uk
www.barronedwards.co.uk

SITE:	40 Old Road West Gravesend Kent DA11 0LJ		
TITLE:	Existing: Plan, Elevation and Section		

SCALE AT A2:	DATE:	DRAWN:
1:1250, 1:50	06.07.2022	SR
PROJECT NO:	DRAWING NO:	REVISION:
ORW40-A	002	A