
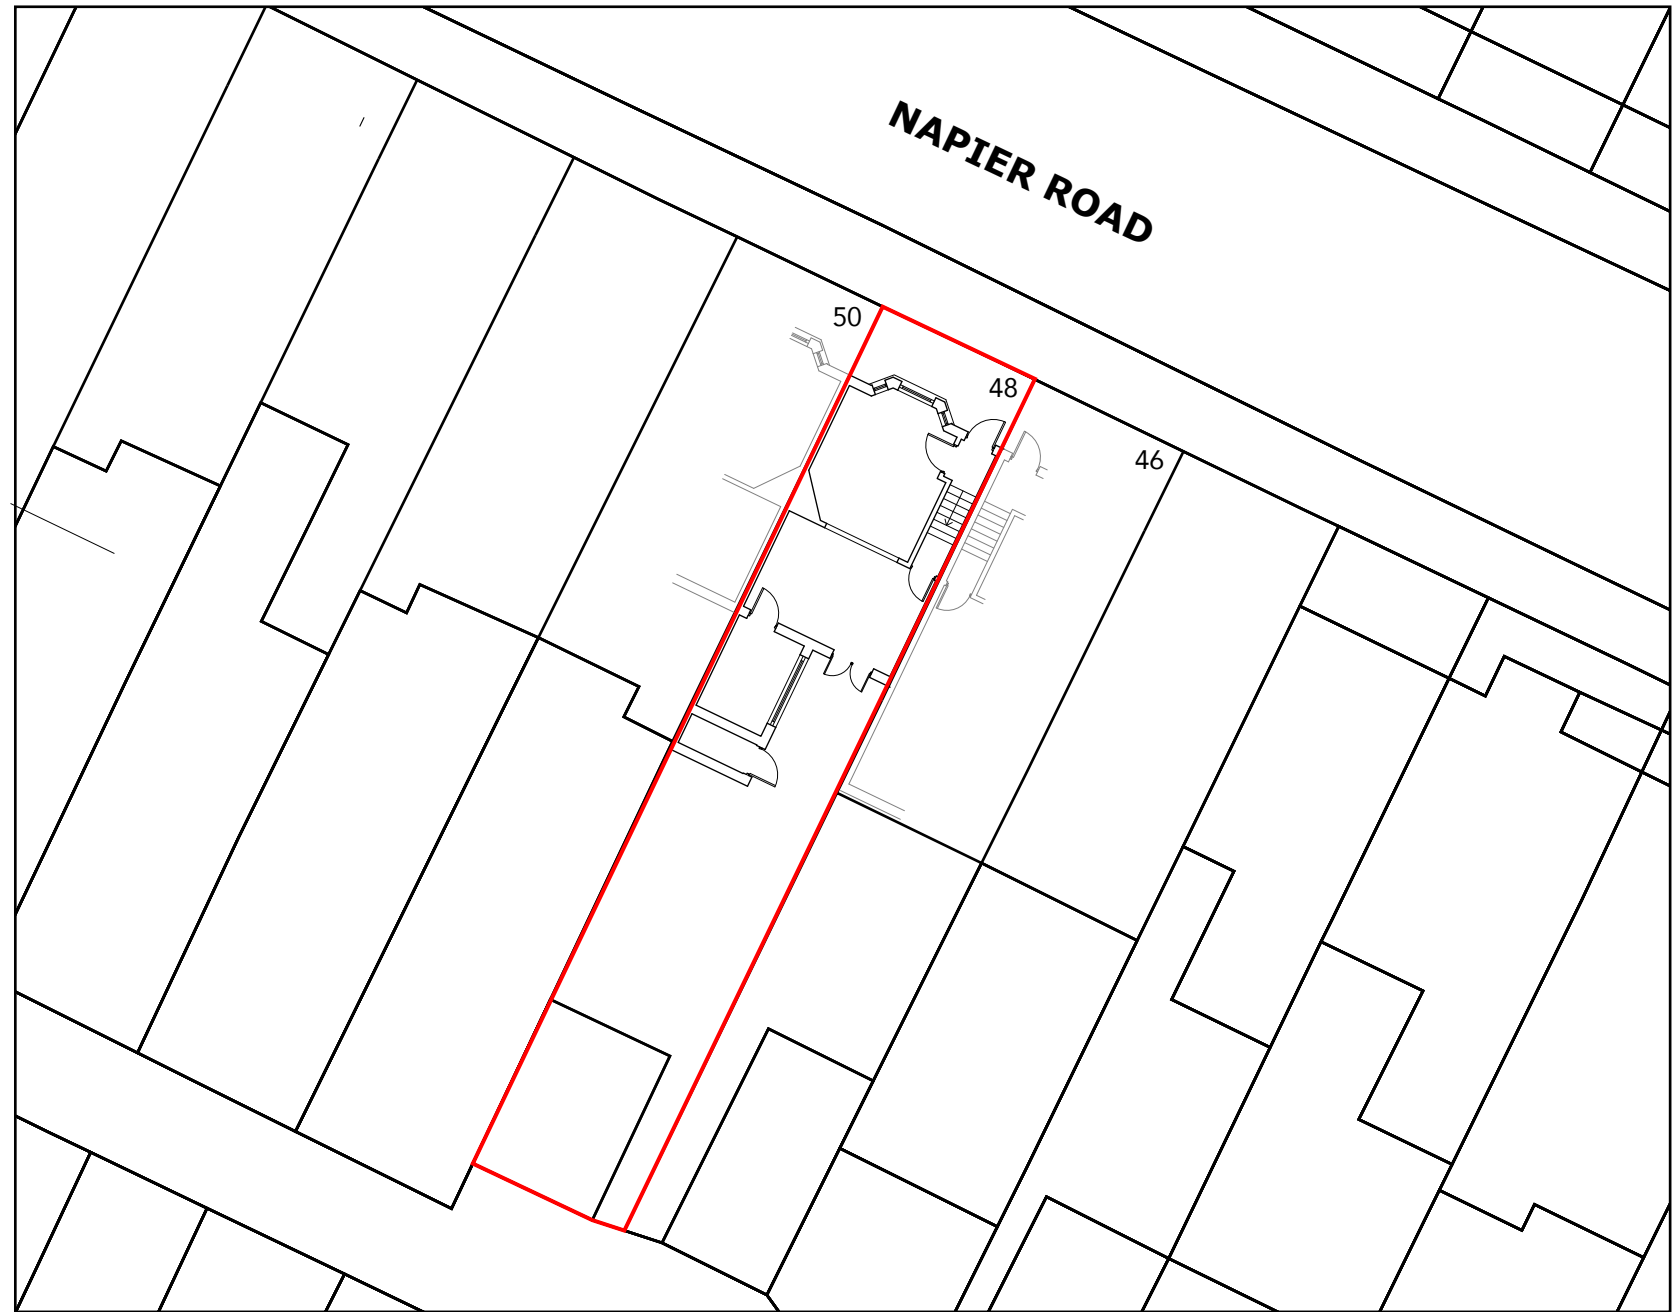


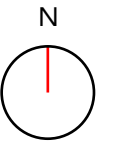

Client:

Address: 48 NAPIER ROAD, GRAVESEND, DA117BY

Notes: PLEASE NOTE THAT BEFORE BUILDING WORKS COMMENCES IT IS THE RESPONSIBILITY OF THE BUILDER OR OWNER TO SERVE PARTY WALL NOTICES TO ALL NEIGHBORS. NO CONSTRUCTION WORK TO BE STARTED PRIOR TO COUNCIL'S APPROVAL. DRAWINGS TO BE READ IN CONJUNCTION WITH RELEVANT DRAWING AND SPECS. FIGURED DIMENSIONS ONLY. ANY DISCREPANCIES ARE TO BE POINTED TO THE COMPANY. THE COMPANY IS NOT LIABLE FOR ANY FAULTS NOT RAISED.

Title: EXISTING GROUND FLOOR SITE PLAN	Project: GROUND & FIRST FLOOR REAR EXTENSION
Scale: 1:200 @ A3 (METERS)	

Aisha Hussain archi.designer.aisha@gmail.com	Sheet No. 07
	Date: AUGUST 2025