

NOTES

Do not scale

Verify all dimensions on site before commencing any work or preparing any shop drawings

All building materials, components and workmanship to comply with the appropriate Public Health Acts, Building Regulations, British & European Standards and Codes of Practice and to the appropriate manufacturers recommendations.

For all specialist work see relevant drawings

All schemes to be set out completely including buildings, roads, drainage and levels prior to the commencement of works

Sites to be checked against Land Registry plans and any necessary Easements to be established

Any discrepancies, errors or omissions to be reported to the architect for further instructions before commencement of works

K		
J		
H		
G		
F		
E		
D 10/10/24	Shed removed	LDM
C 20/09/24	Rooflights	LDM
B 15/08/24	To clients instruction	LDM
A 12/08/24	Window, rooflights	LDM
Date	Revisions	By

DAC
Architects

21 Stone Street, Gravesend, Kent, DA11 0NP
Tel: 01474 566996 Fax: 01474 320374
Design@DACarchitects.co.uk

Project Title

The Little Woodlands
Woodlands Lane
Shorne
Kent DA12 3HH

Client

Mr & Mrs Jarmyn

Drawing Title


Previously Approved Plans
Elevations
Block Plan 1:500

Scale	Date	Drawn By
1:100 and 1:500	14/05/24	LDM

Project No.	Dwg. No.	Rev.
5465	P-02	D



PROPOSED NW ELEVATION

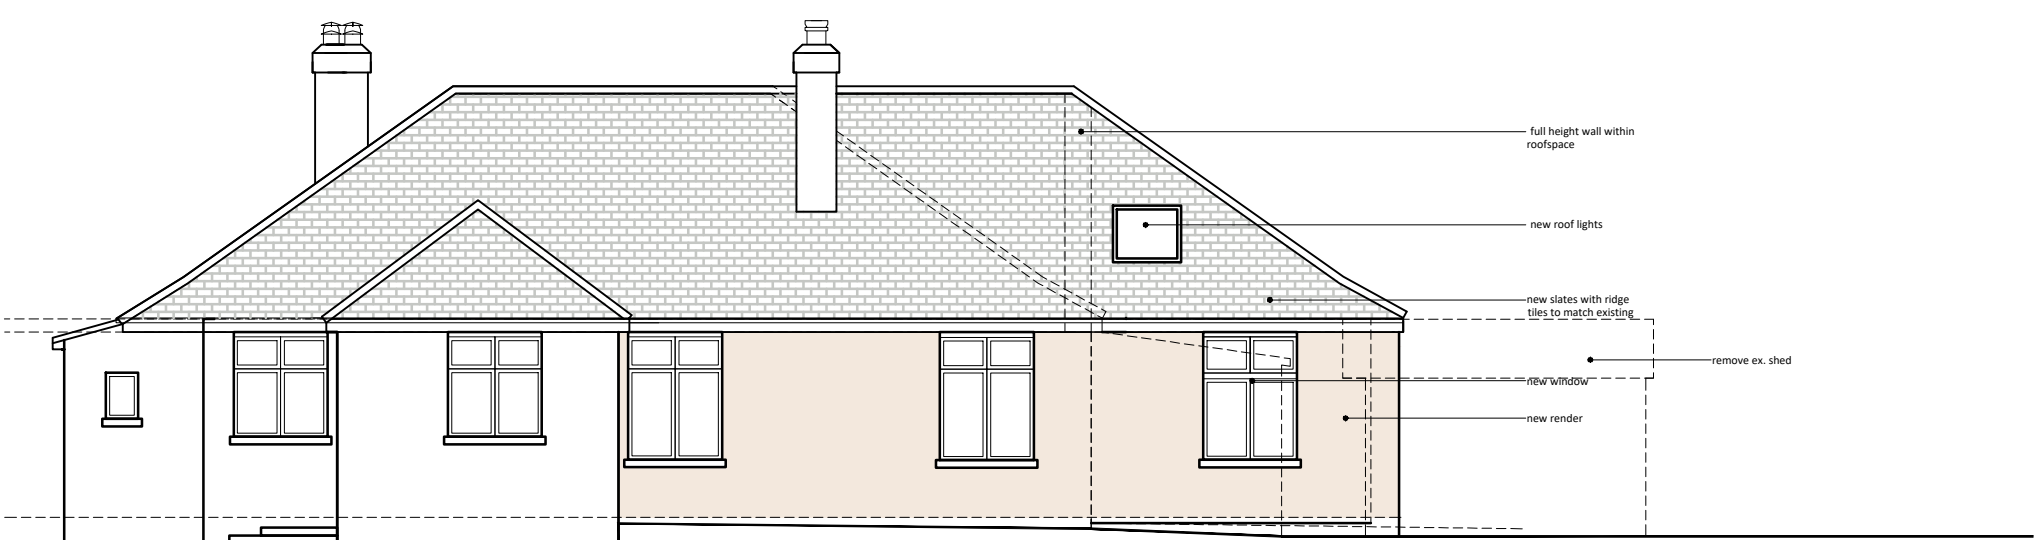



PROPOSED NE ELEVATION




SE ELEVATION [no change]




PROPOSED SW ELEVATION

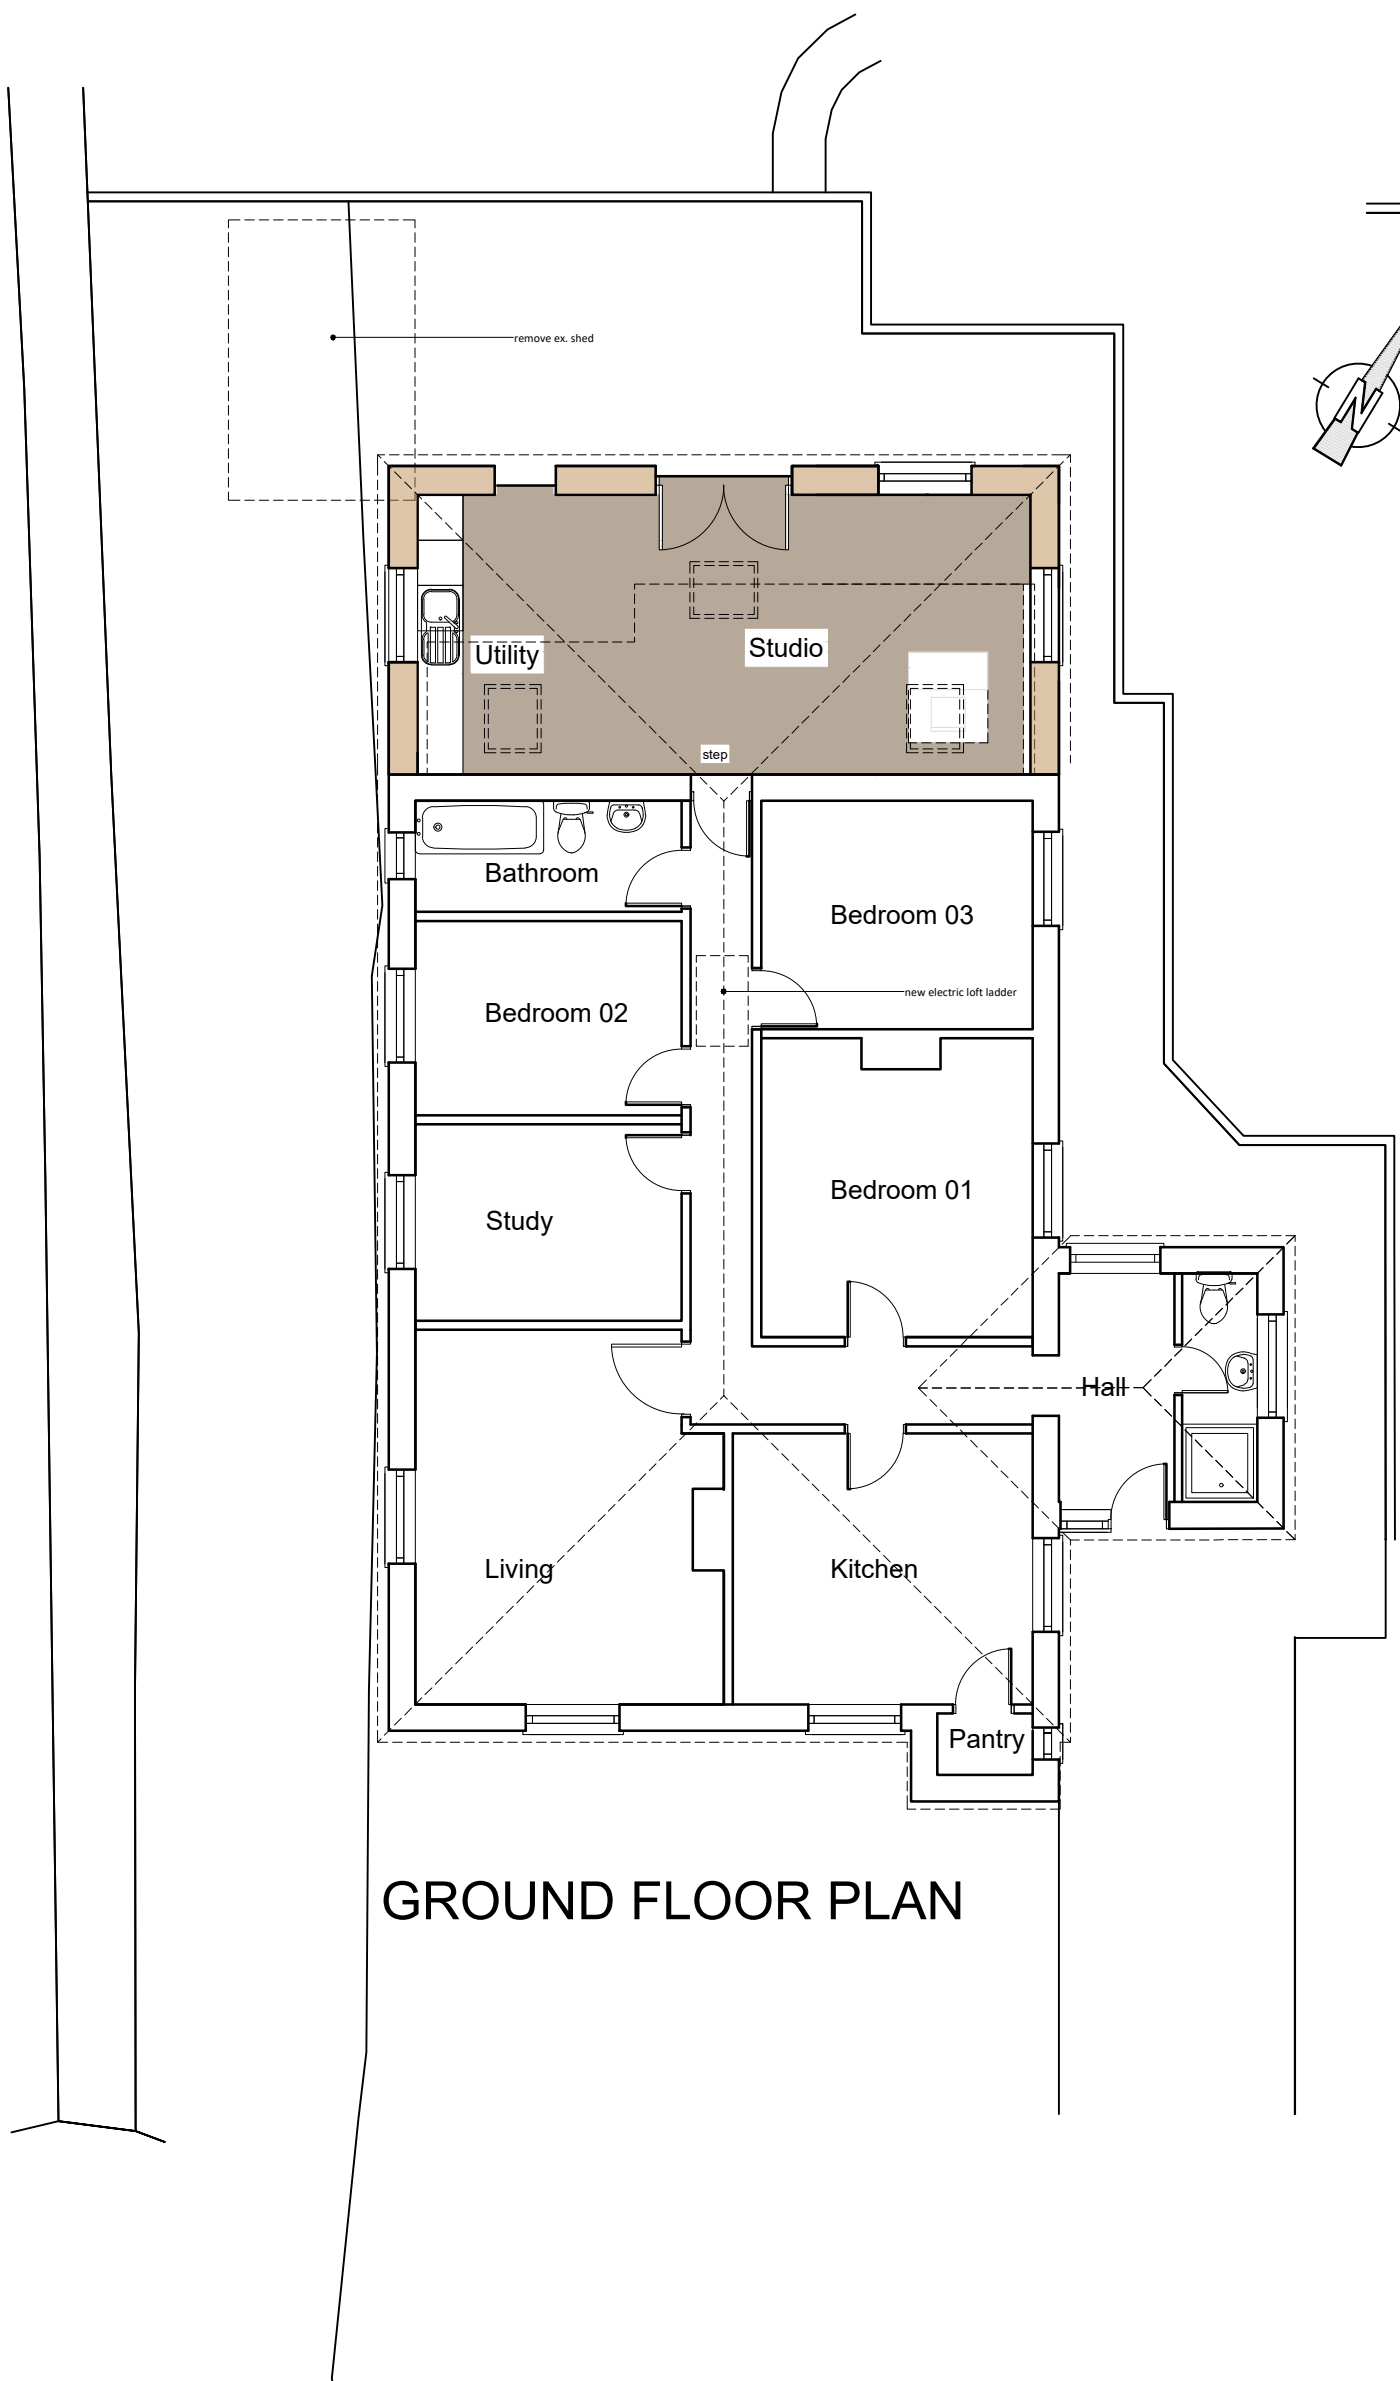 

GROUND FLOOR PLAN

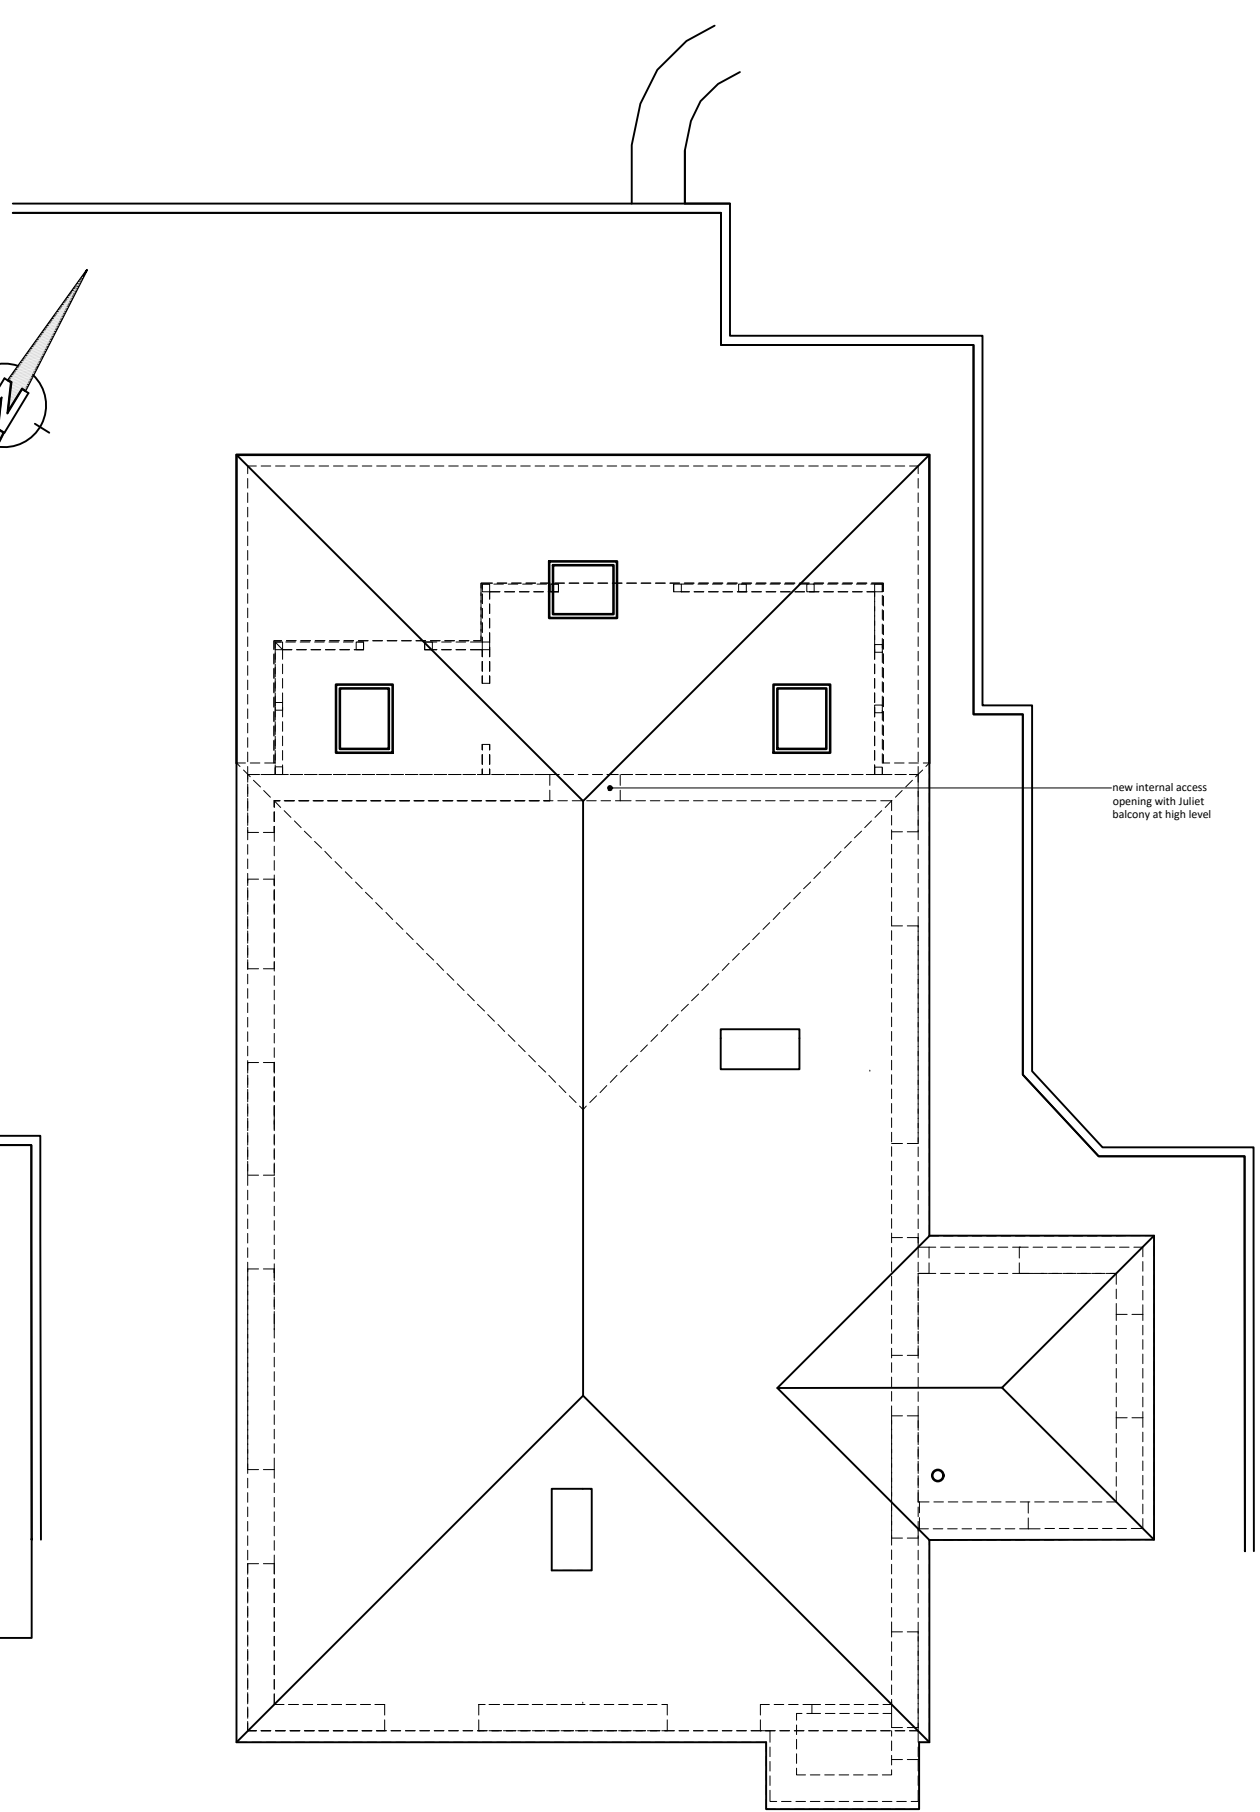

ROOF PLAN

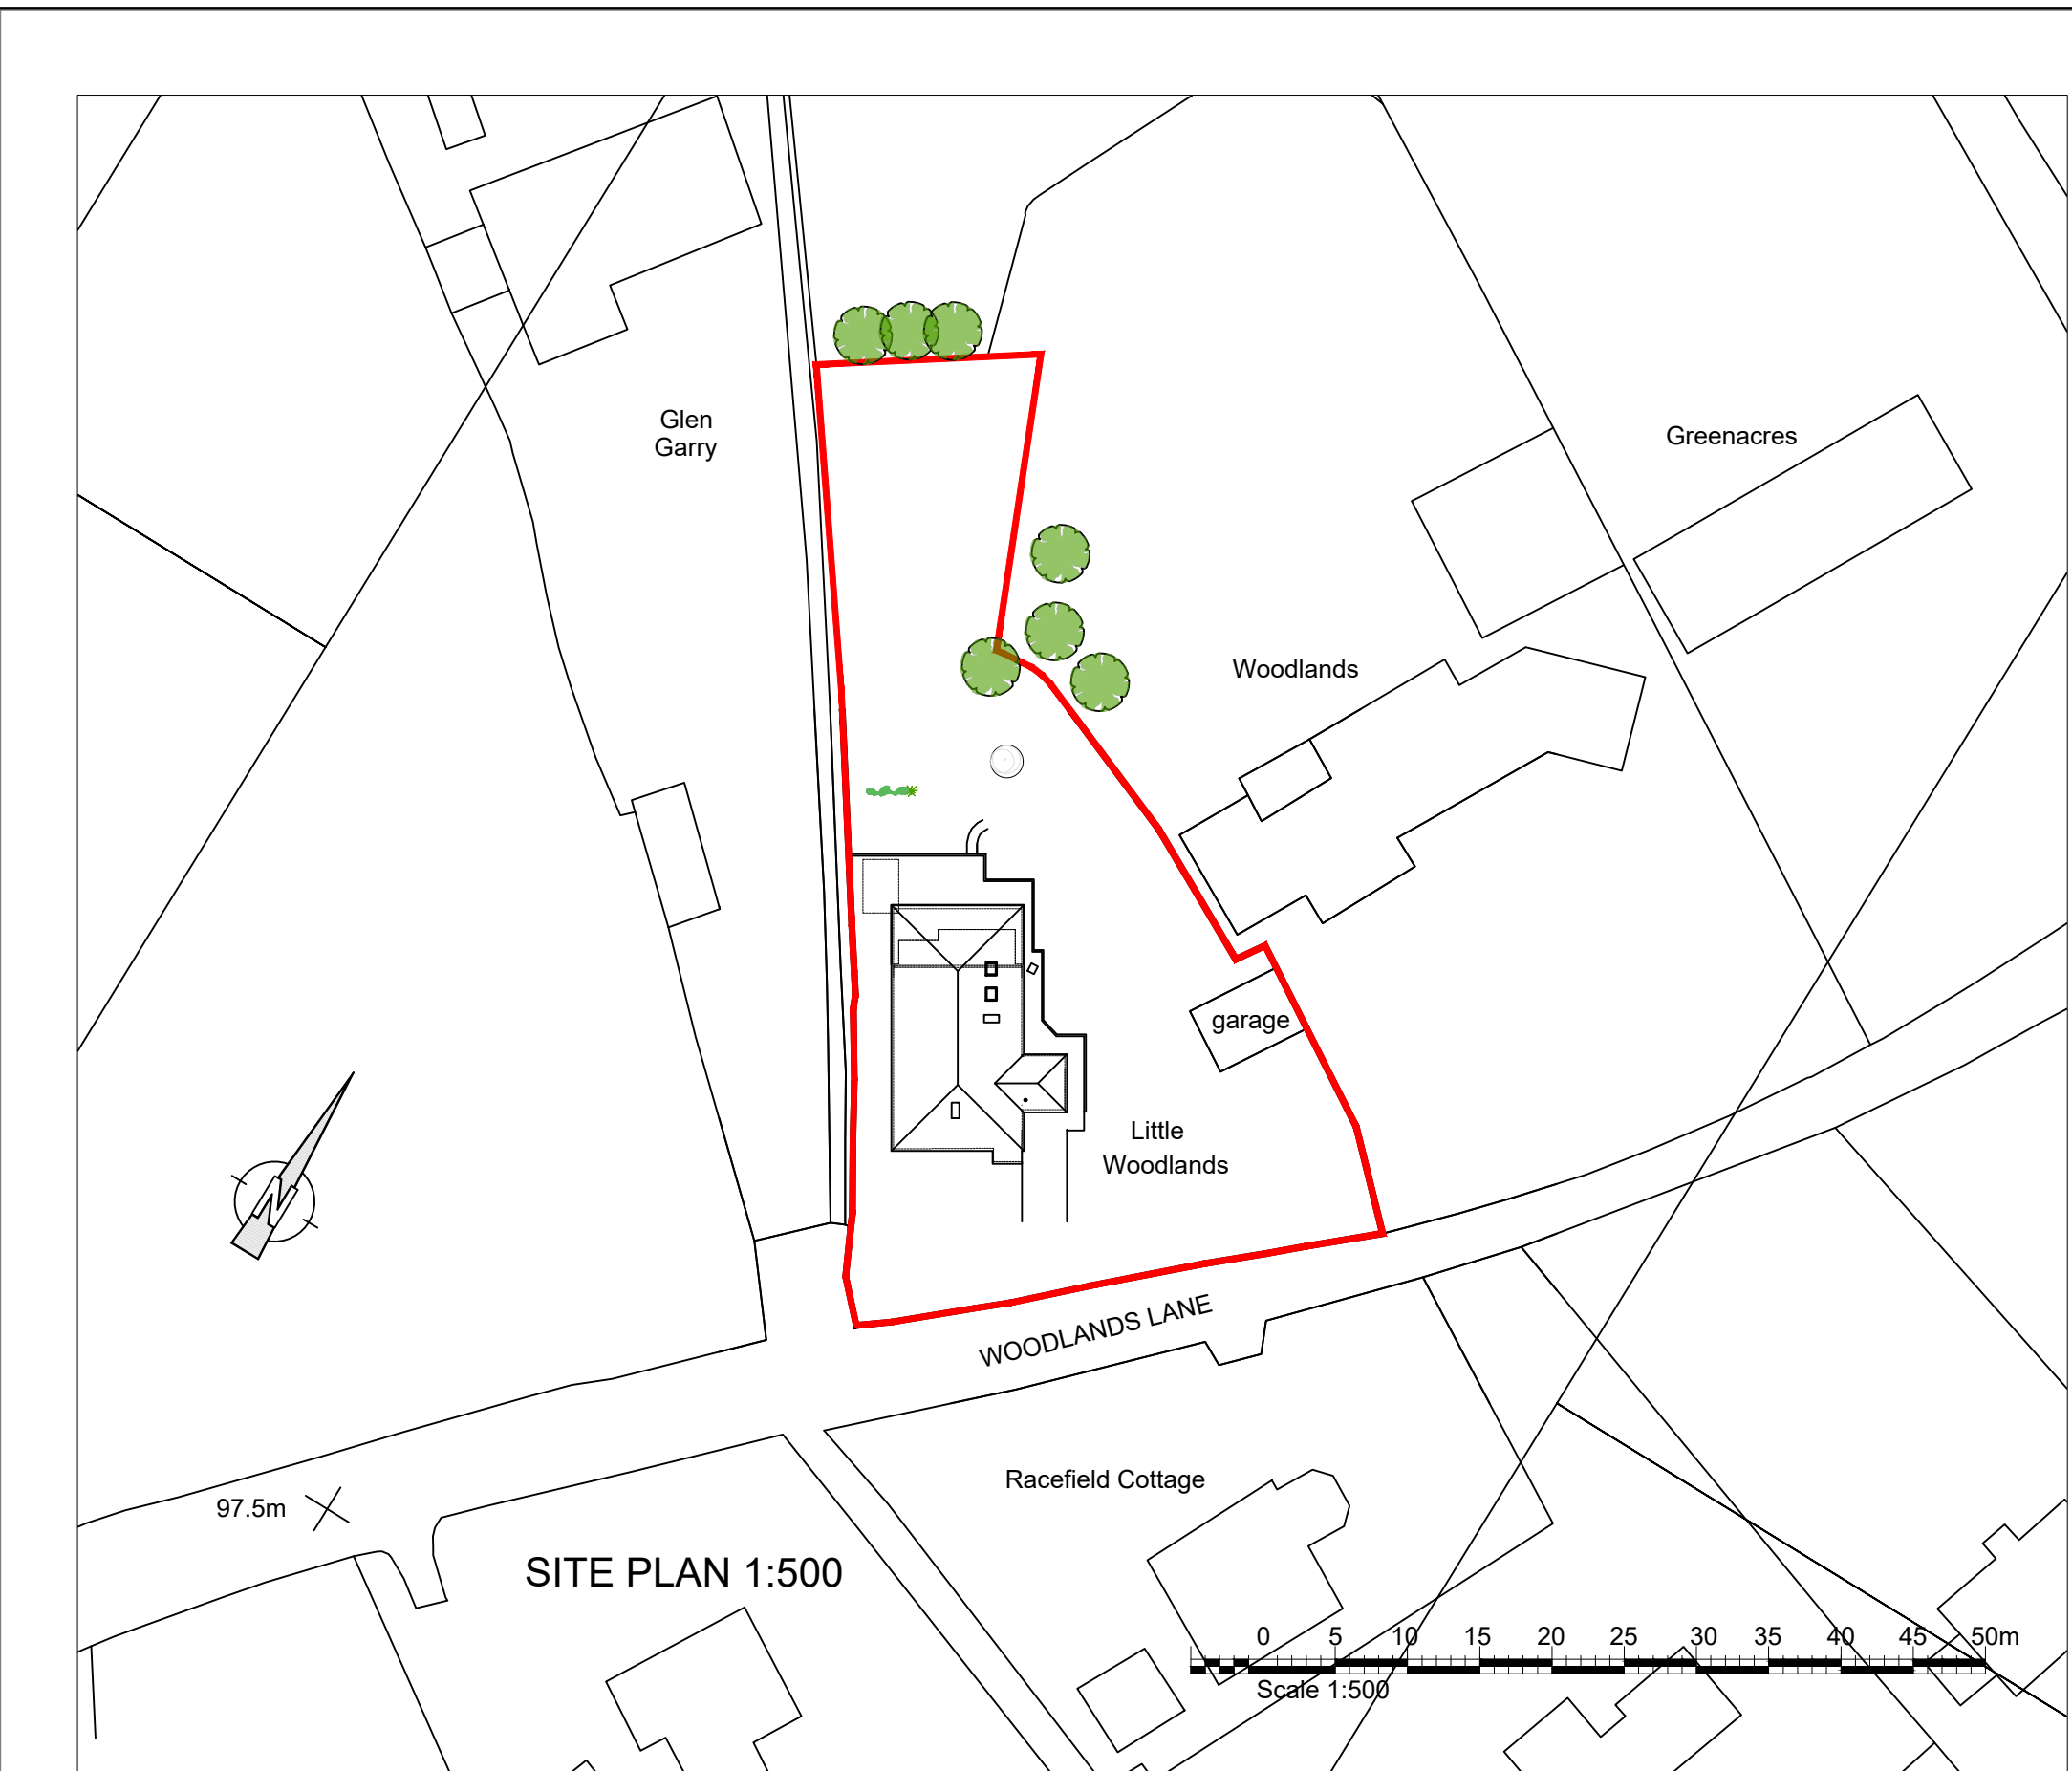

SITE PLAN 1:500