

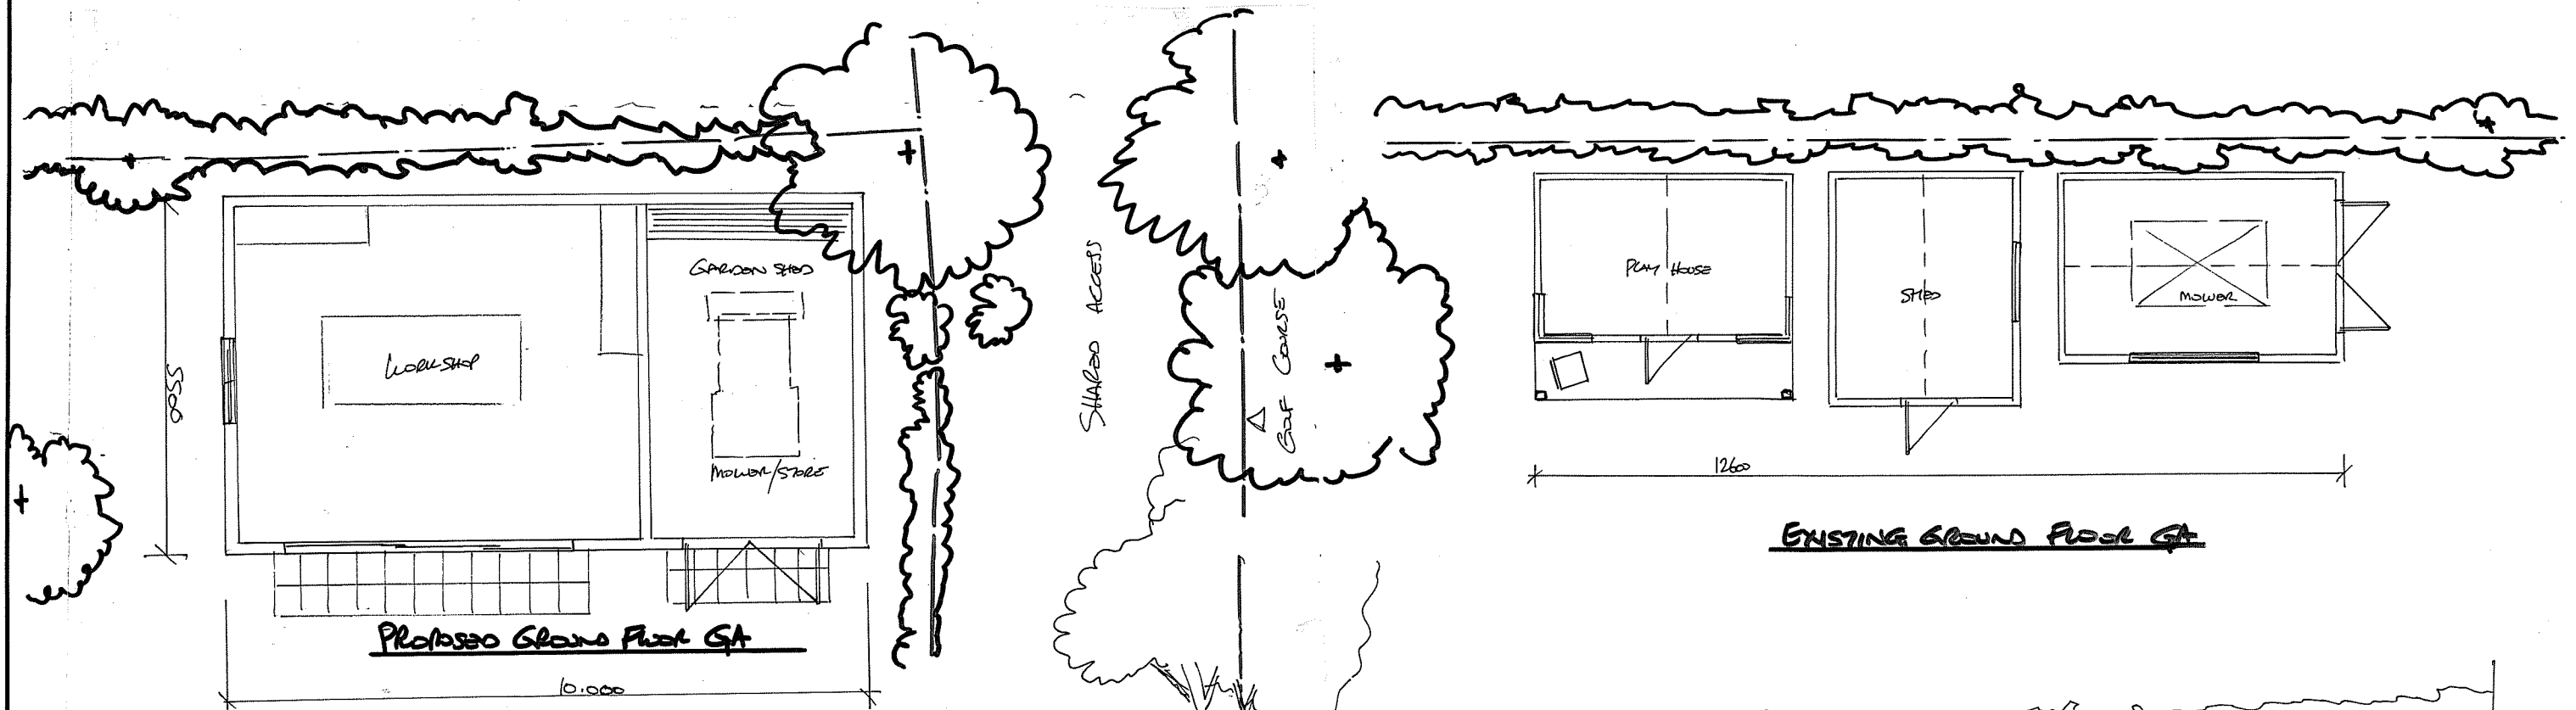



PROPOSED FRONT ELEVATION

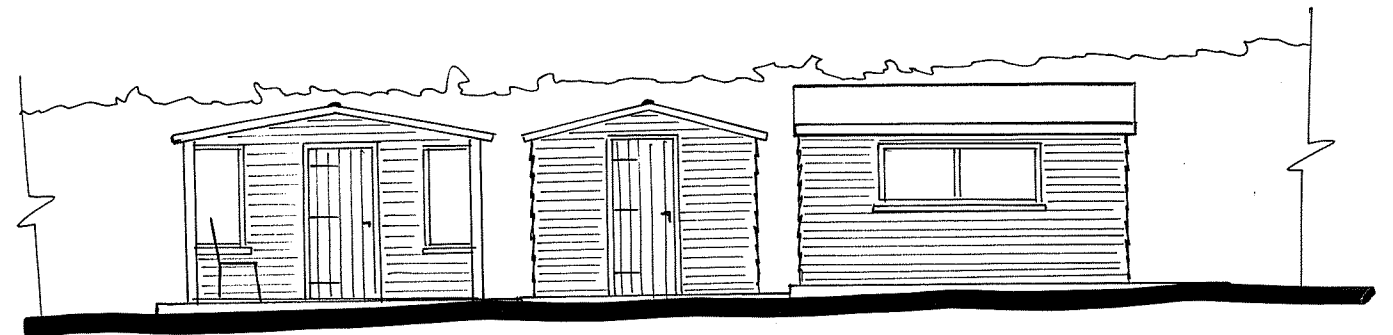


EXISTING FRONT ELEVATION

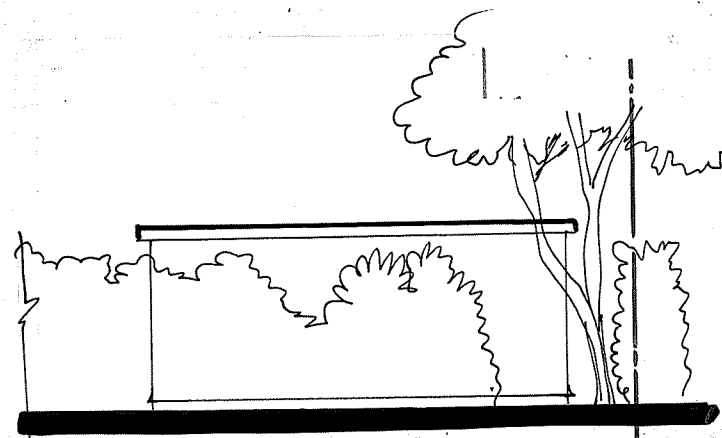


PROPOSED SIDE ELEVATION

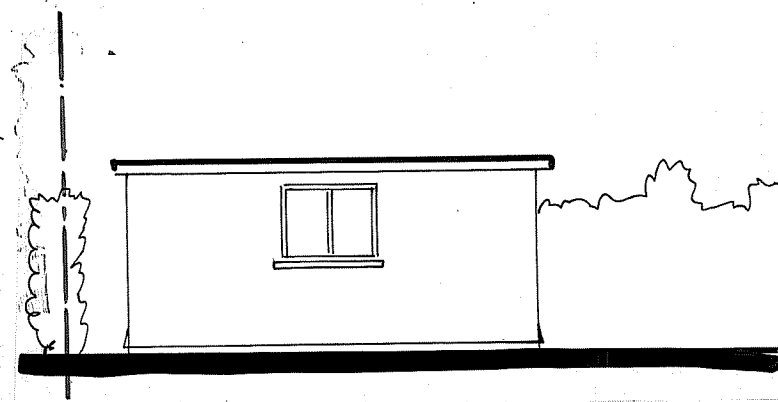

PROPOSED SIDE ELEVATION

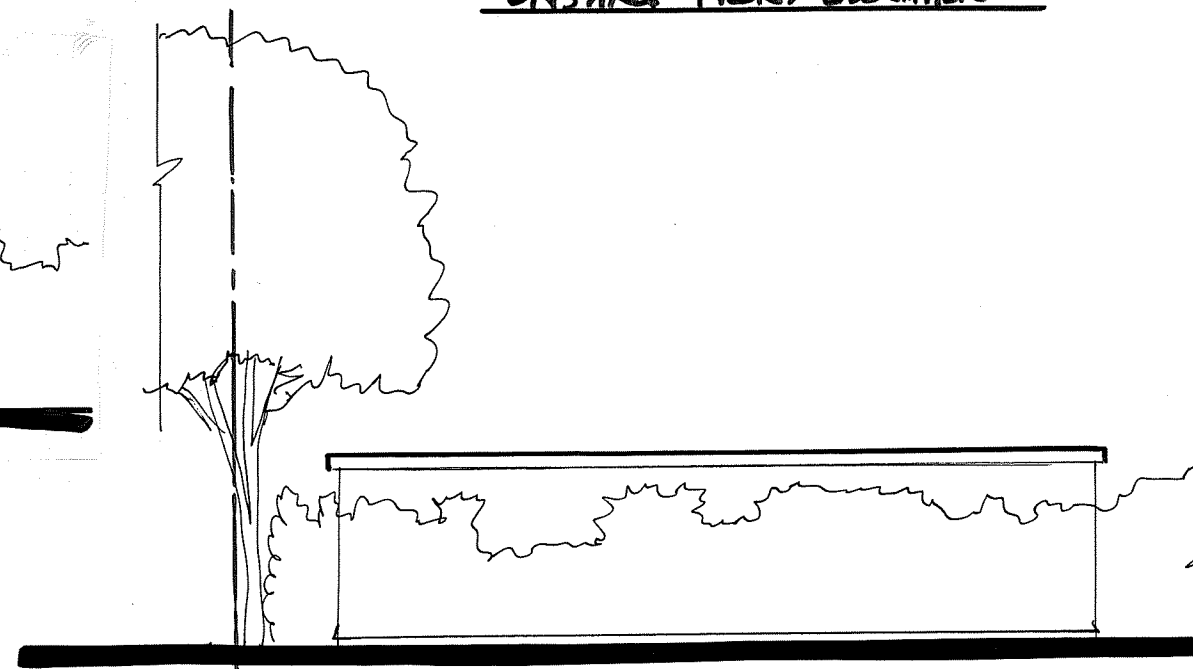

PROPOSED REAR ELEVATION

 

Rev 03 - SHED LOCATED IN LENGTH INCREASE SO DEPTH
Rev 02 - BUILDING MOVED
Rev 01 - DIMS ADDED
Rev 0 - DRAFT
TITLE EXISTING PROPOSED ELEVATIONS + GA'S OF OUTBUILDINGS
DATE DEC / 2025
SCALE 1:100 @ A3
PROJECT 267 SINGLEWELL ROAD GRAVESEND KENT DA11 7RN
DRAWING DKM/8142/06
Rev 03