

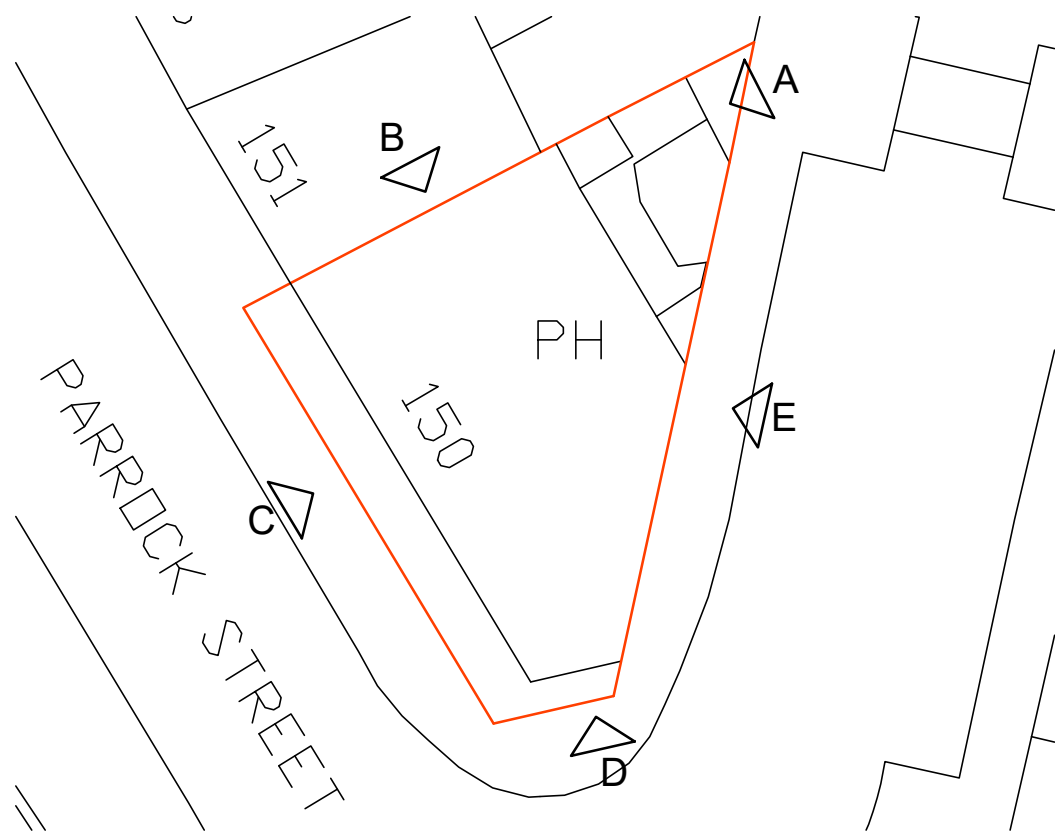


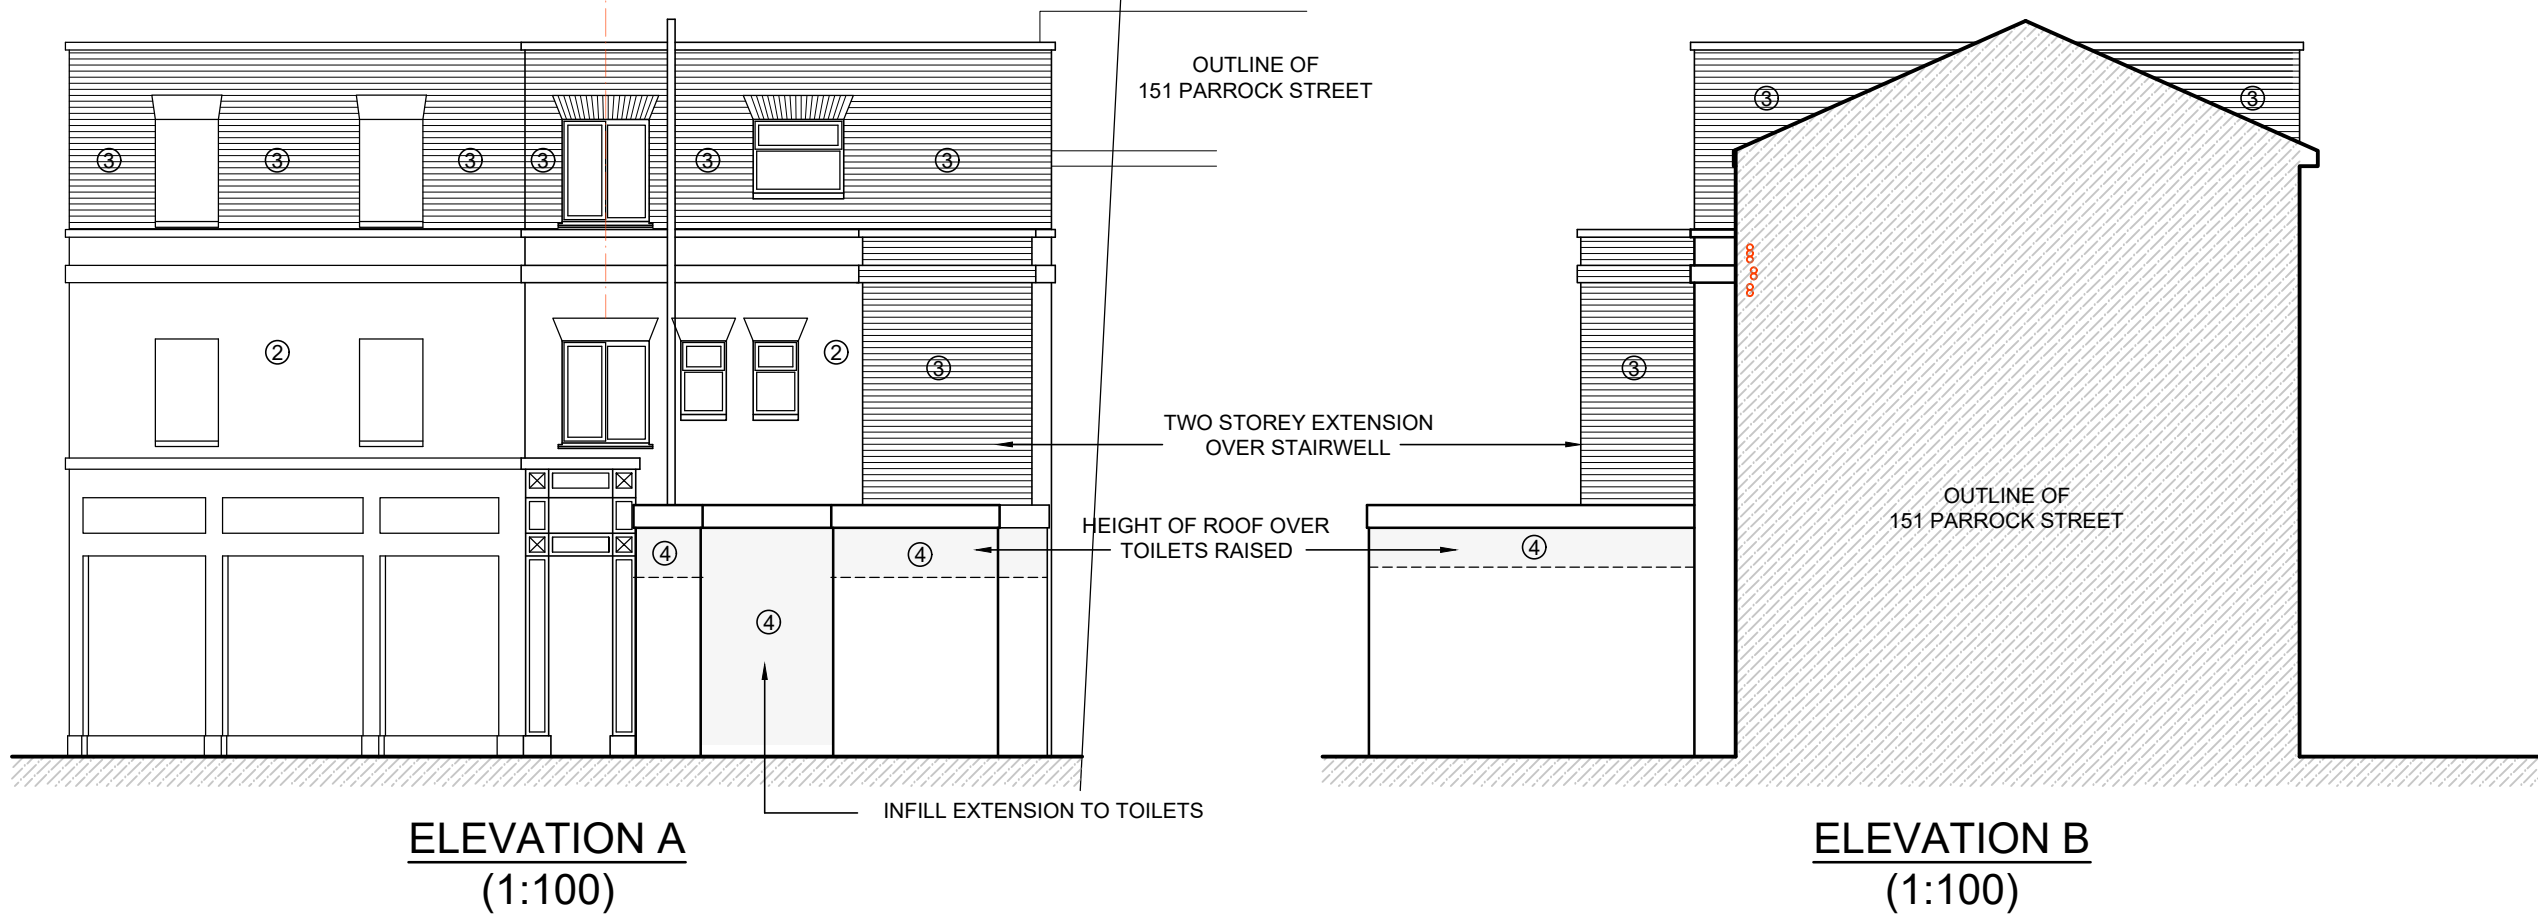


ELEVATION IDENTIFICATION

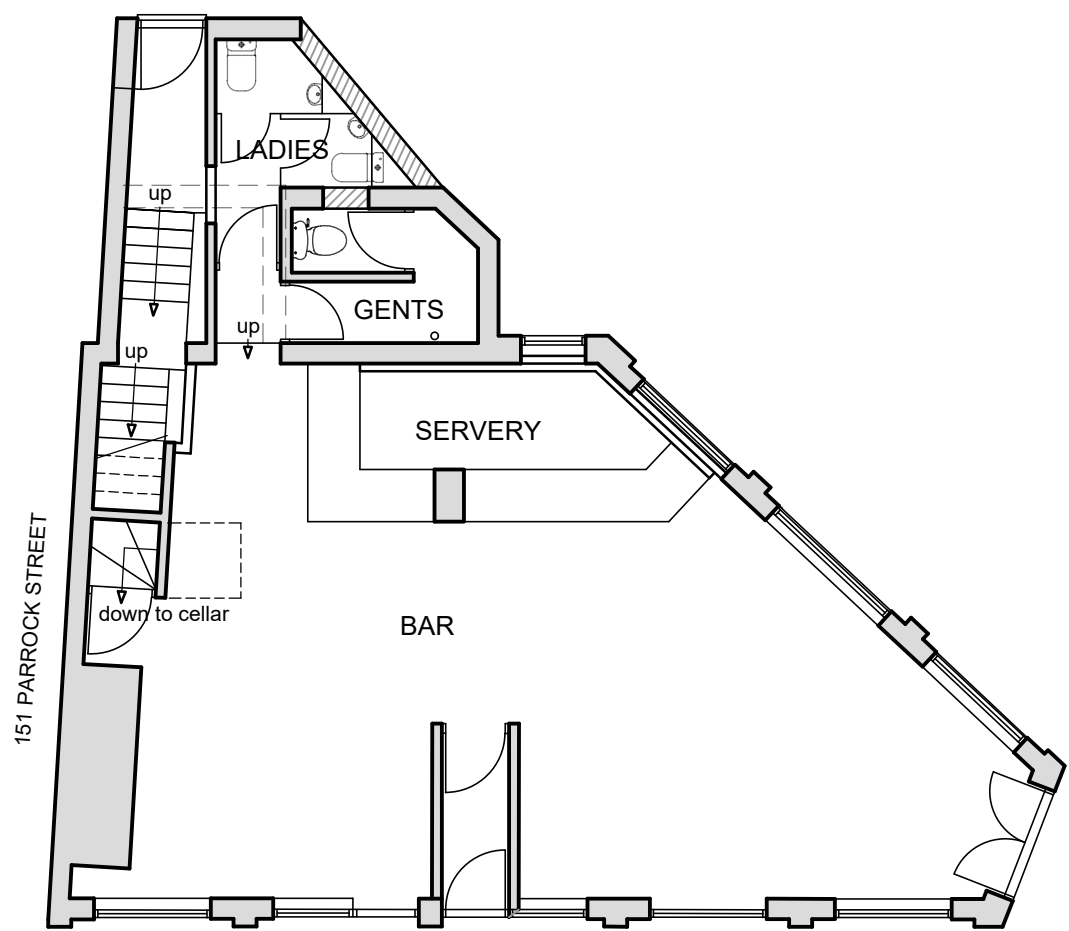


GROUND FLOOR PLAN (1:100)


CELLAR TO PUBLIC HOUSE TO BE RETAINED

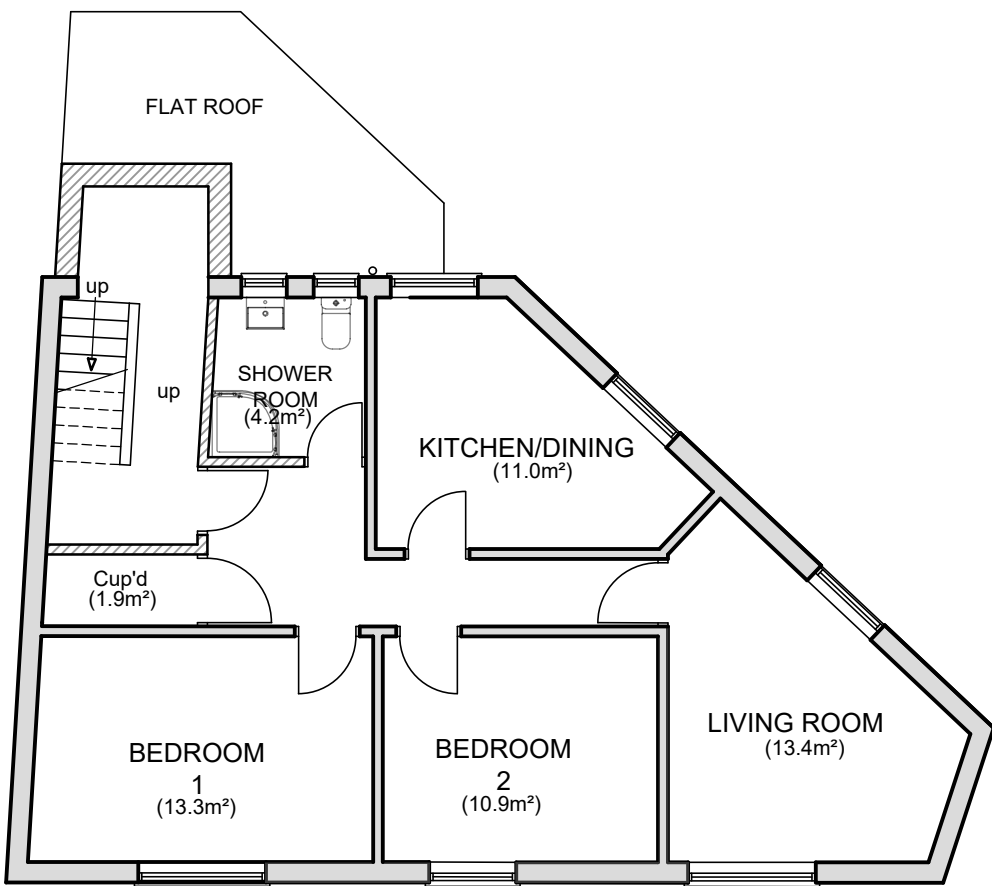

FIRST FLOOR PLAN (1:100)

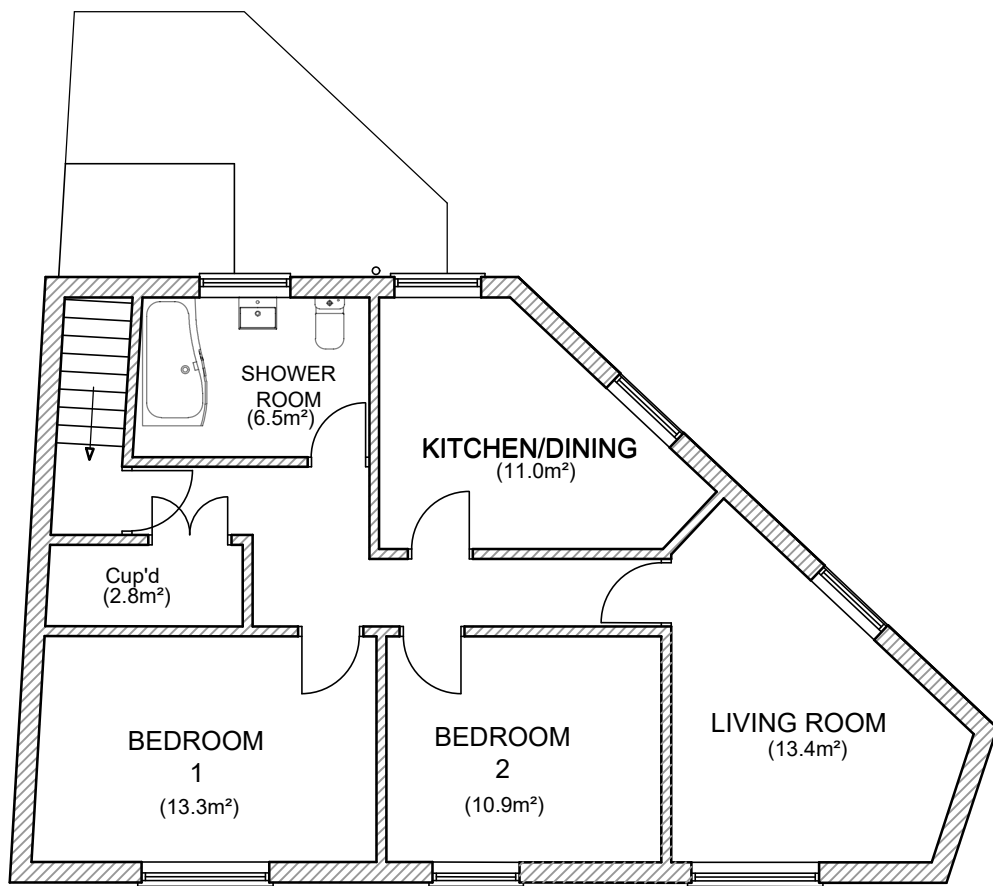

SECOND FLOOR PLAN (1:100)
(GIA = 70.0m²)

 

SCALE BAR @ 1:100

Date	No	Revision
Penfold Project Services		
Epmarket, Wrotham Road, Meopham, Kent, DA13 0JH Telephone: 01474 816690 e-mail: apenfold448@btinternet.com		
Job Title:	150 PARROCK STREET (FORESTERS ARMS P.H.) GRAVESEND KENT DA12 1ER	
Dwg Title:	PLANS & ELEVATIONS AS EXISTING	
Scale:	1:100 @ A1	
Dwg No.:	102	
Date:	July 2025	