




EXISTING FRONT ELEVATION (NORTH)





EXISTING REAR ELEVATION (SOUTH)

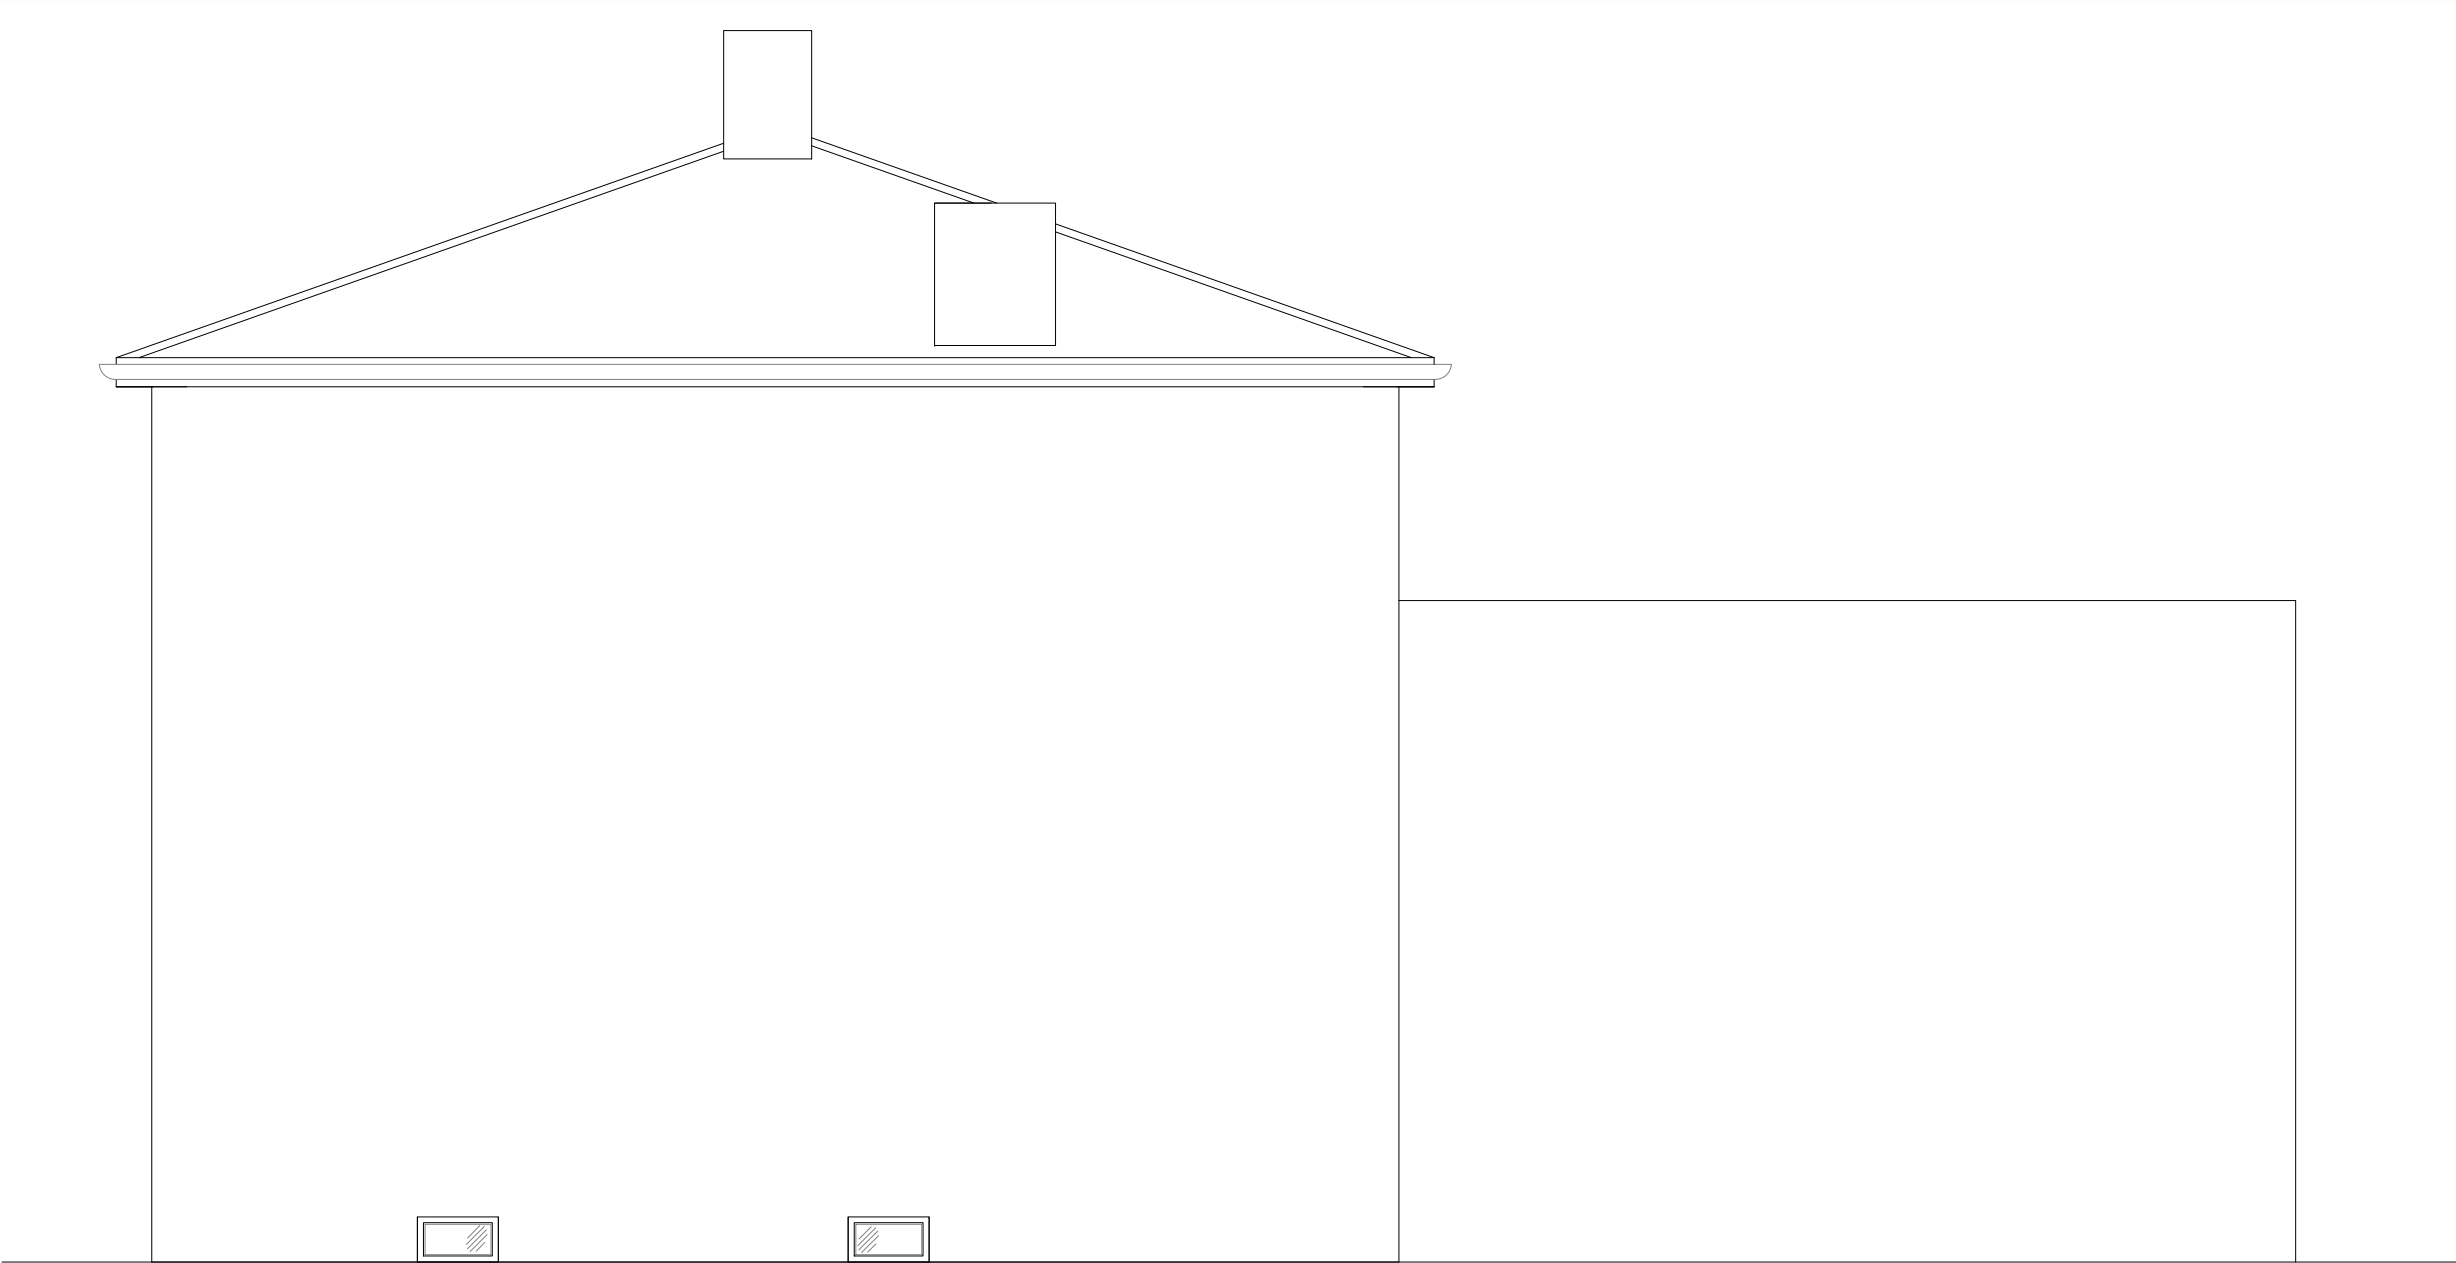


EXISTING SIDE ELEVATION (EAST)





SITE LOCATION PLAN
@1:1250 SCALE

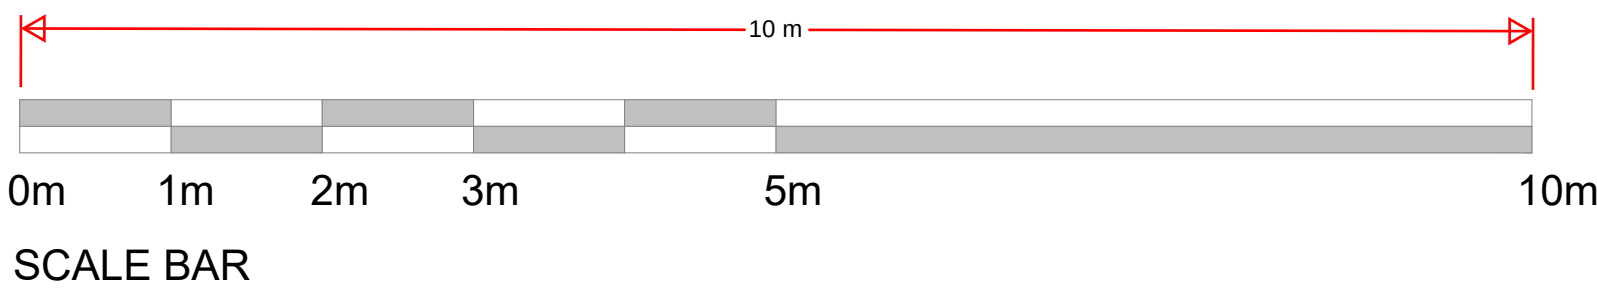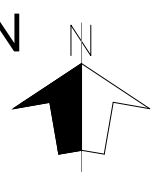


SITE BLOCK PLAN
@1:200 SCALE

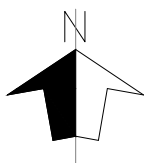

Scale
5m 10m 15m 20m 25m 30m

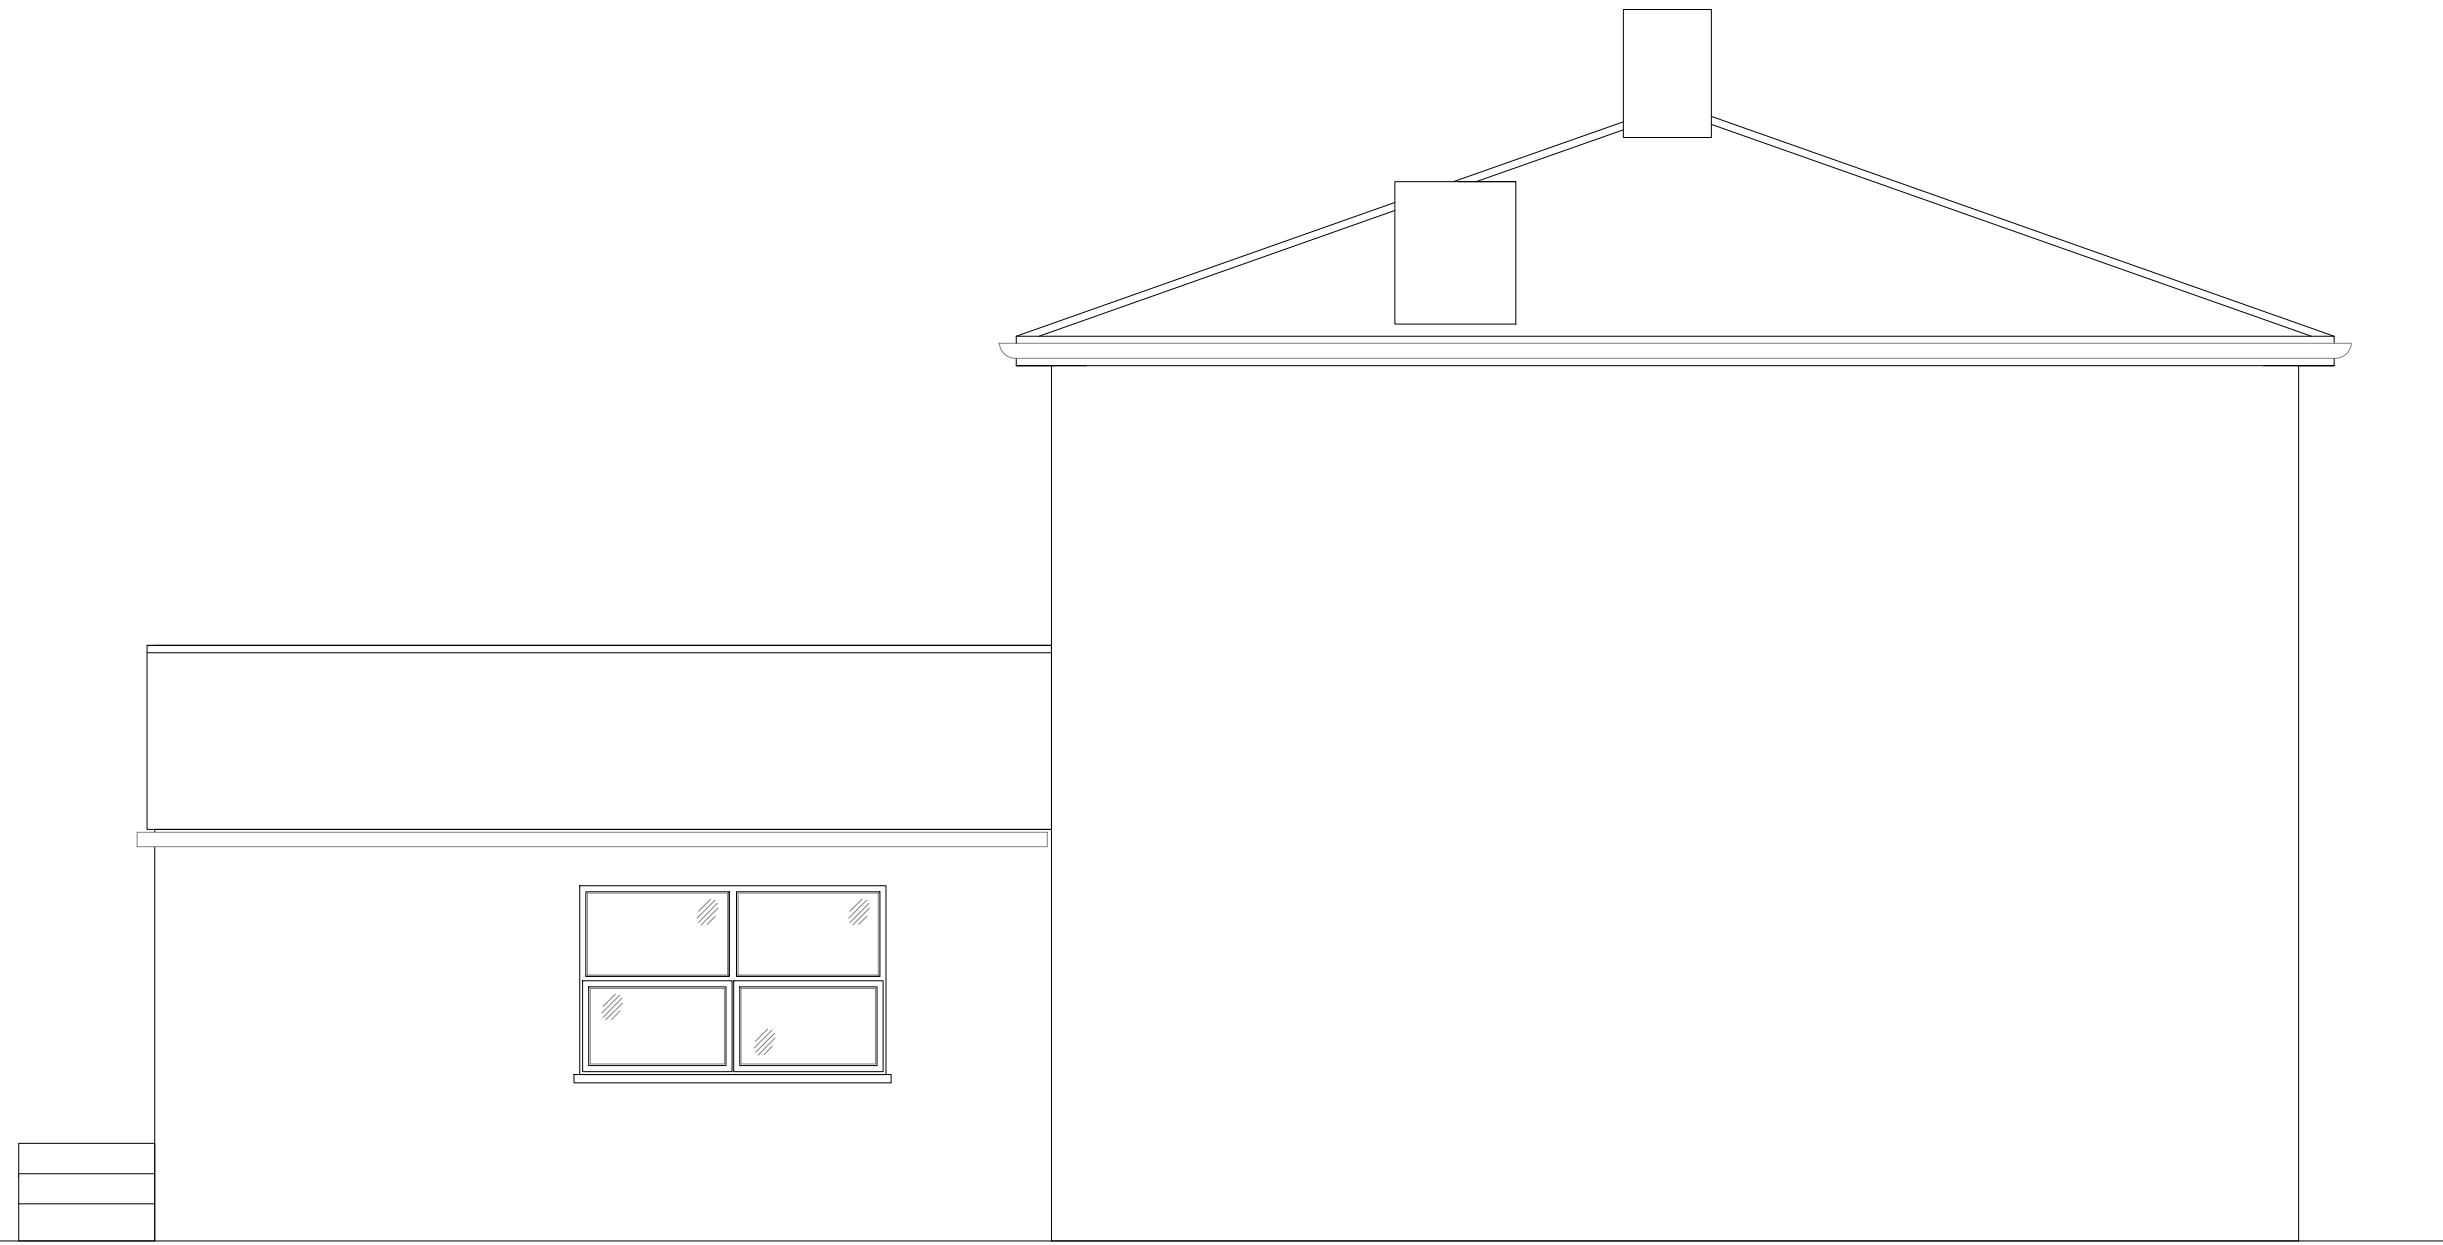 

EXISTING SIDE ELEVATION (WEST)

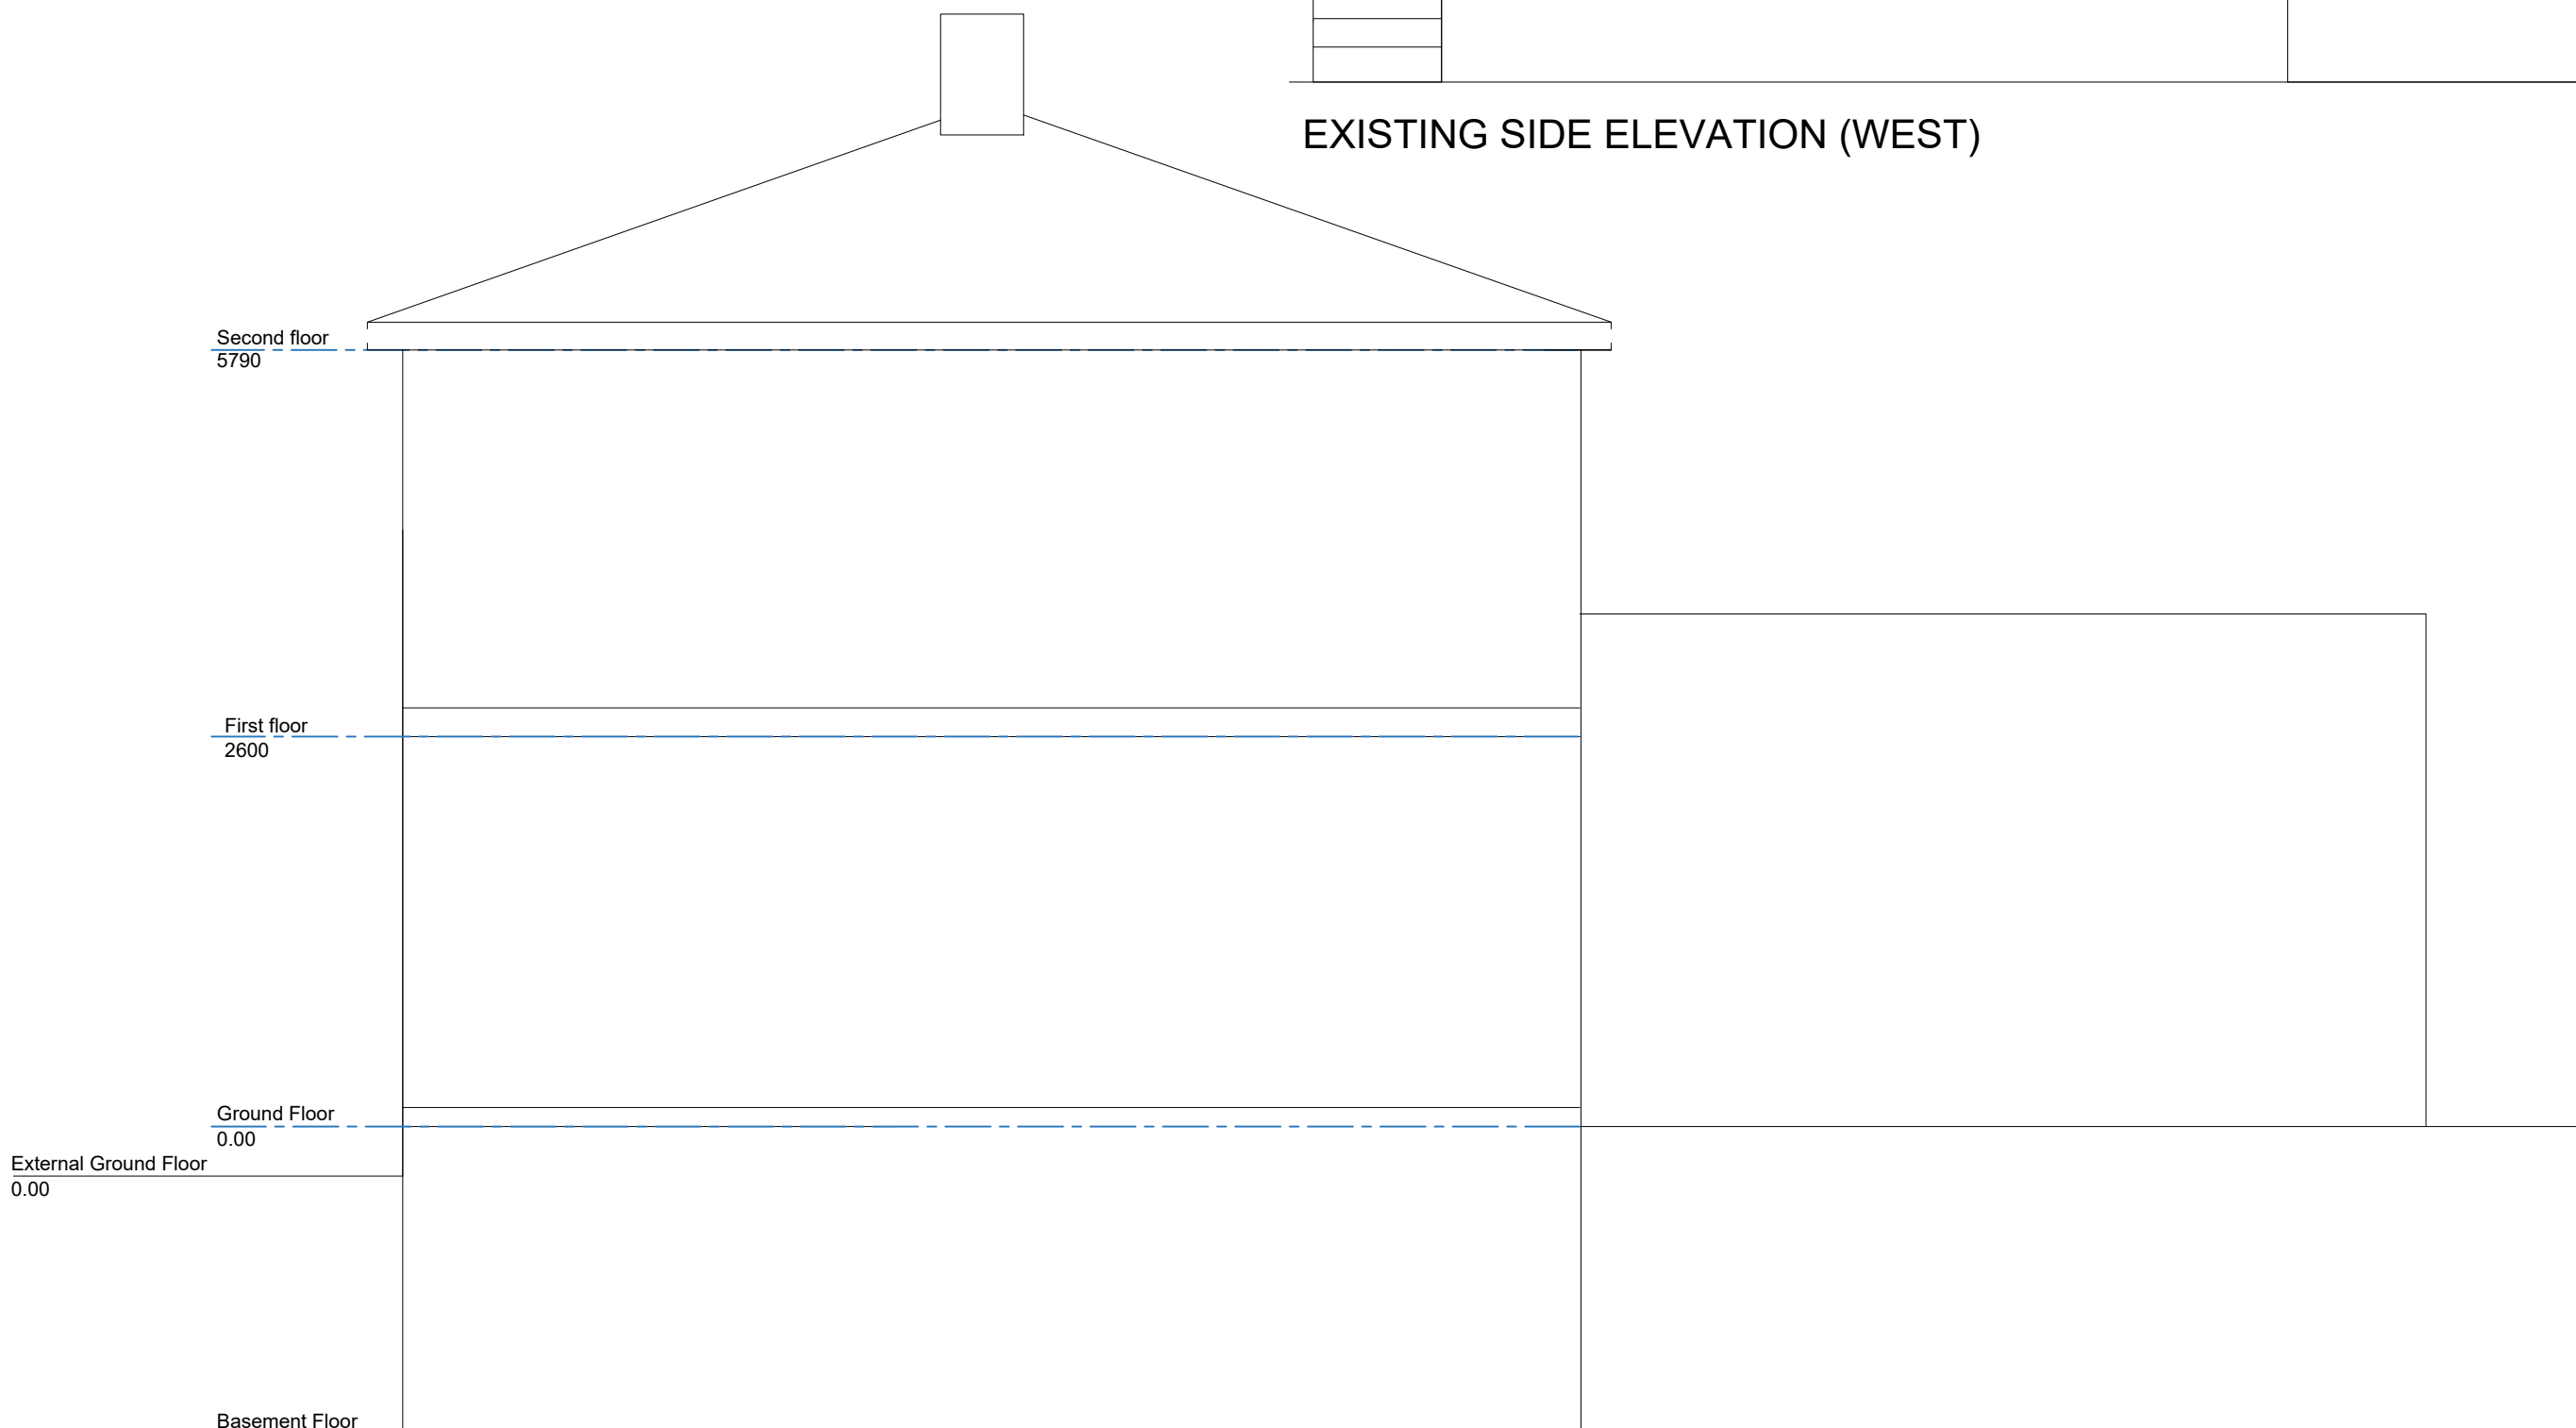

EXISTING SECTION DRAWING A-A

NOTES			
- DO NOT SCALE FROM THIS DRAWING. - ALL DIMENSIONS MUST BE CHECKED ON SITE. - ALL RIGHTS RESERVED. NO REPRODUCTION IN ANY MATERIAL FORM IS PERMITTED WITHOUT CONSENT. - THIS DRAWING IS COPYRIGHT OF KENT ARCHITECTURAL SERVICES.			
client			
MR N NERIJUS			
project			
24 DOVER ROAD, NORTHFLEET, KENT, DA11 9QD			
title			
EXISTING ELEVATIONS			
scales			
1:50 @A1			
date	27.04.22	drawn	mss
size	A1		
drawing no.	SL-001-510		revision
			P1