




EXISTING BASEMENT PLAN

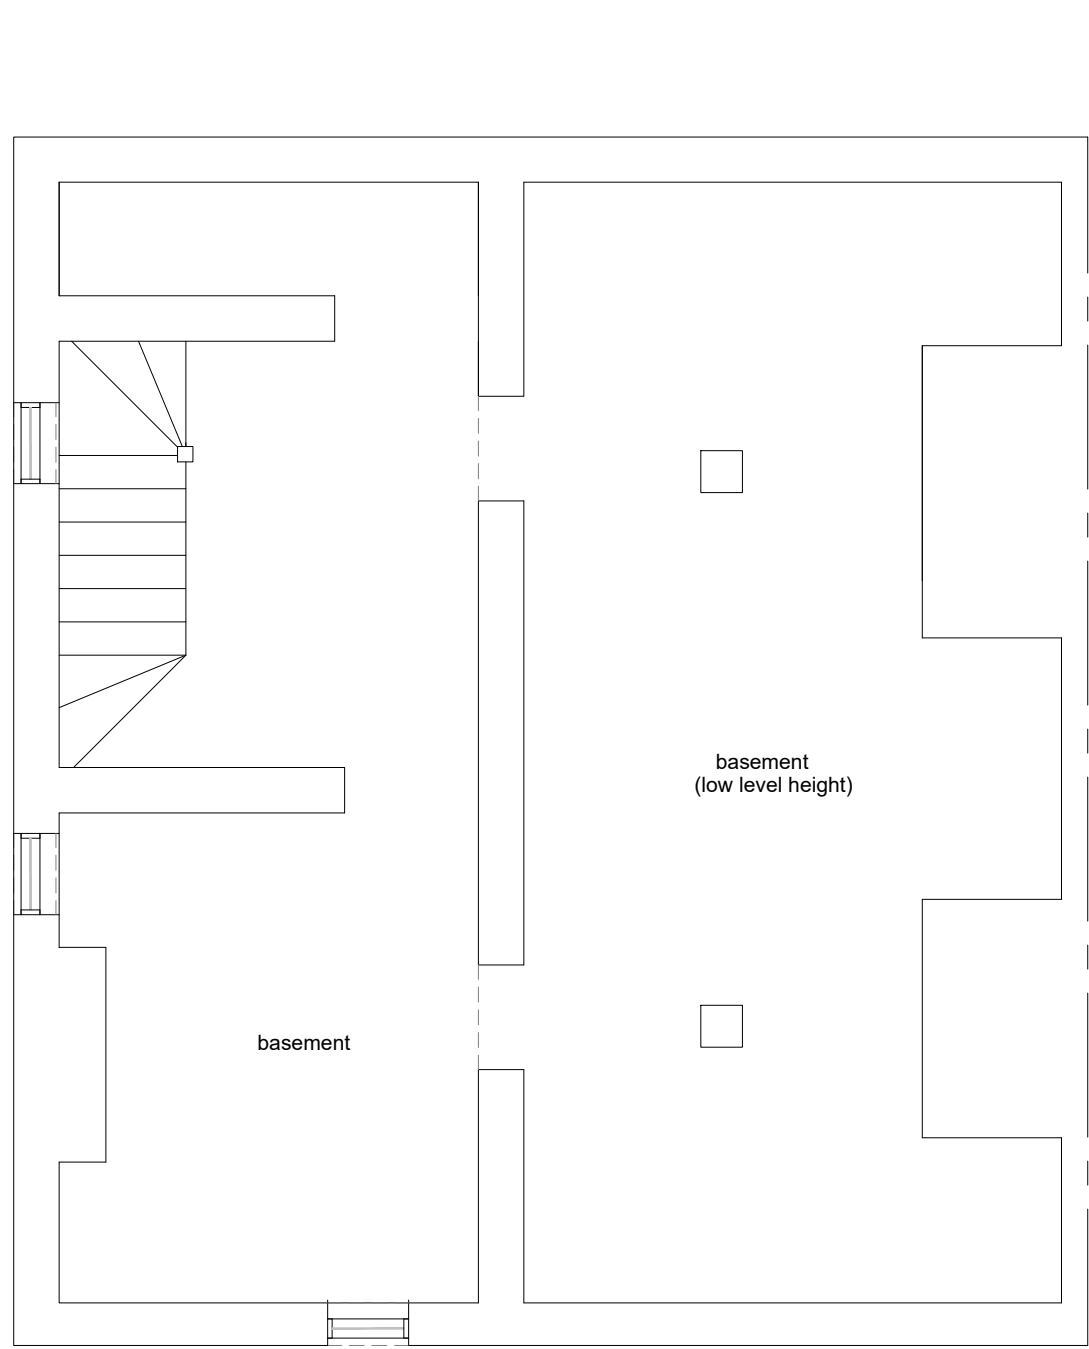



EXISTING GROUND FLOOR PLAN

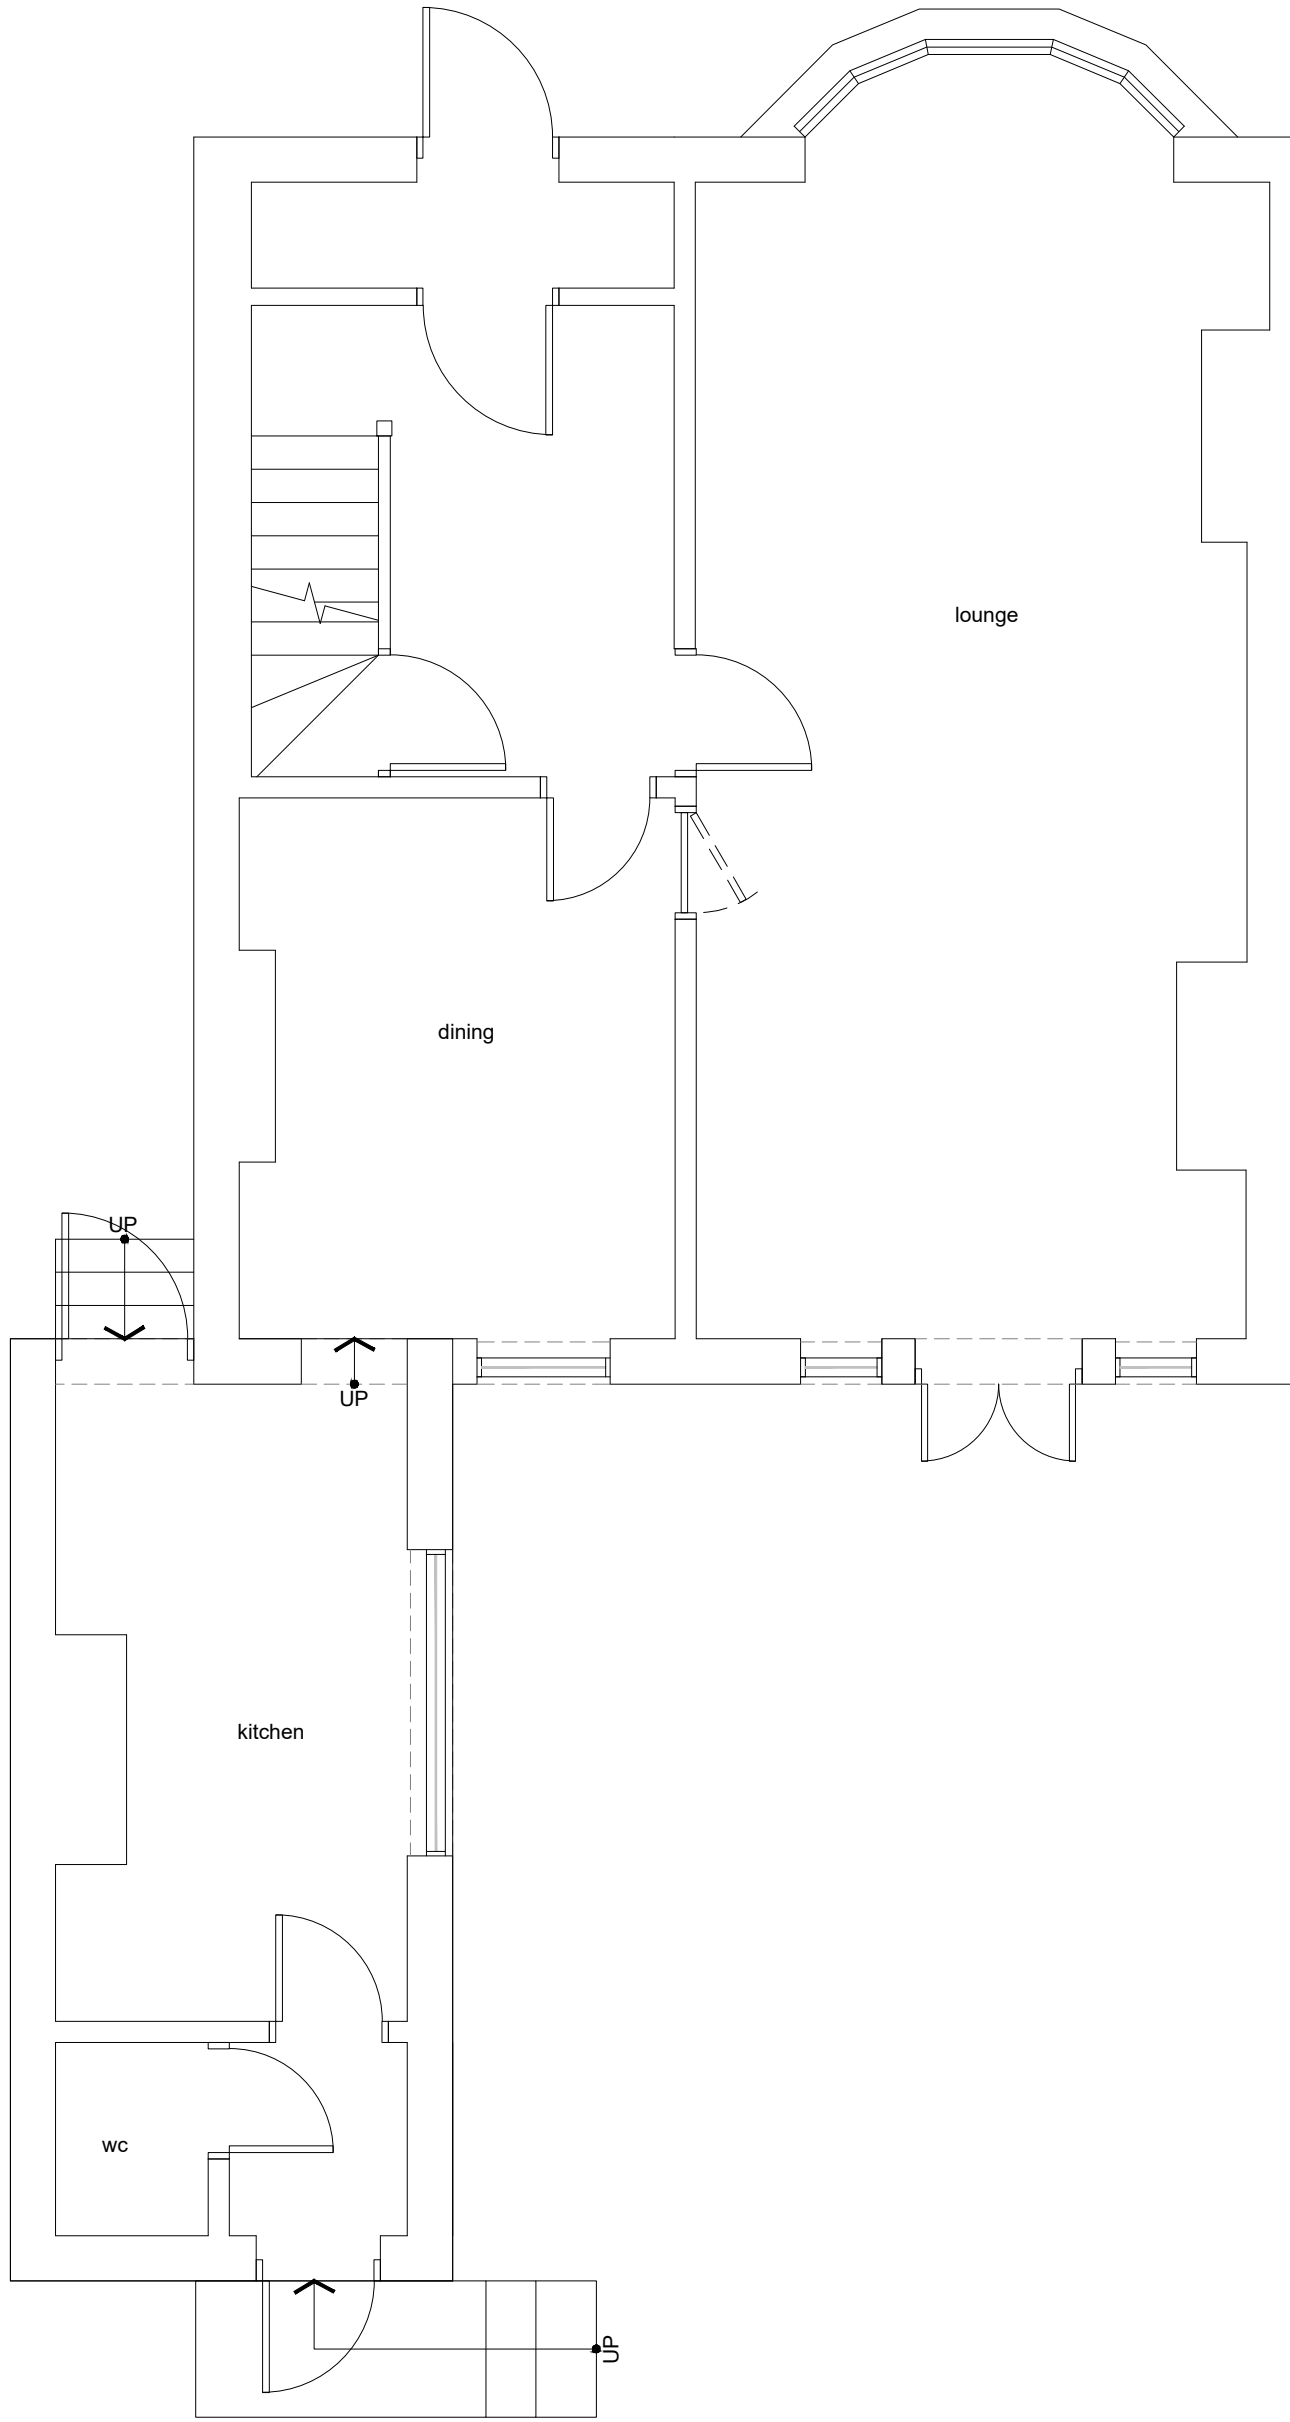

EXISTING 1ST FLOOR PLAN

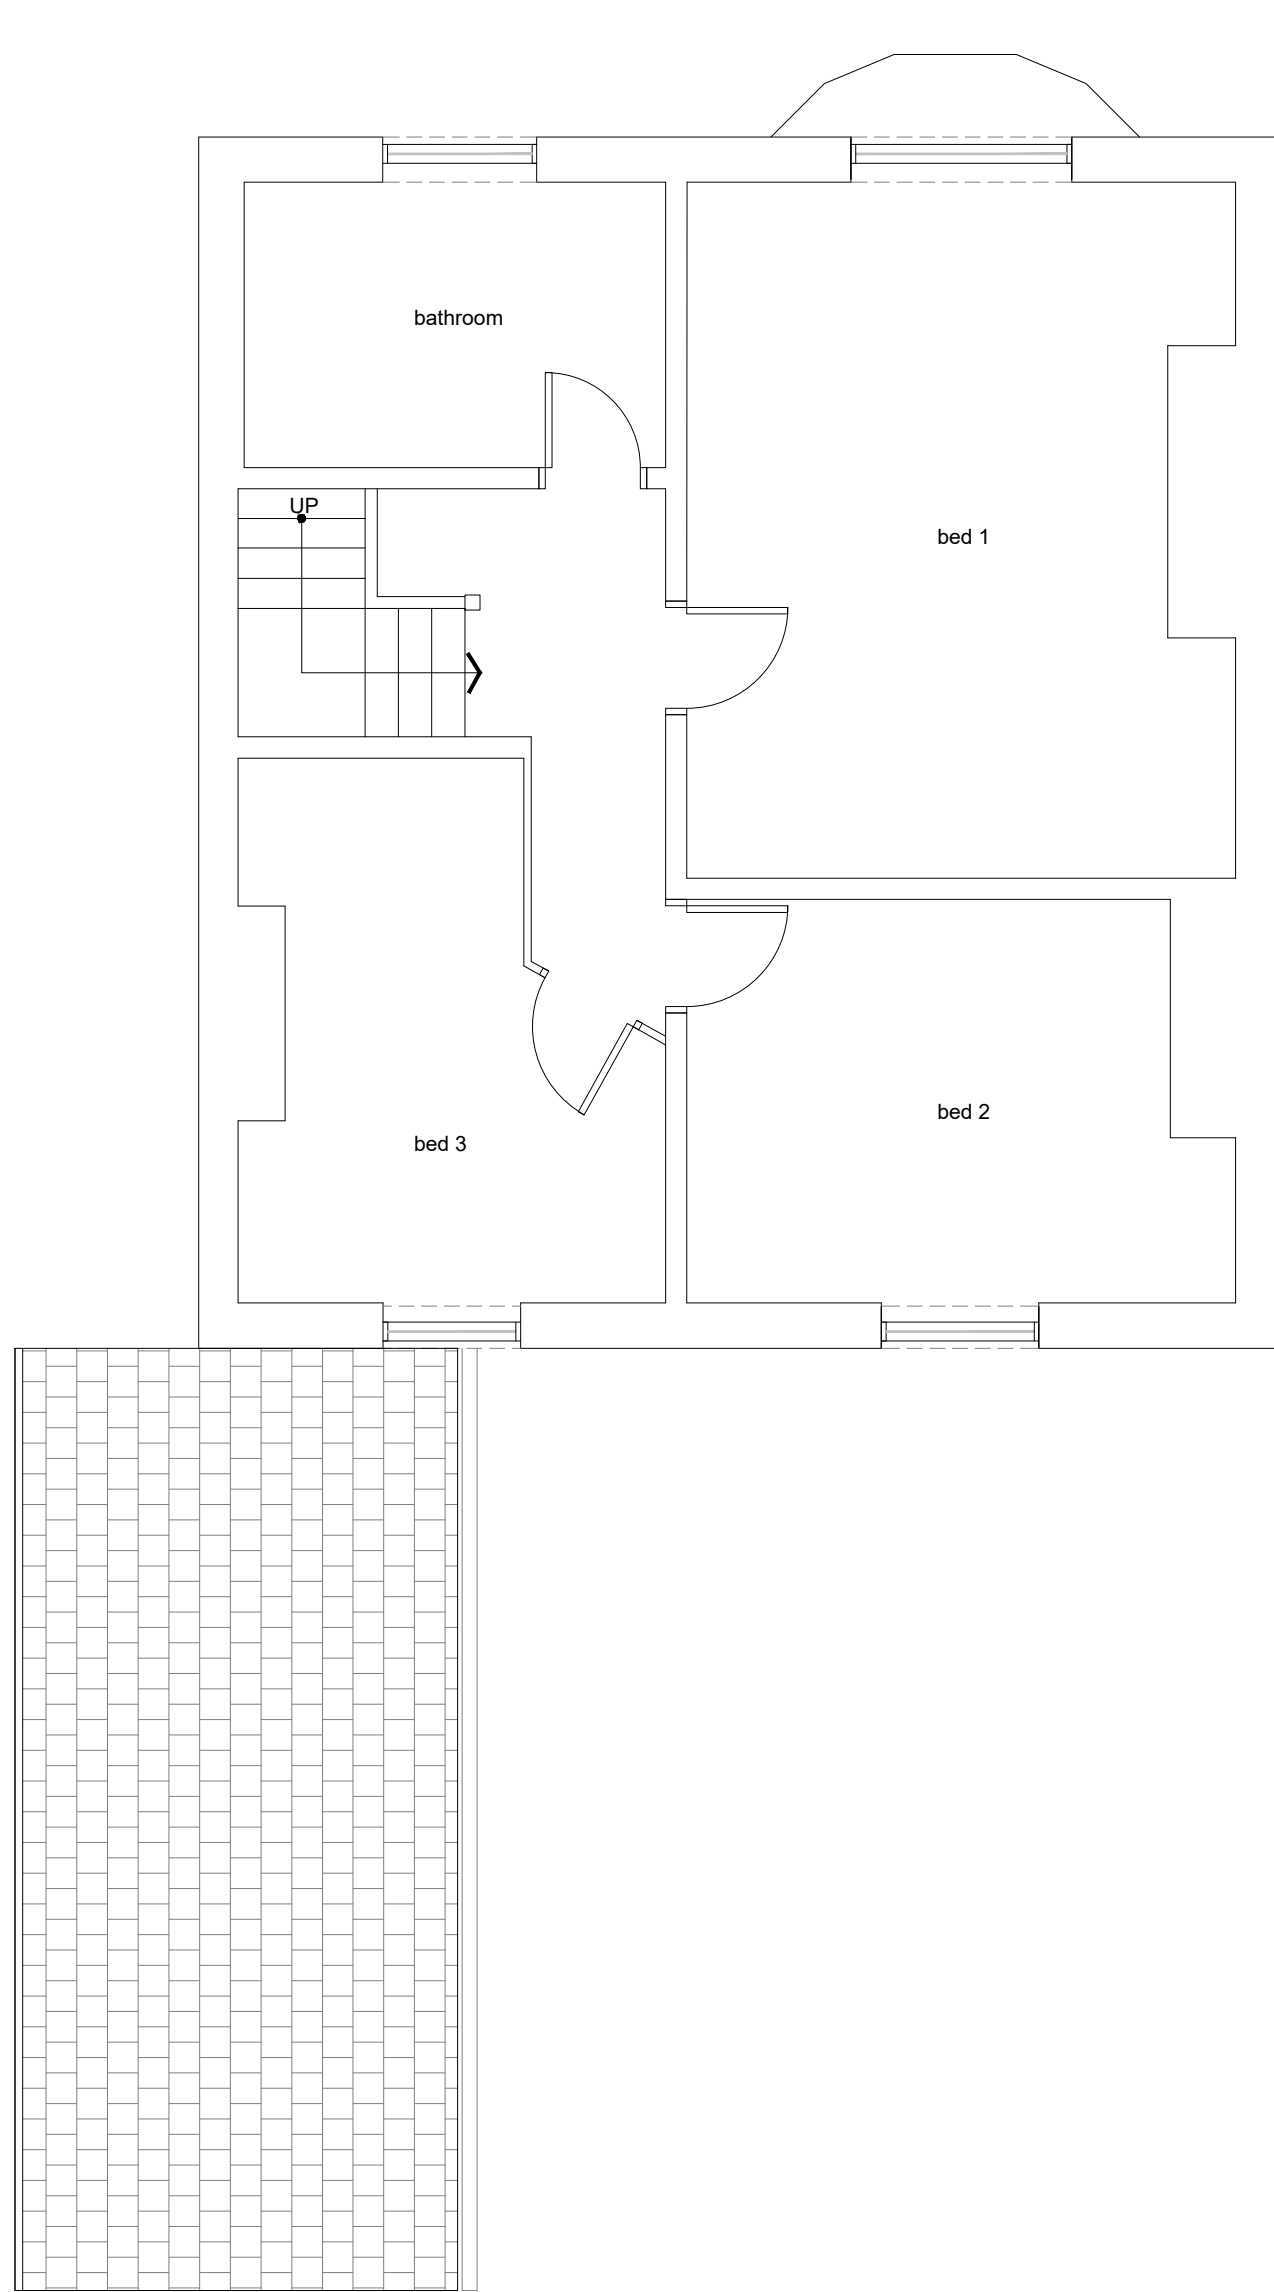


EXISTING ROOF PLAN

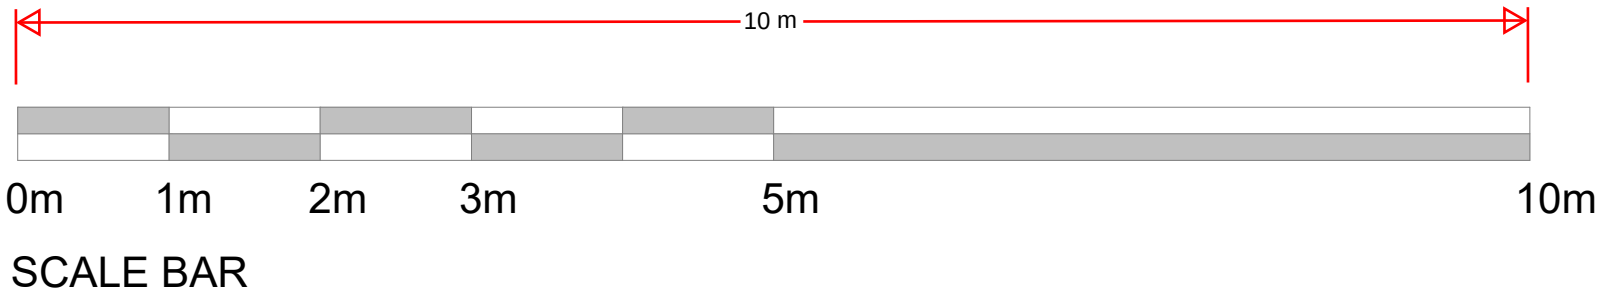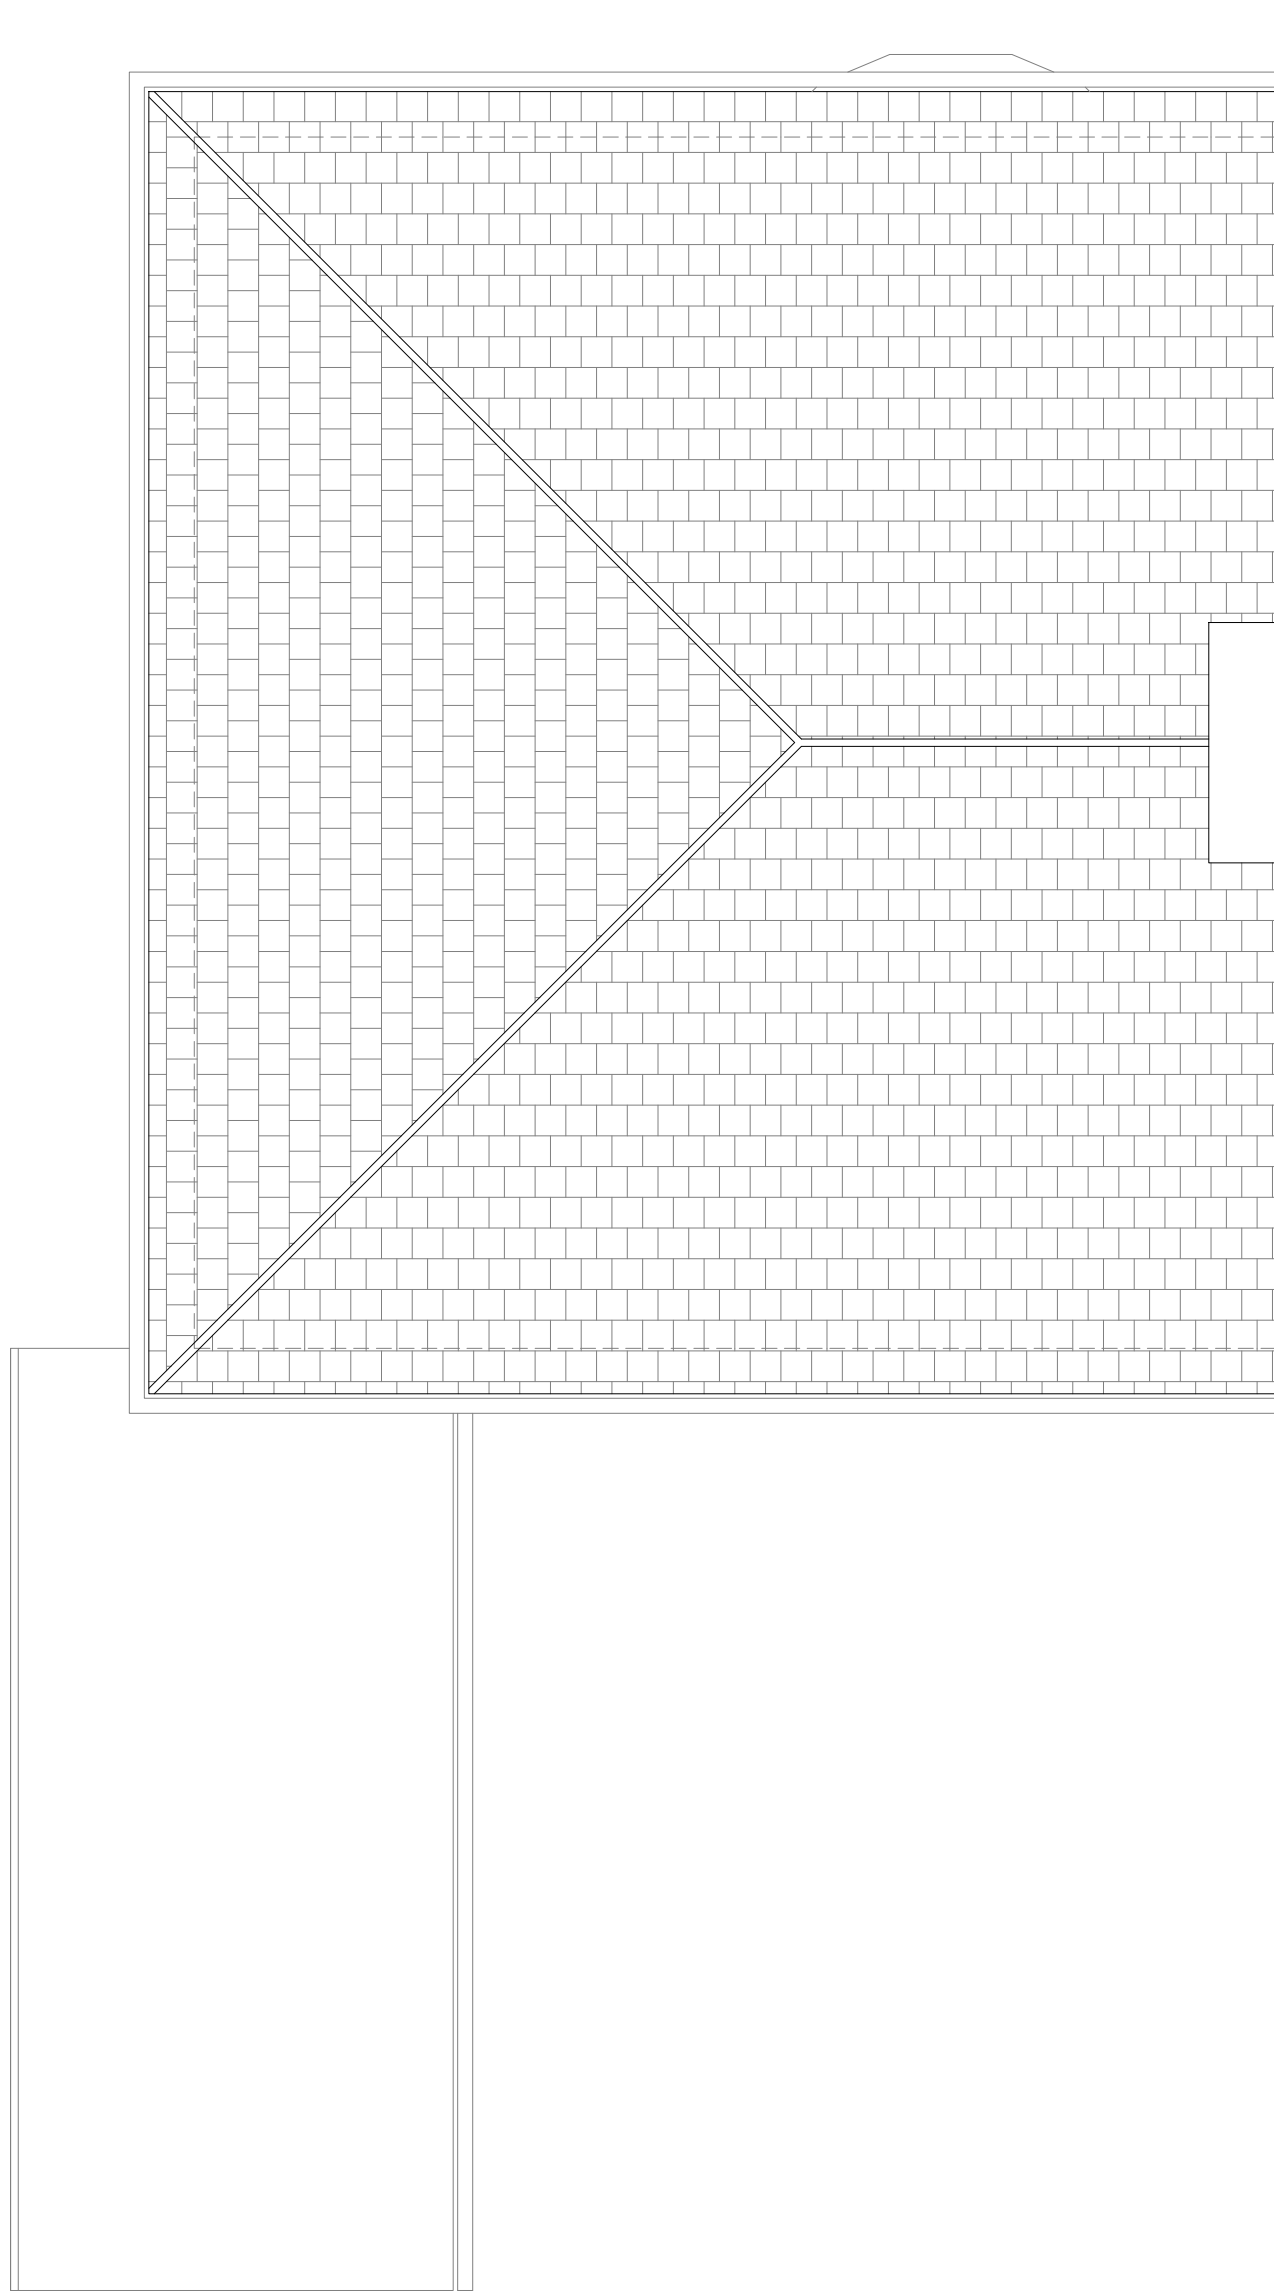

SCALE BAR




Scale 5m 10m 15m 20m 25m 30m

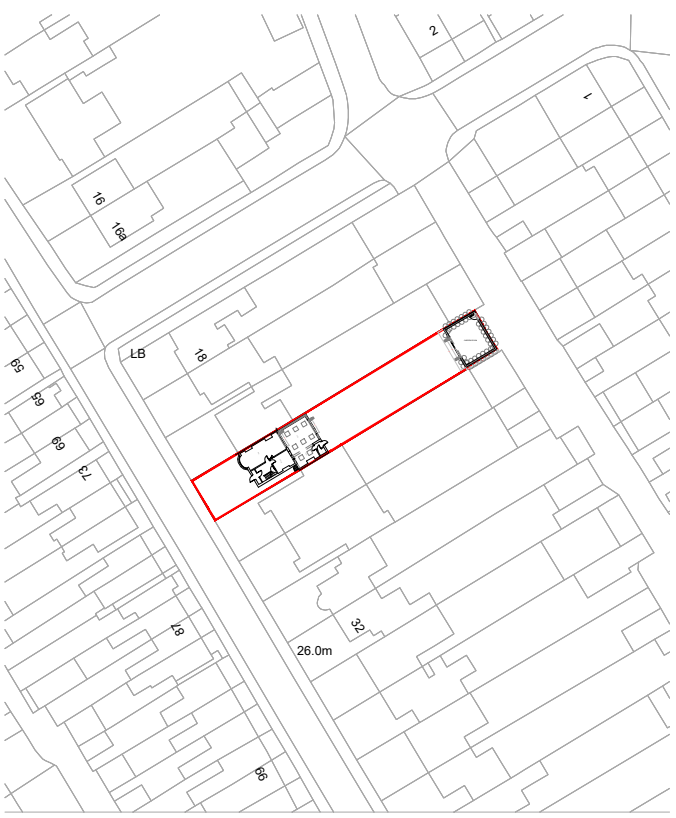

SITE LOCATION PLAN
@1:1250 SCALE



SITE BLOCK PLAN
@1:200 SCALE

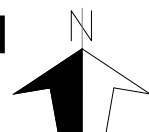

NOTES

- DO NOT SCALE FROM THIS DRAWING.
- ALL DIMENSIONS MUST BE CHECKED ON SITE.
- ALL RIGHTS RESERVED. NO REPRODUCTION IN ANY MATERIAL FORM IS PERMITTED WITHOUT CONSENT.
- THIS DRAWING IS COPYRIGHT OF KENT ARCHITECTURAL SERVICES.

client

MR N NERIJUS

project

24 DOVER ROAD,
NORTHFLEET, KENT, DA11 9QD

title

EXISTING
FLOOR PLANS

scales

1:50 @A1

date

27.04.22

drawn

mss

size

A1

drawing no.

SL-001-500

revision

P1