
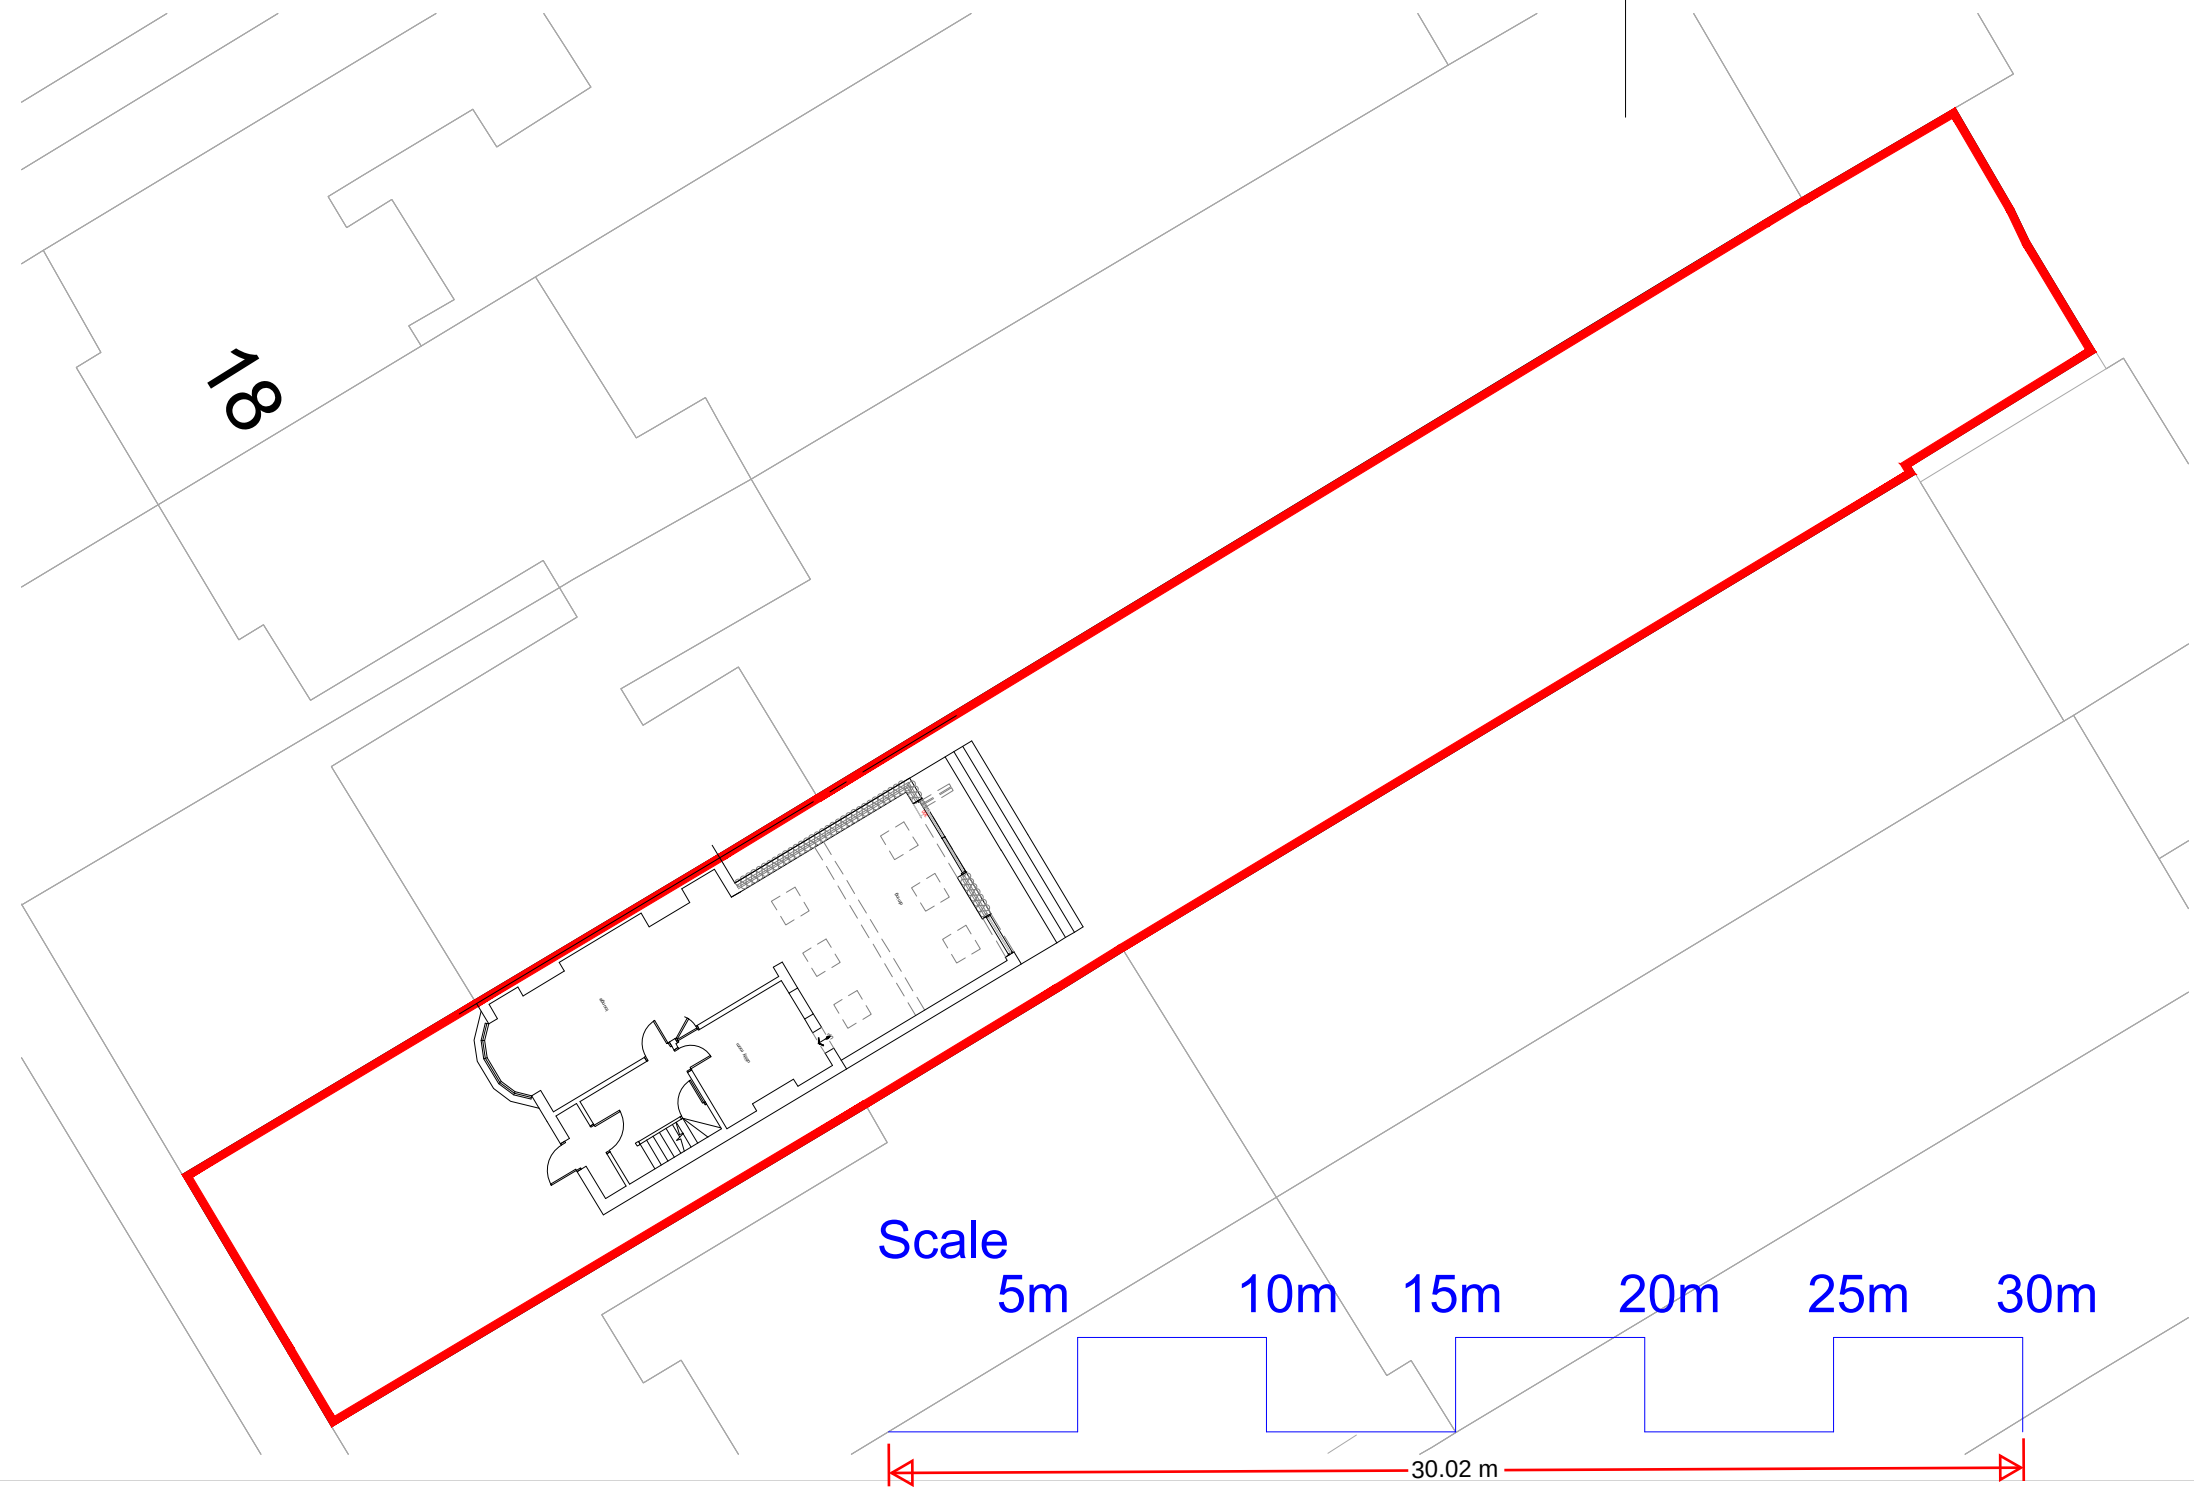
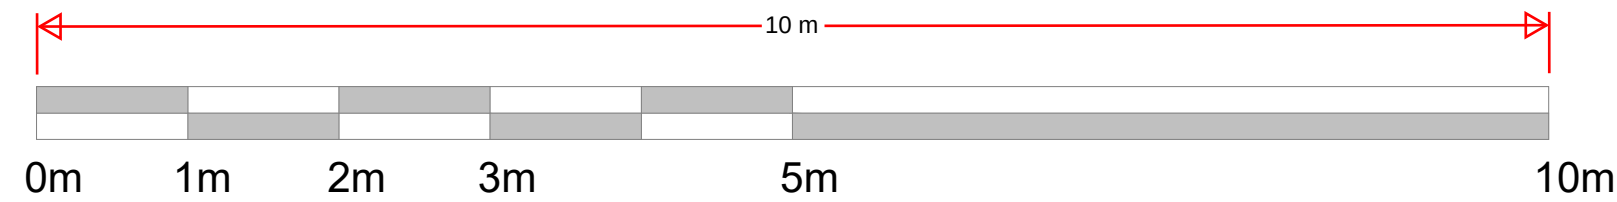
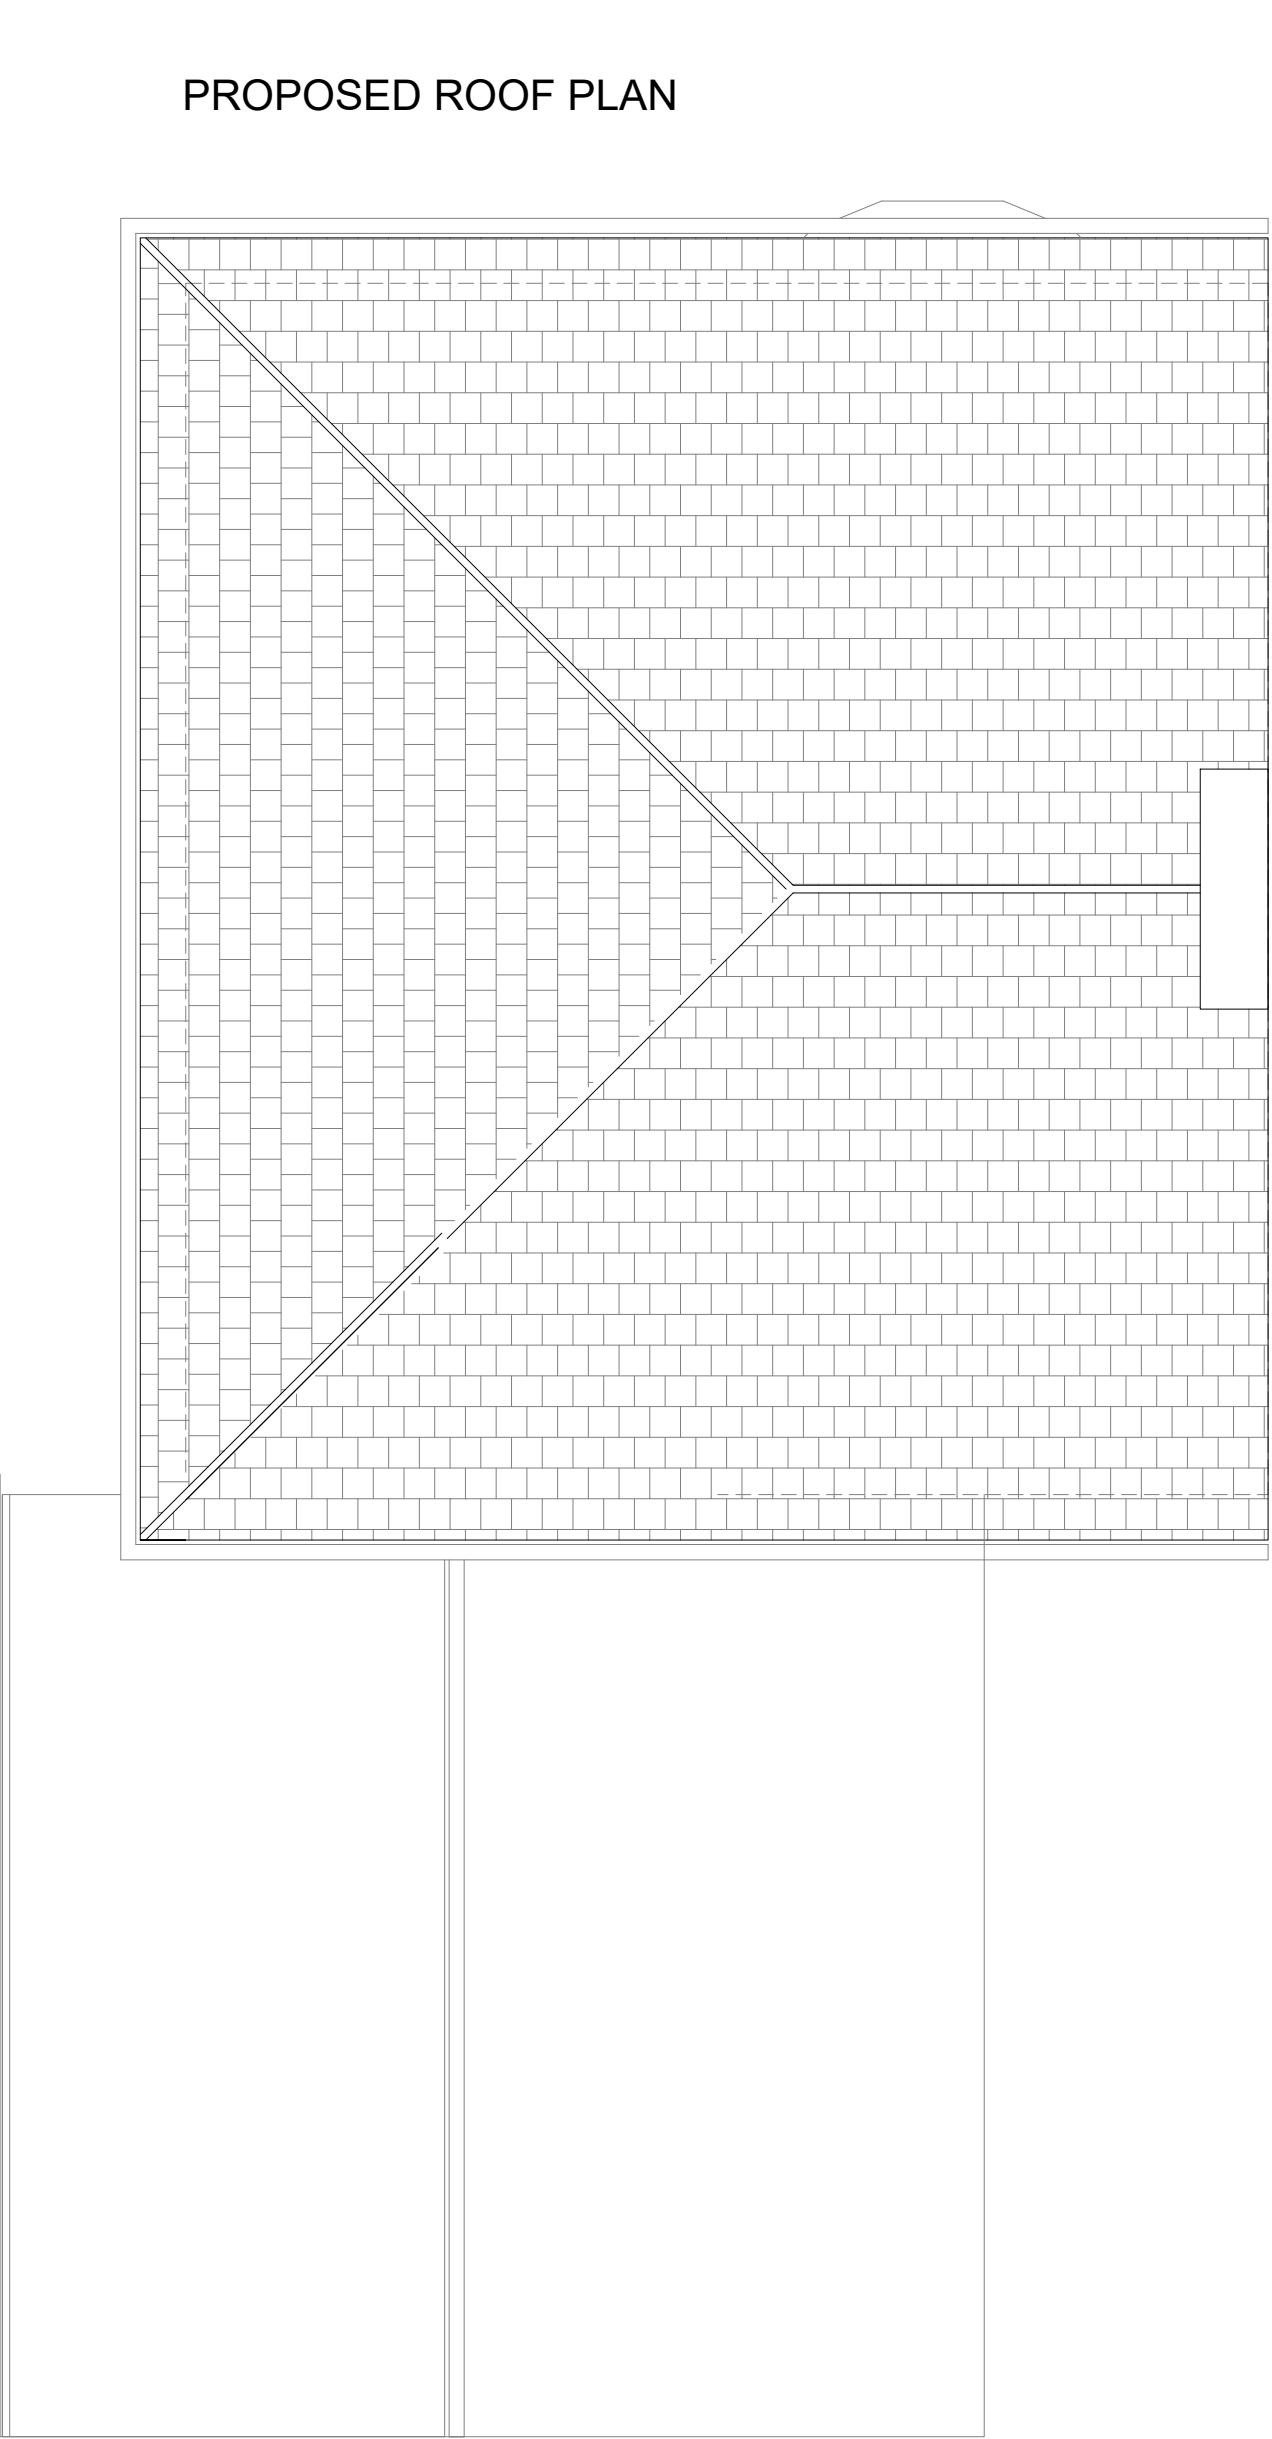
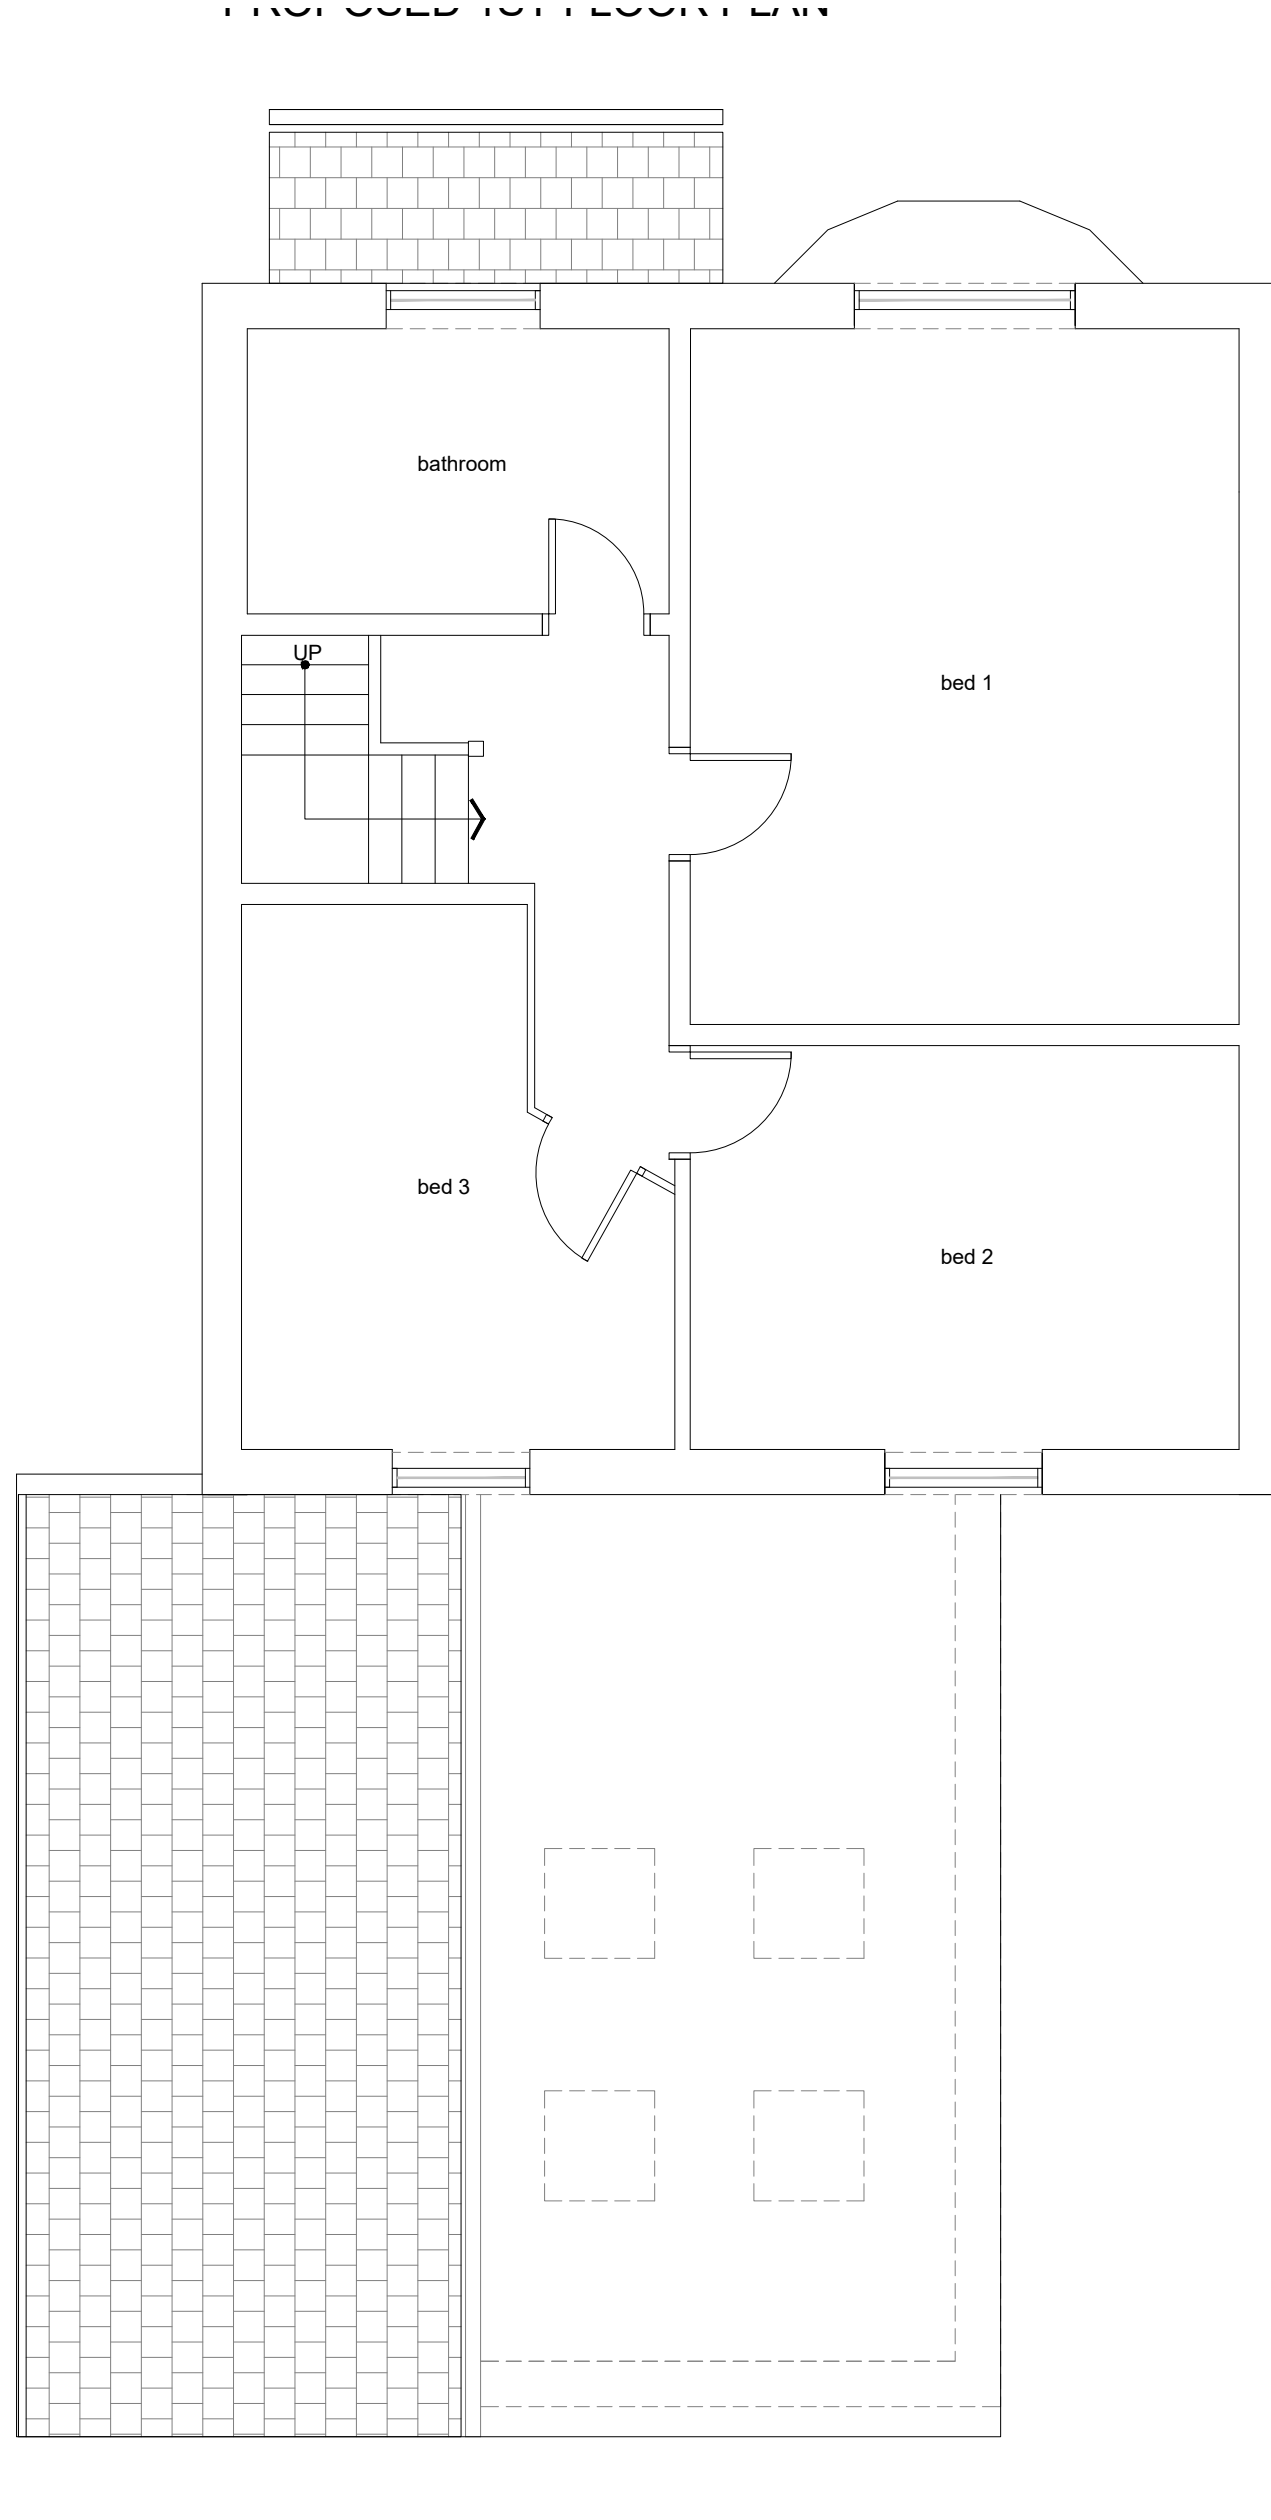
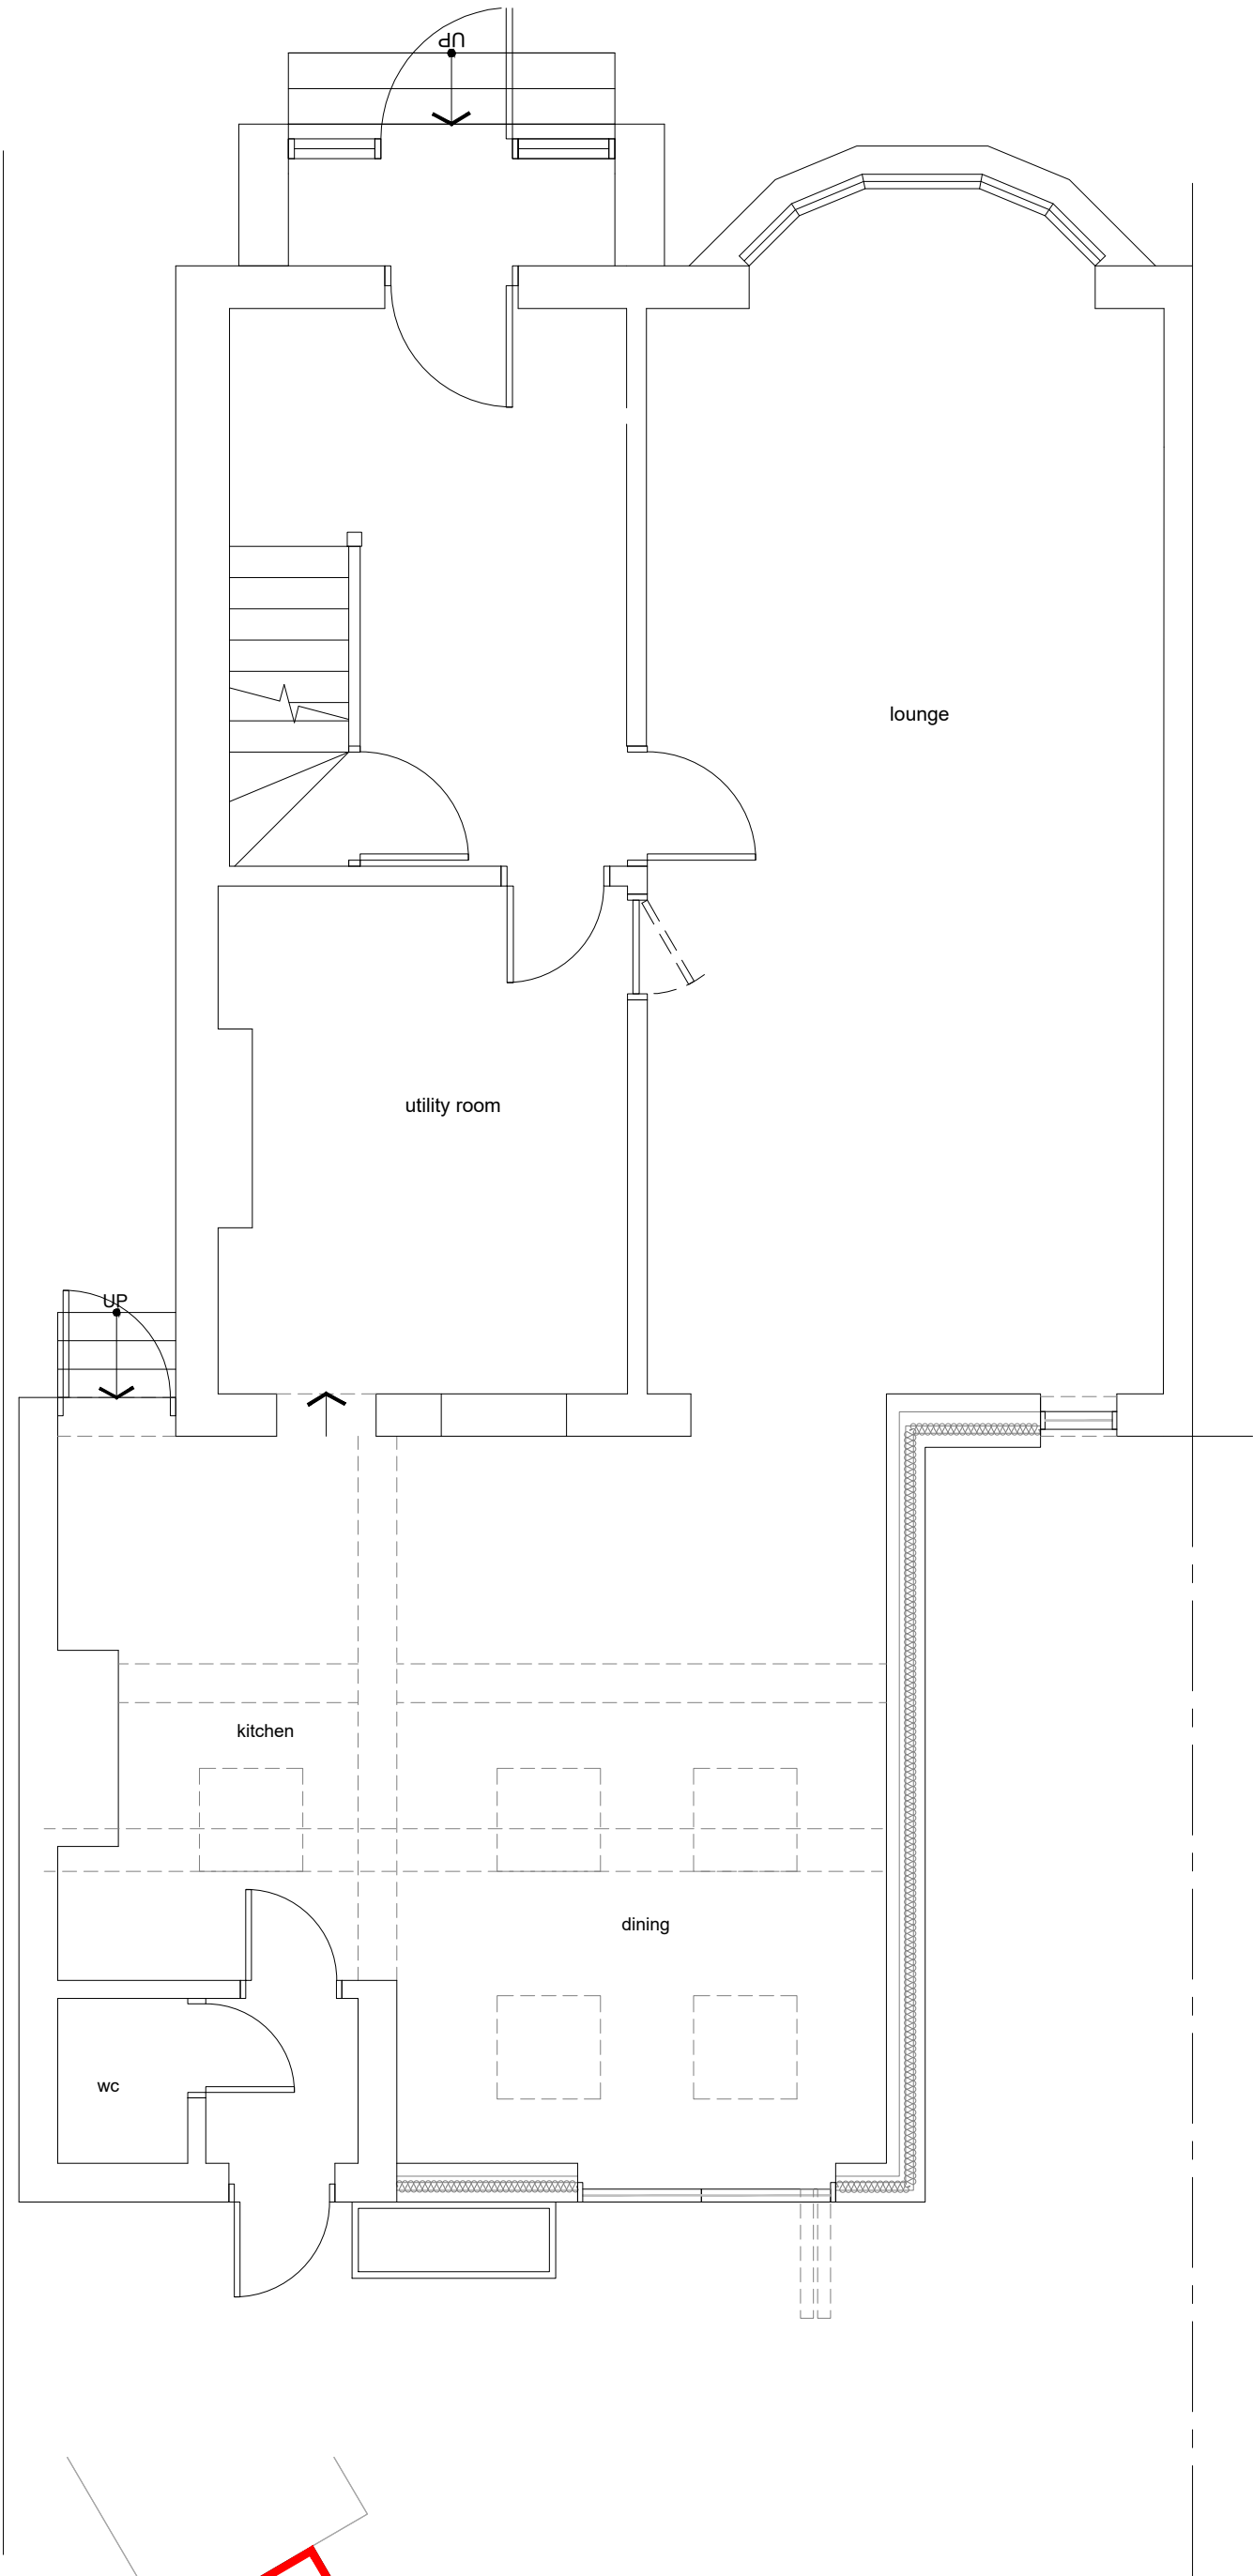


SITE BLOCK PLAN
@1:200 SCALE

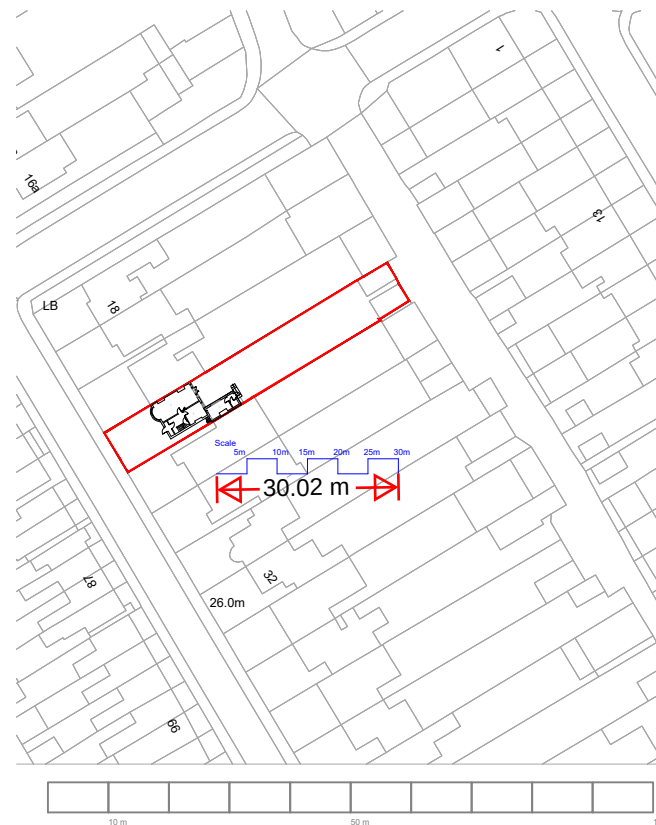

SITE LOCATION PLAN
@1:1250 SCALE

- NOTES
- DO NOT SCALE FROM THIS DRAWING.
 - ALL DIMENSIONS MUST BE CHECKED ON SITE.
 - ALL RIGHTS RESERVED. NO REPRODUCTION IN ANY MATERIAL FORM IS PERMITTED WITHOUT CONSENT.
 - THIS DRAWING IS COPYRIGHT OF KENT ARCHITECTURAL SERVICES.

client
MR N NERIJUS

project
24 DOVER ROAD,
NORTHFLEET, KENT, DA11 9QD

title
PROPOSED
FLOOR PLANS

scales
1:50 @A1

date 27.04.22 drawn mss size A1

drawing no. SL-001-200 revision P5