


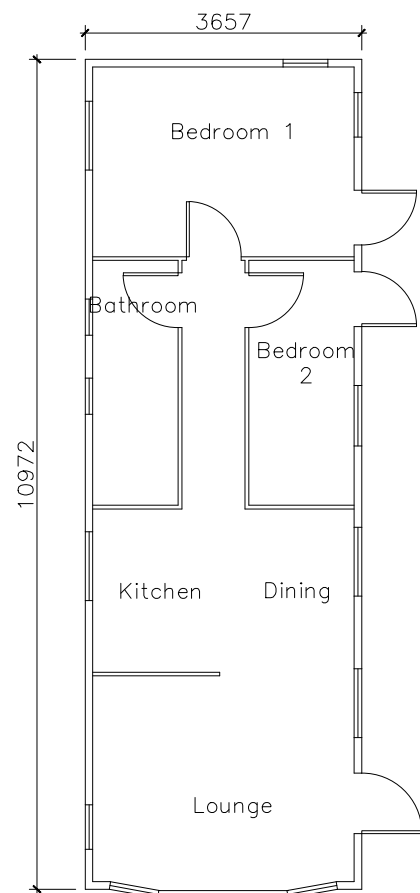


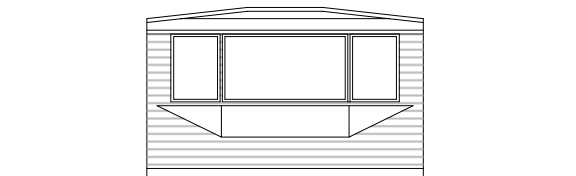


**FLOOR PLAN**  
SCALE 1:100

 


**SOUTH ELEVATION**  
SCALE 1:100

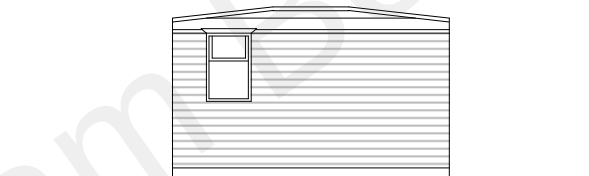


**NORTH ELEVATION**  
SCALE 1:100

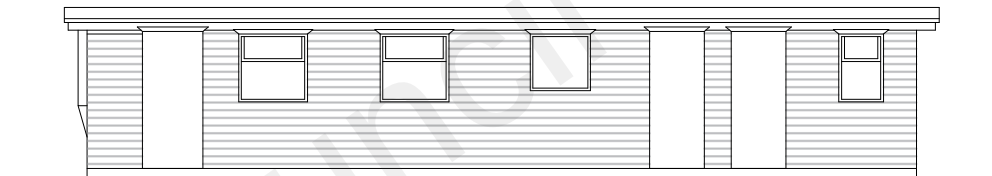

**EAST ELEVATION**  
SCALE 1:100

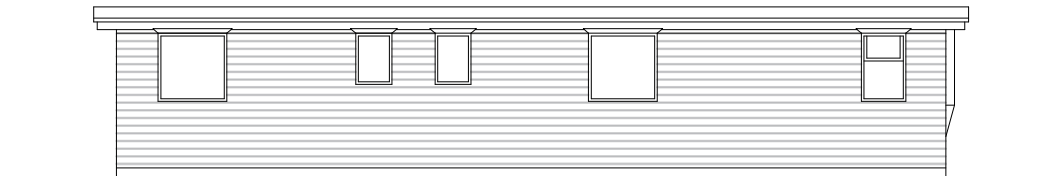

**WEST ELEVATION**  
SCALE 1:100

 

1:100 SCALE

## PLANNING

Client  
Mr Chamberlain

Project  
Bluebell Lodge  
Little Rose Farm  
Wrotham  
TN15 7JS

Title  
Mobile Home Floor Plan  
and Elevations.  
Location Plan

Project No.  
**4526**

Drawing No.  
4526-PD-02

**bhd**architects  
Oak House, London Road, Sevenoaks, Kent TN13 1AF  
phone: 01732 452200 fax: 01732 452245  
info@bhdarchitects.co.uk www.bhdarchitects.co.uk

Scale  
1:100 @ A3

Revision

Drawn  
RL

Check  
JH

Date  
June 19

| Rev | Date | Comments | Rev | Date | Comments |
|-----|------|----------|-----|------|----------|
|     |      |          |     |      |          |