




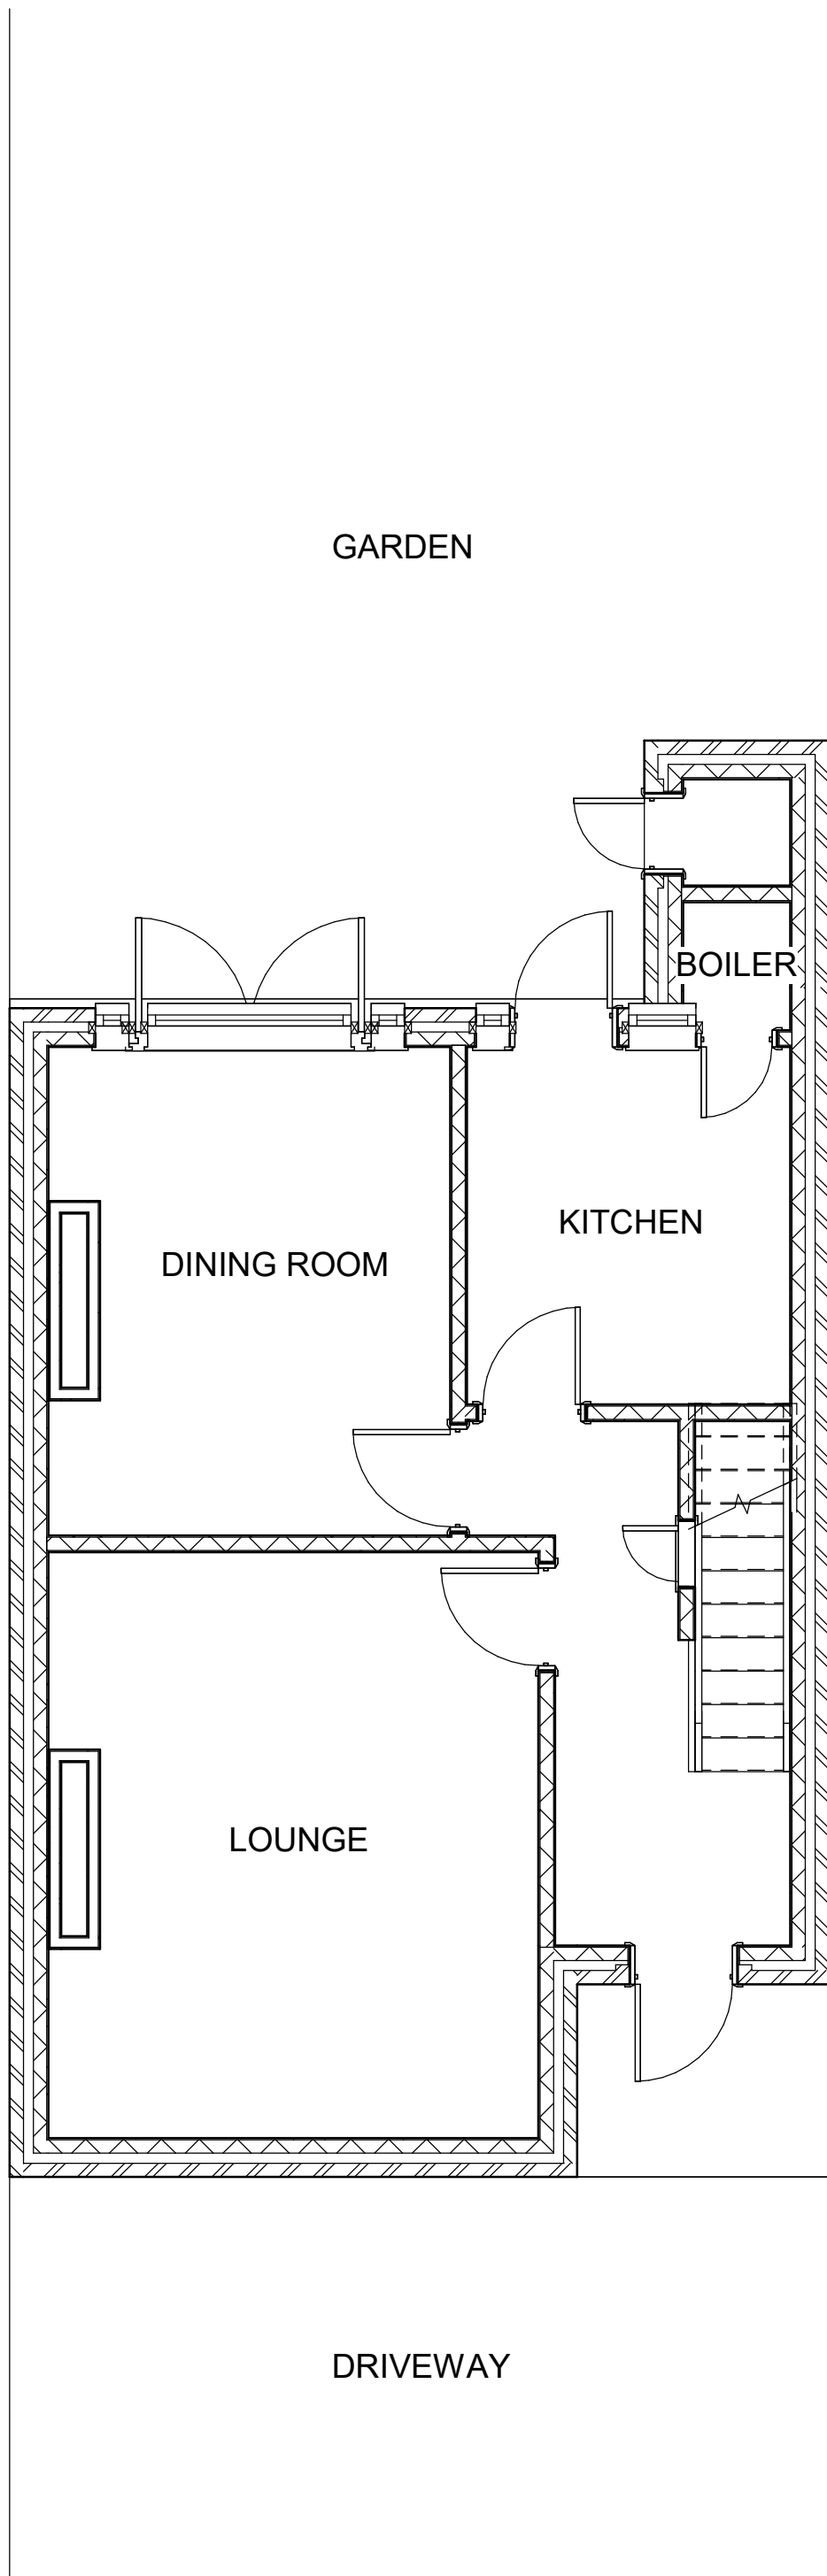


Existing Ground Floor Plan
1 : 50

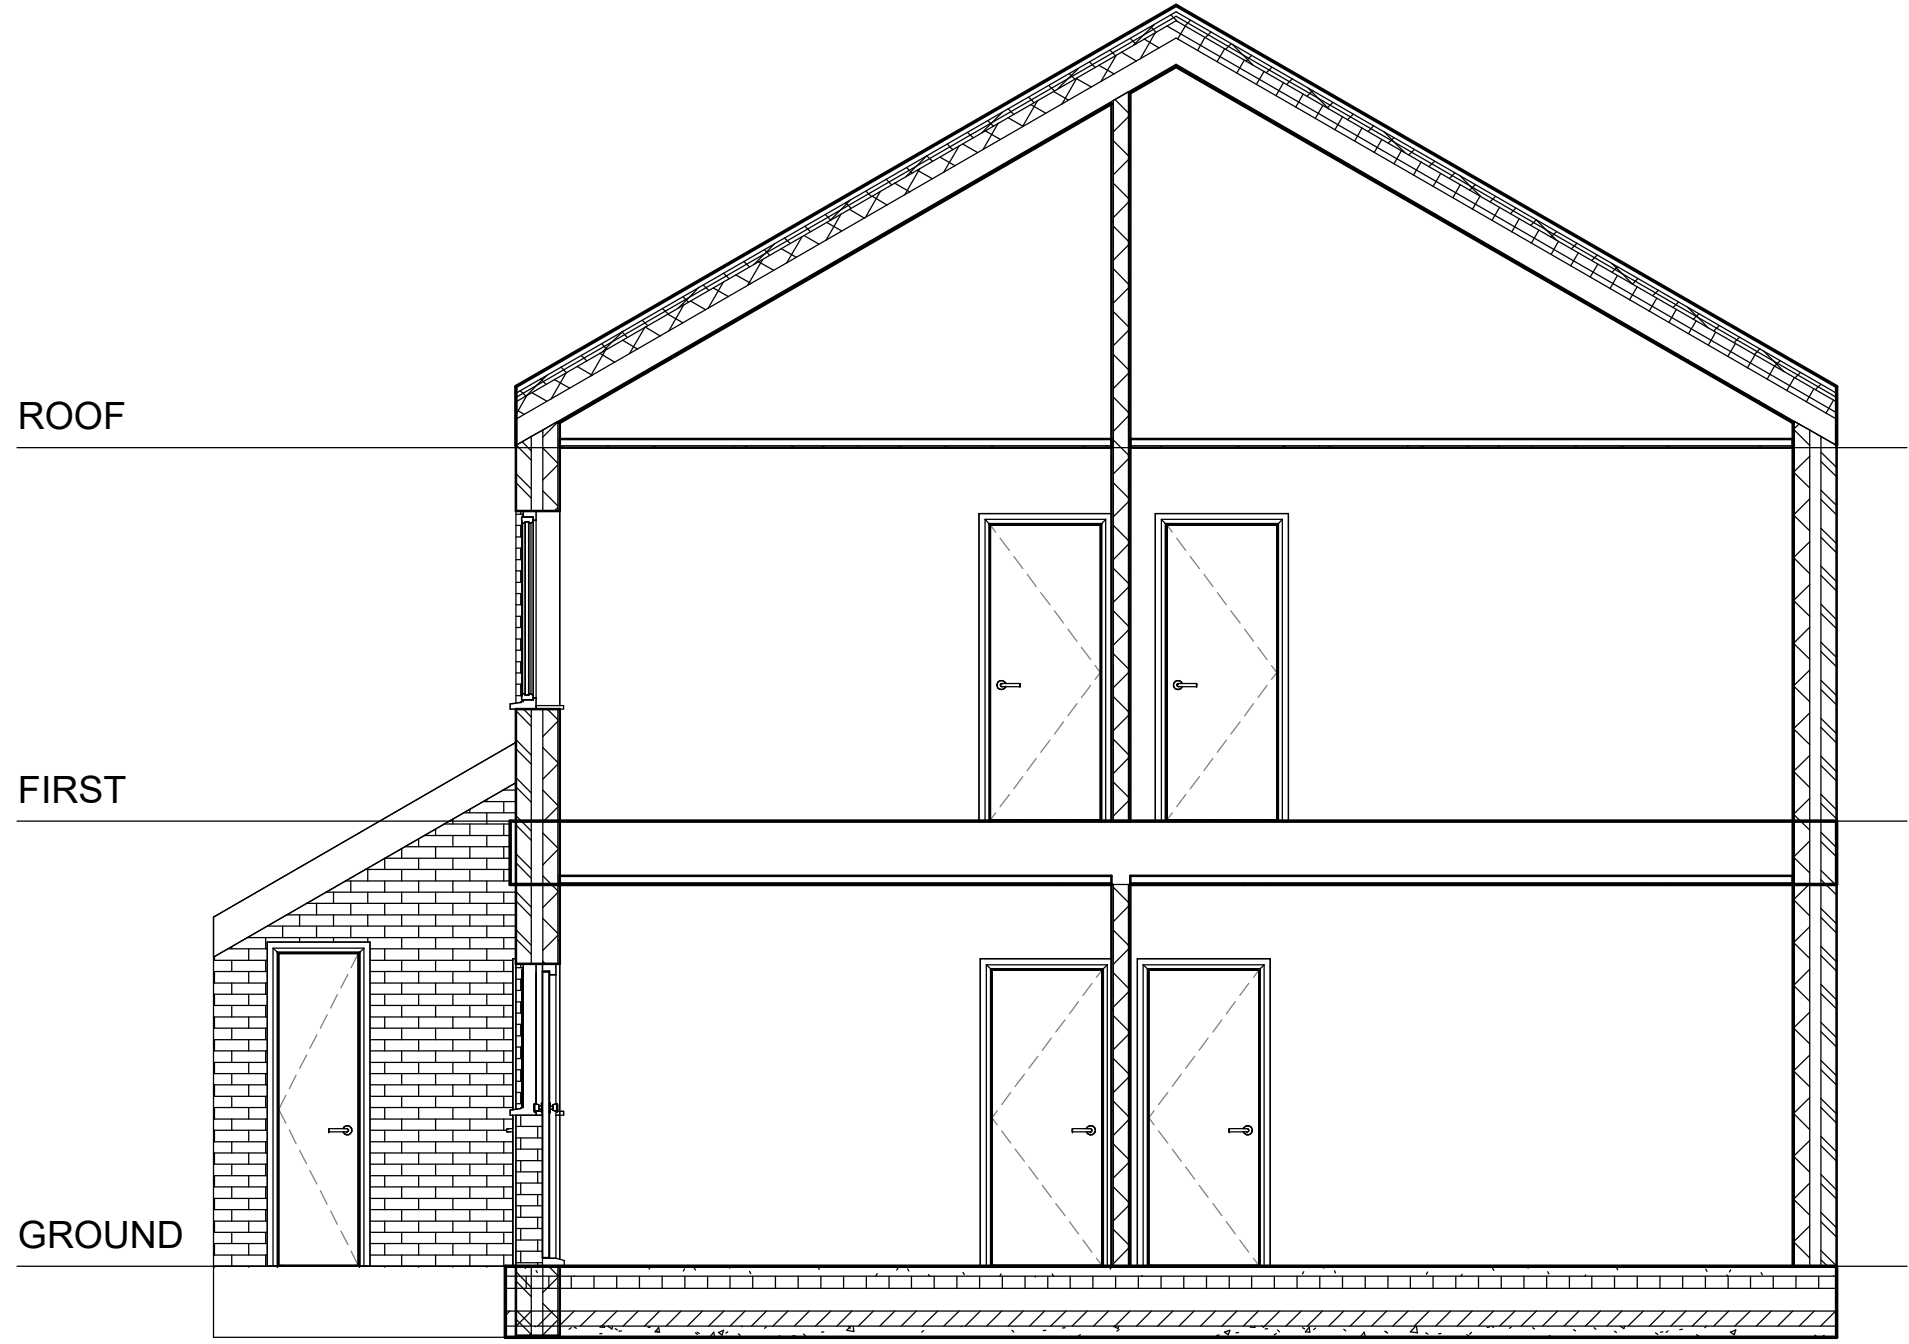


Existing Side Section
1 : 50

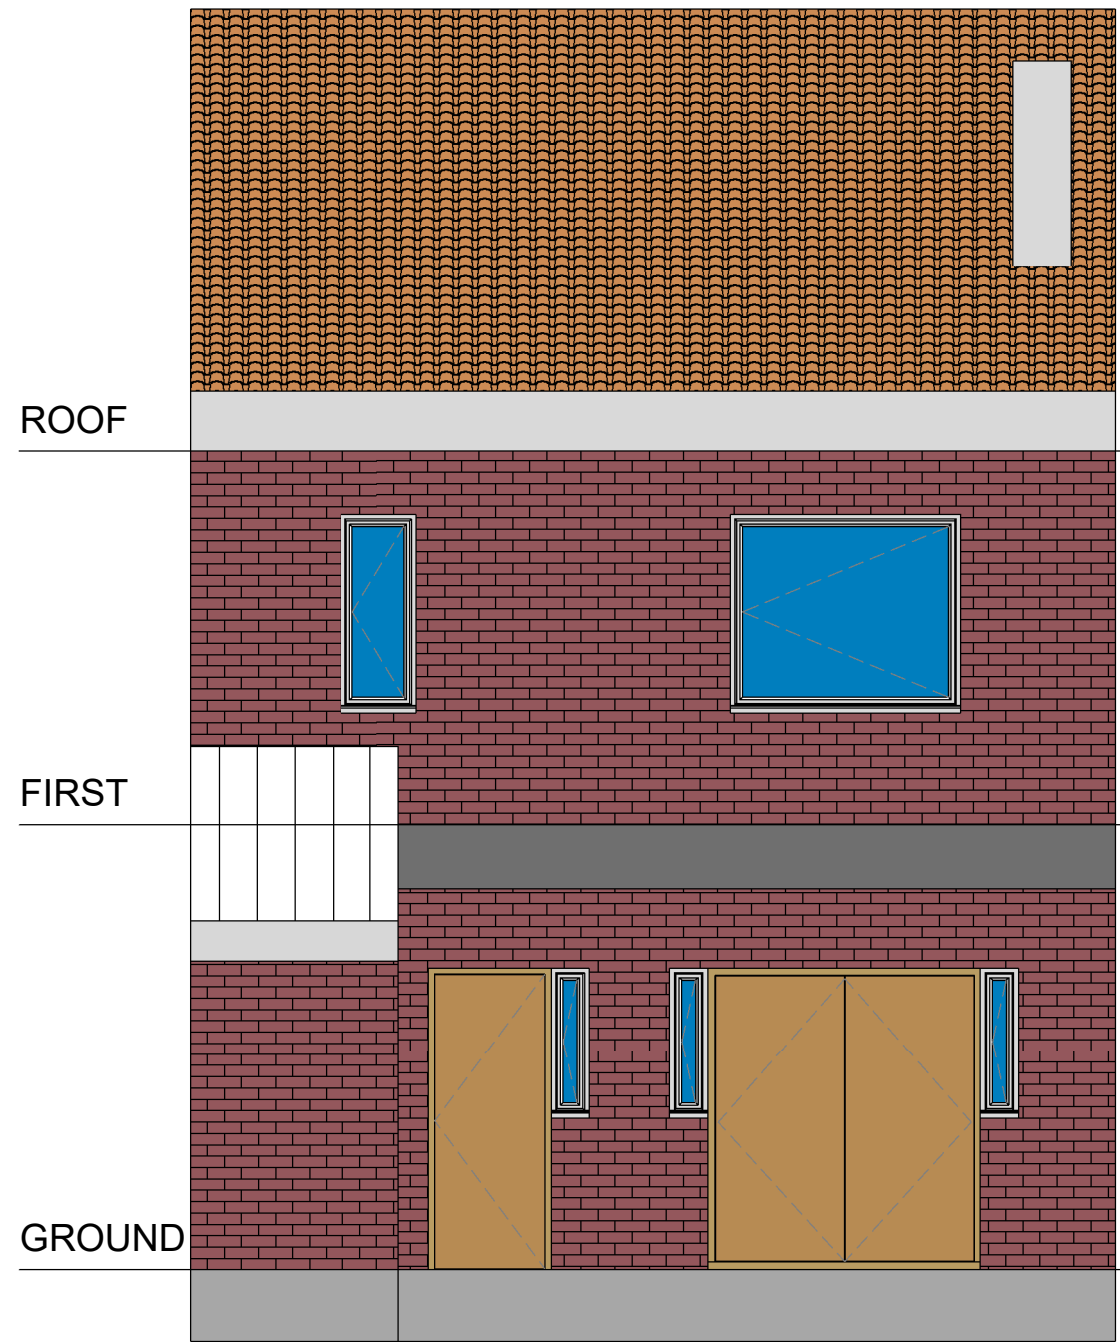


Existing Rear Elevation
1 : 50

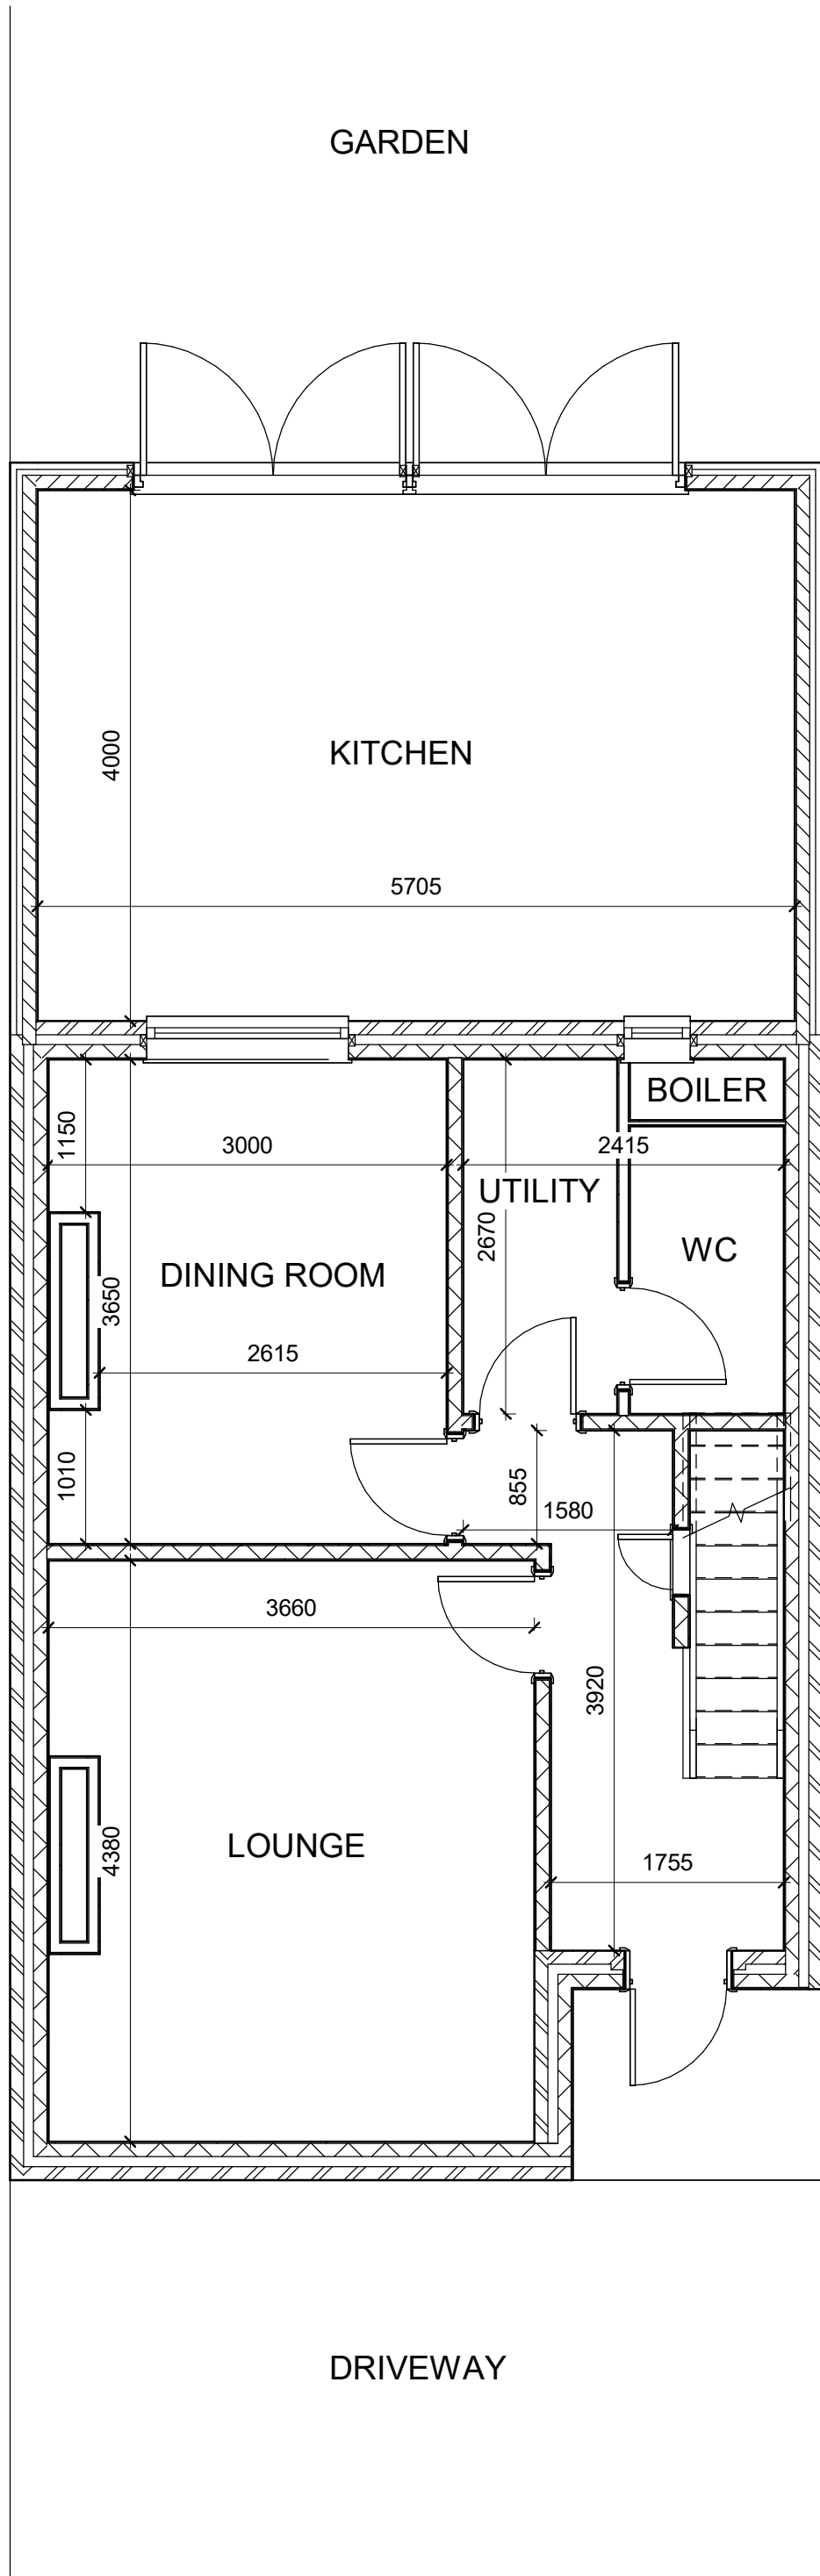

Proposed Ground Floor Plan
1 : 50


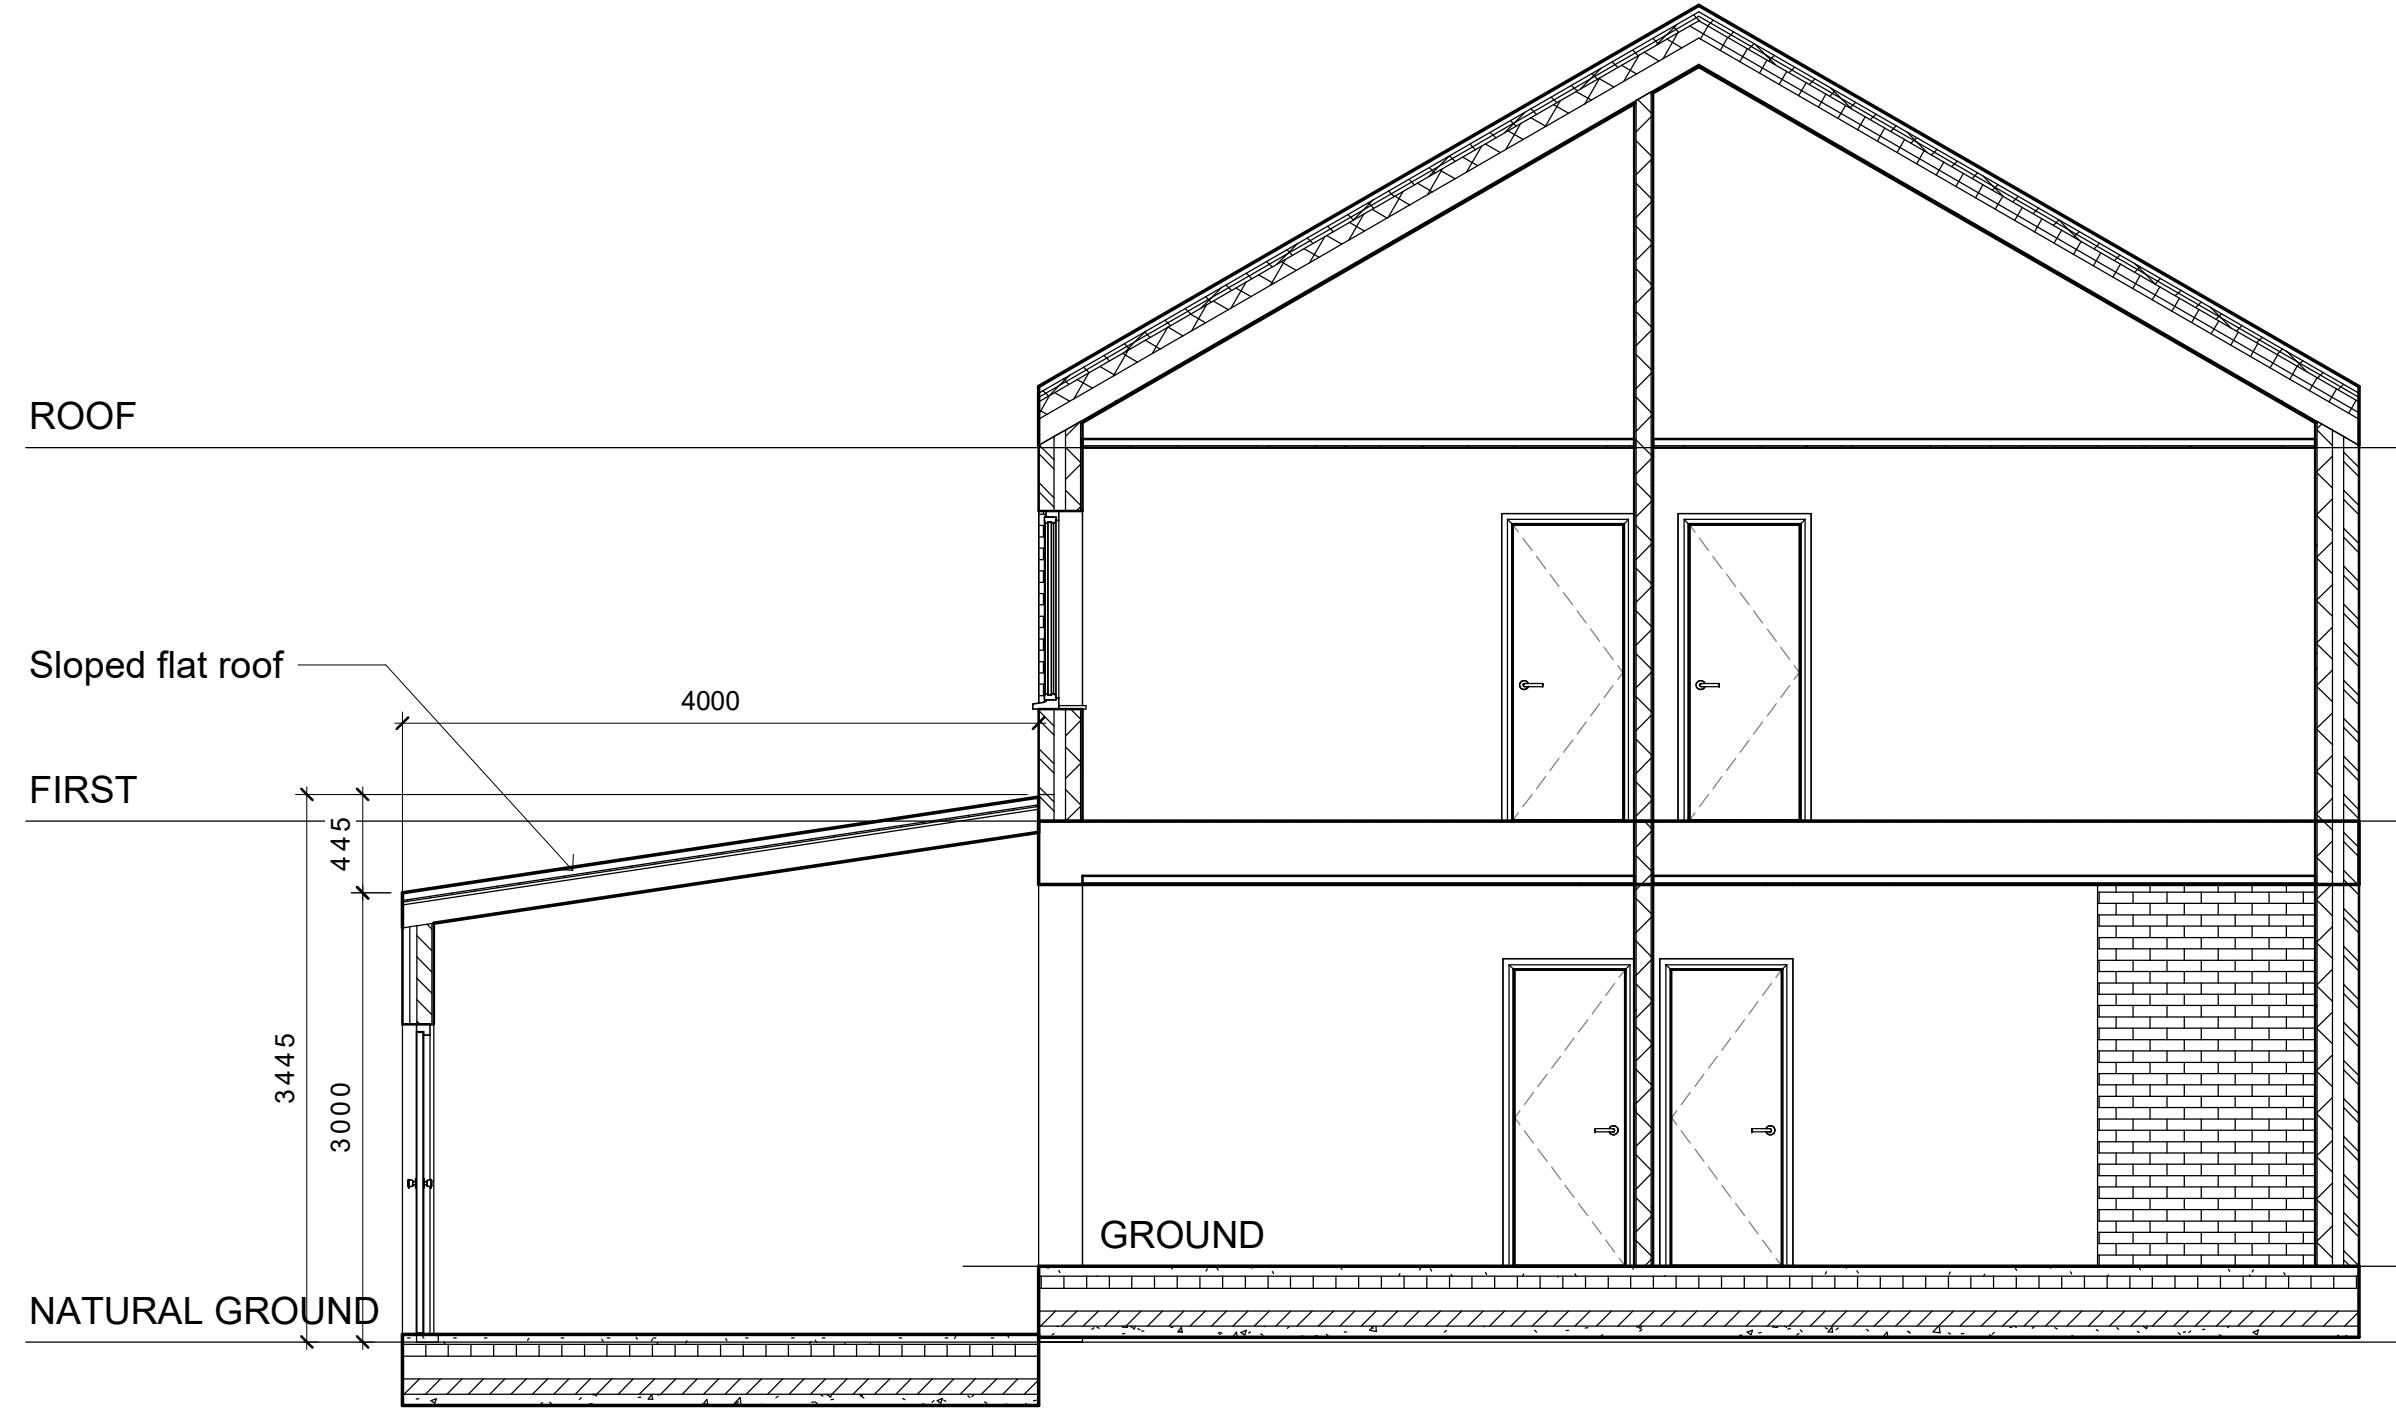


Proposed Side Section
1 : 50

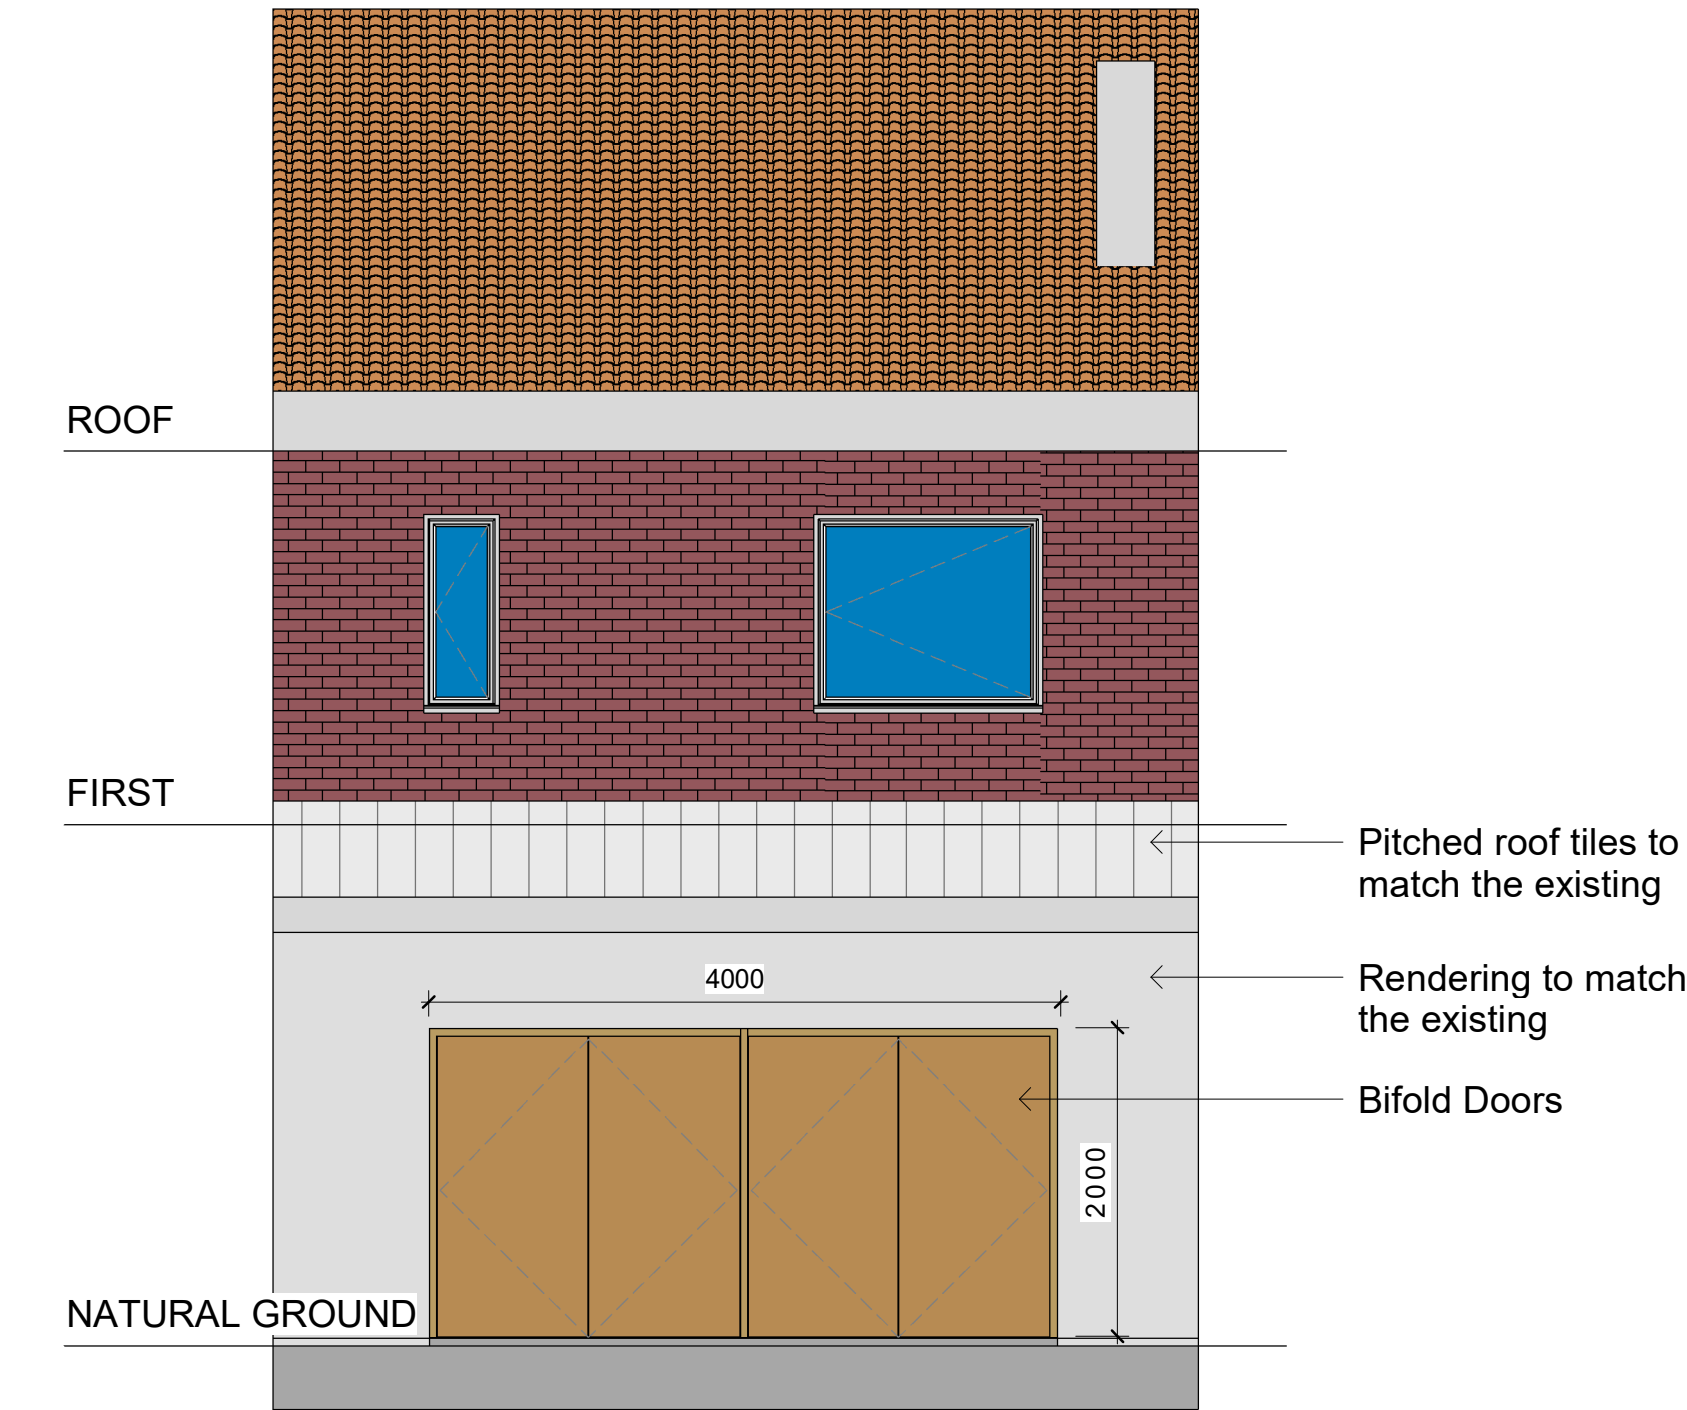

Proposed Rear Elevation
1 : 50

PRIOR APPROVAL

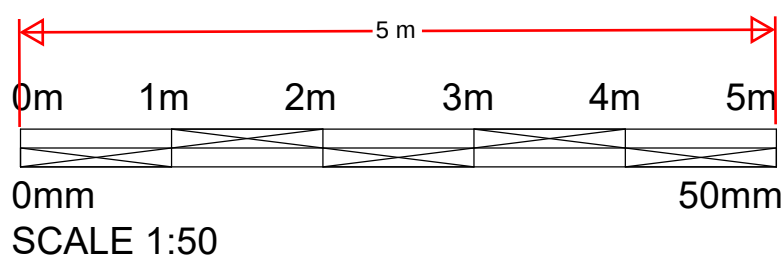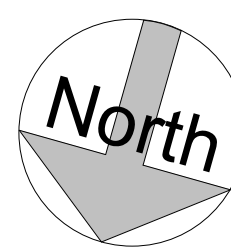

Project: 36 Hillingdon Road, Gravesend, DA11 7LG			
Title: Single Storey Rear Extension			
First Drawn By: JC	Date Checked: JAN24	Scale: 1:50@A0	First Designed By: JC