




Proposed Floor Plans
Basement, Ground, First and Second Floor Plans

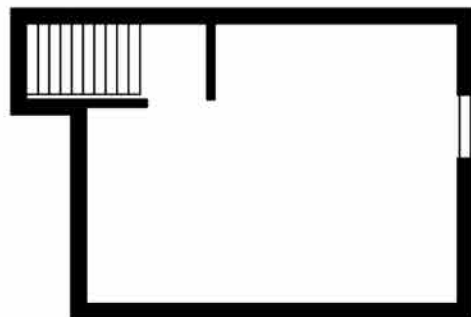


Proposed Floor Plan
Basement Level 1:50 @ A3

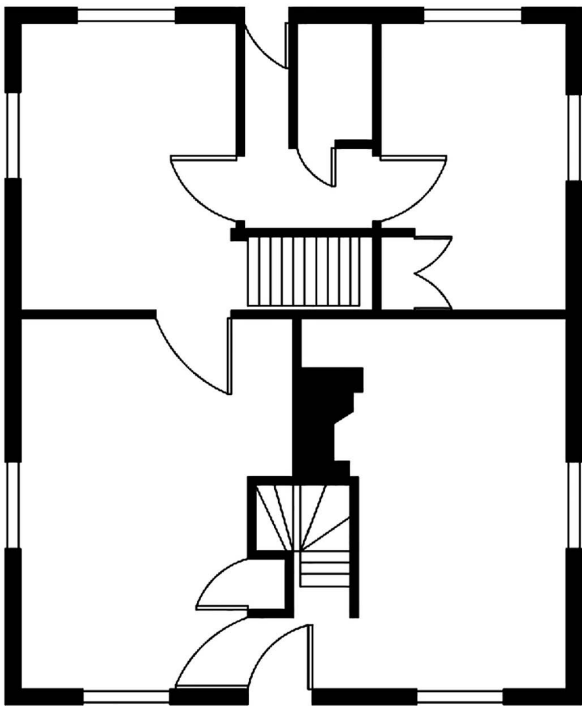


Proposed Floor Plan
Ground Floor 1:100 @ A3

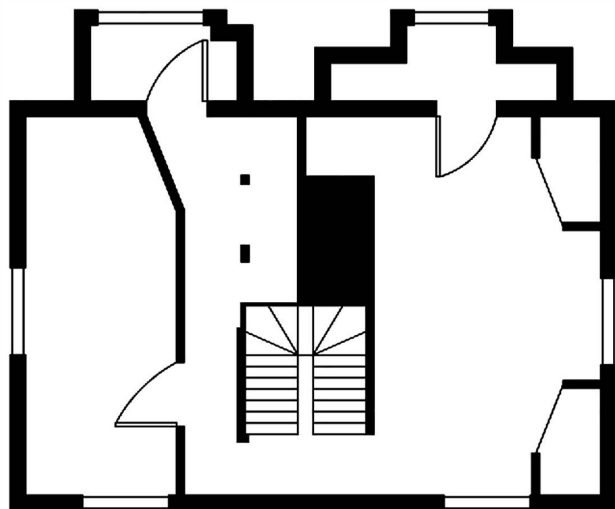

Proposed Floor Plan
First Floor 1:100 @ A3

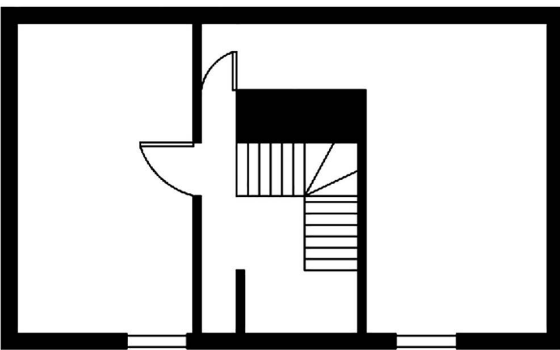

Proposed Floor Plan
Second Floor 1:100 @ A3

 Drawing Issued For: Planning Permission and Listed Building Consent	Project: Norwood Farmhouse, Norwood Lane, Gravesend, DA13 0YF	Client: Gilson	Drawing Title: Proposed Floor Plans	Date: 6/9/2023	Revision No.: n/a	Drawing by: Rio Jablonski rio.jablonski@wandsworthwindows.com	Scale Bars:  Scale Bar 1:100 @ A3  Scale Bar 1:50 @ A3
				Scale: 1:100 @ A3	Drawing Title: PFP-01		