


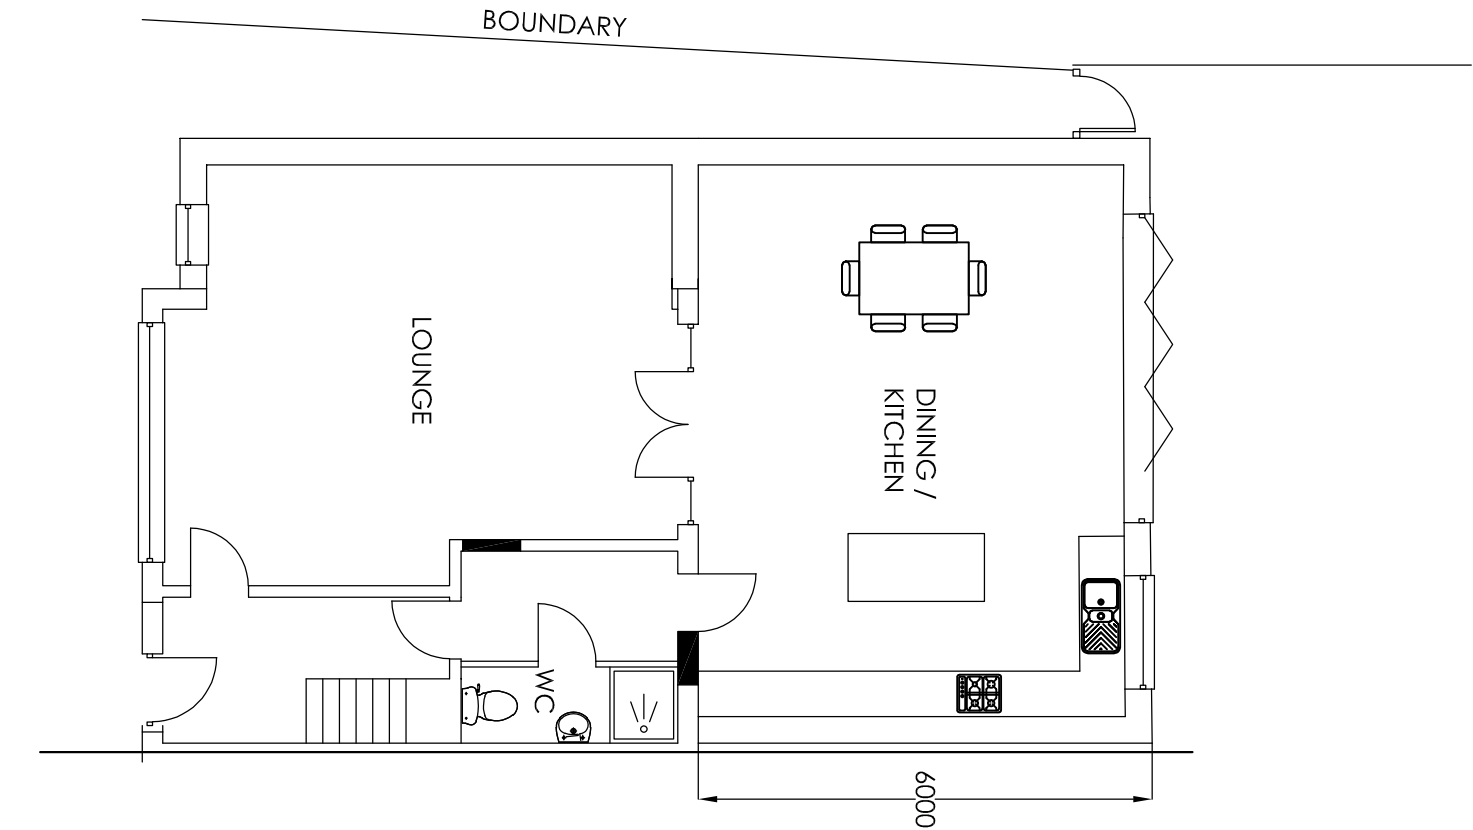


 

Proposed GF Plan

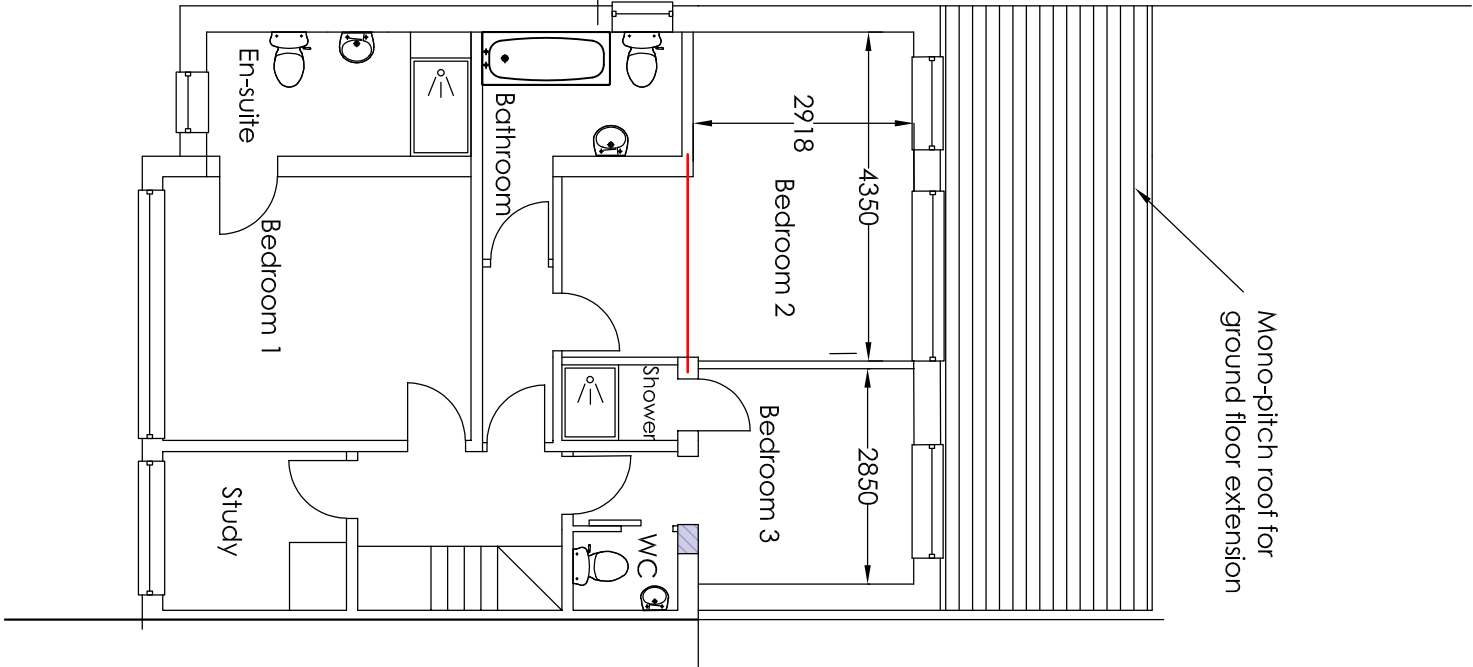

Proposed FF Plan

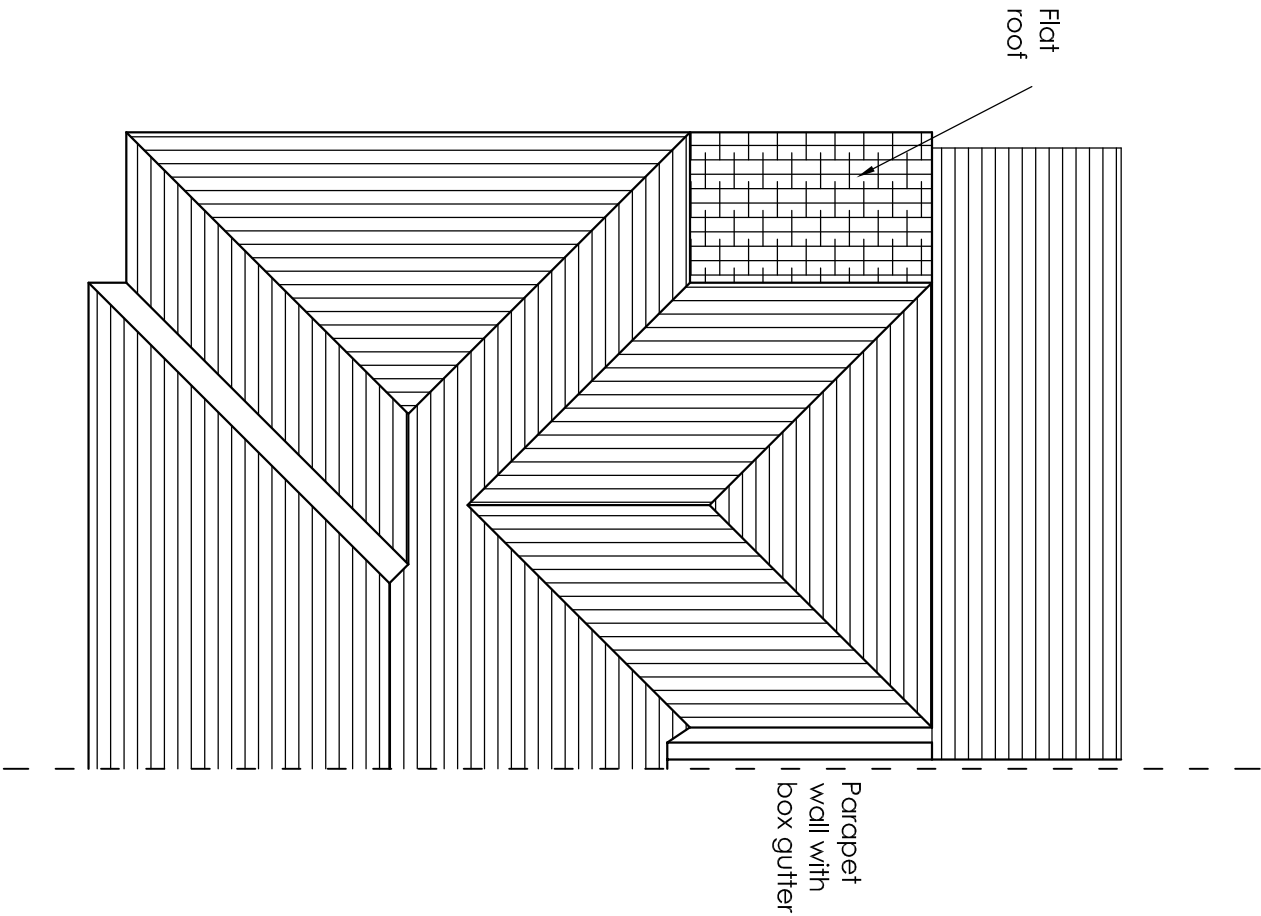

Proposed Roof Plan

Project		Mr D S Dhot 98 Vigilant Way Gravesend Kent DA12 4PN Infill First Floor Rear Corner	
Drawing Title		Proposed Floors / Roof Plans	
Rev	Description		Date
HC	Drawn	Date	Scale
	May 25	1:100	98VW/A3/O2
Drawing No.			

H Channa

Picaroons Maidstone Road Platt Kent TN15 8LB
Tel: 07828277909 E-mail: hbechanna@tiscali.co.uk