


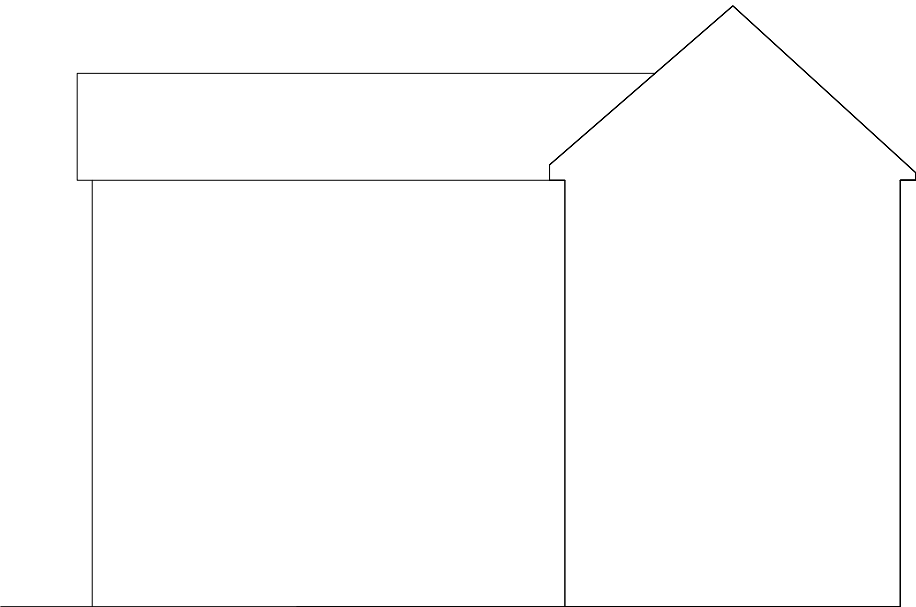


Existing Front Elevation  
Scale 1:100



Existing Rear Elevation  
Scale 1:100



Existing Side Elevation  
Scale 1:100

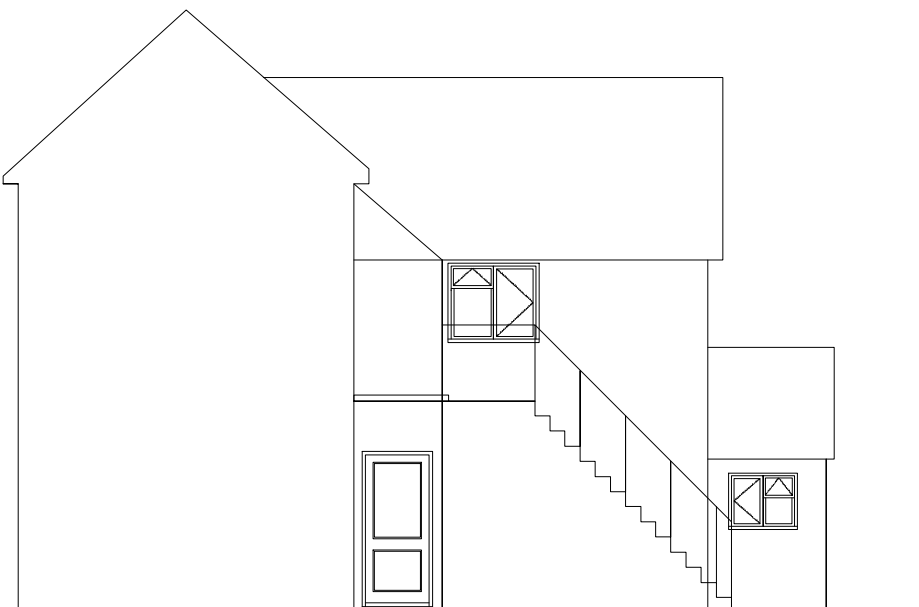

Existing Side Elevation  
Scale 1:100


## EXISTING ELEVATIONS

PROJECT

1:100

@ A3

SCALE BAR  
M 1:100

 

| SCALE             | DATE        | AUTHOR | CHK'D |
|-------------------|-------------|--------|-------|
| 1:100 @ A3        | 10-MAY 2025 | abc    | RK    |
| JOB NO.           | DRAWING NO. | REV    |       |
| CD0000-00         | 2           | REV    |       |
| CLIENT REF        |             |        |       |
| EXISTING-DRAWINGS |             |        |       |

90 Wellington Street, Gravesend DA12 1JQ