



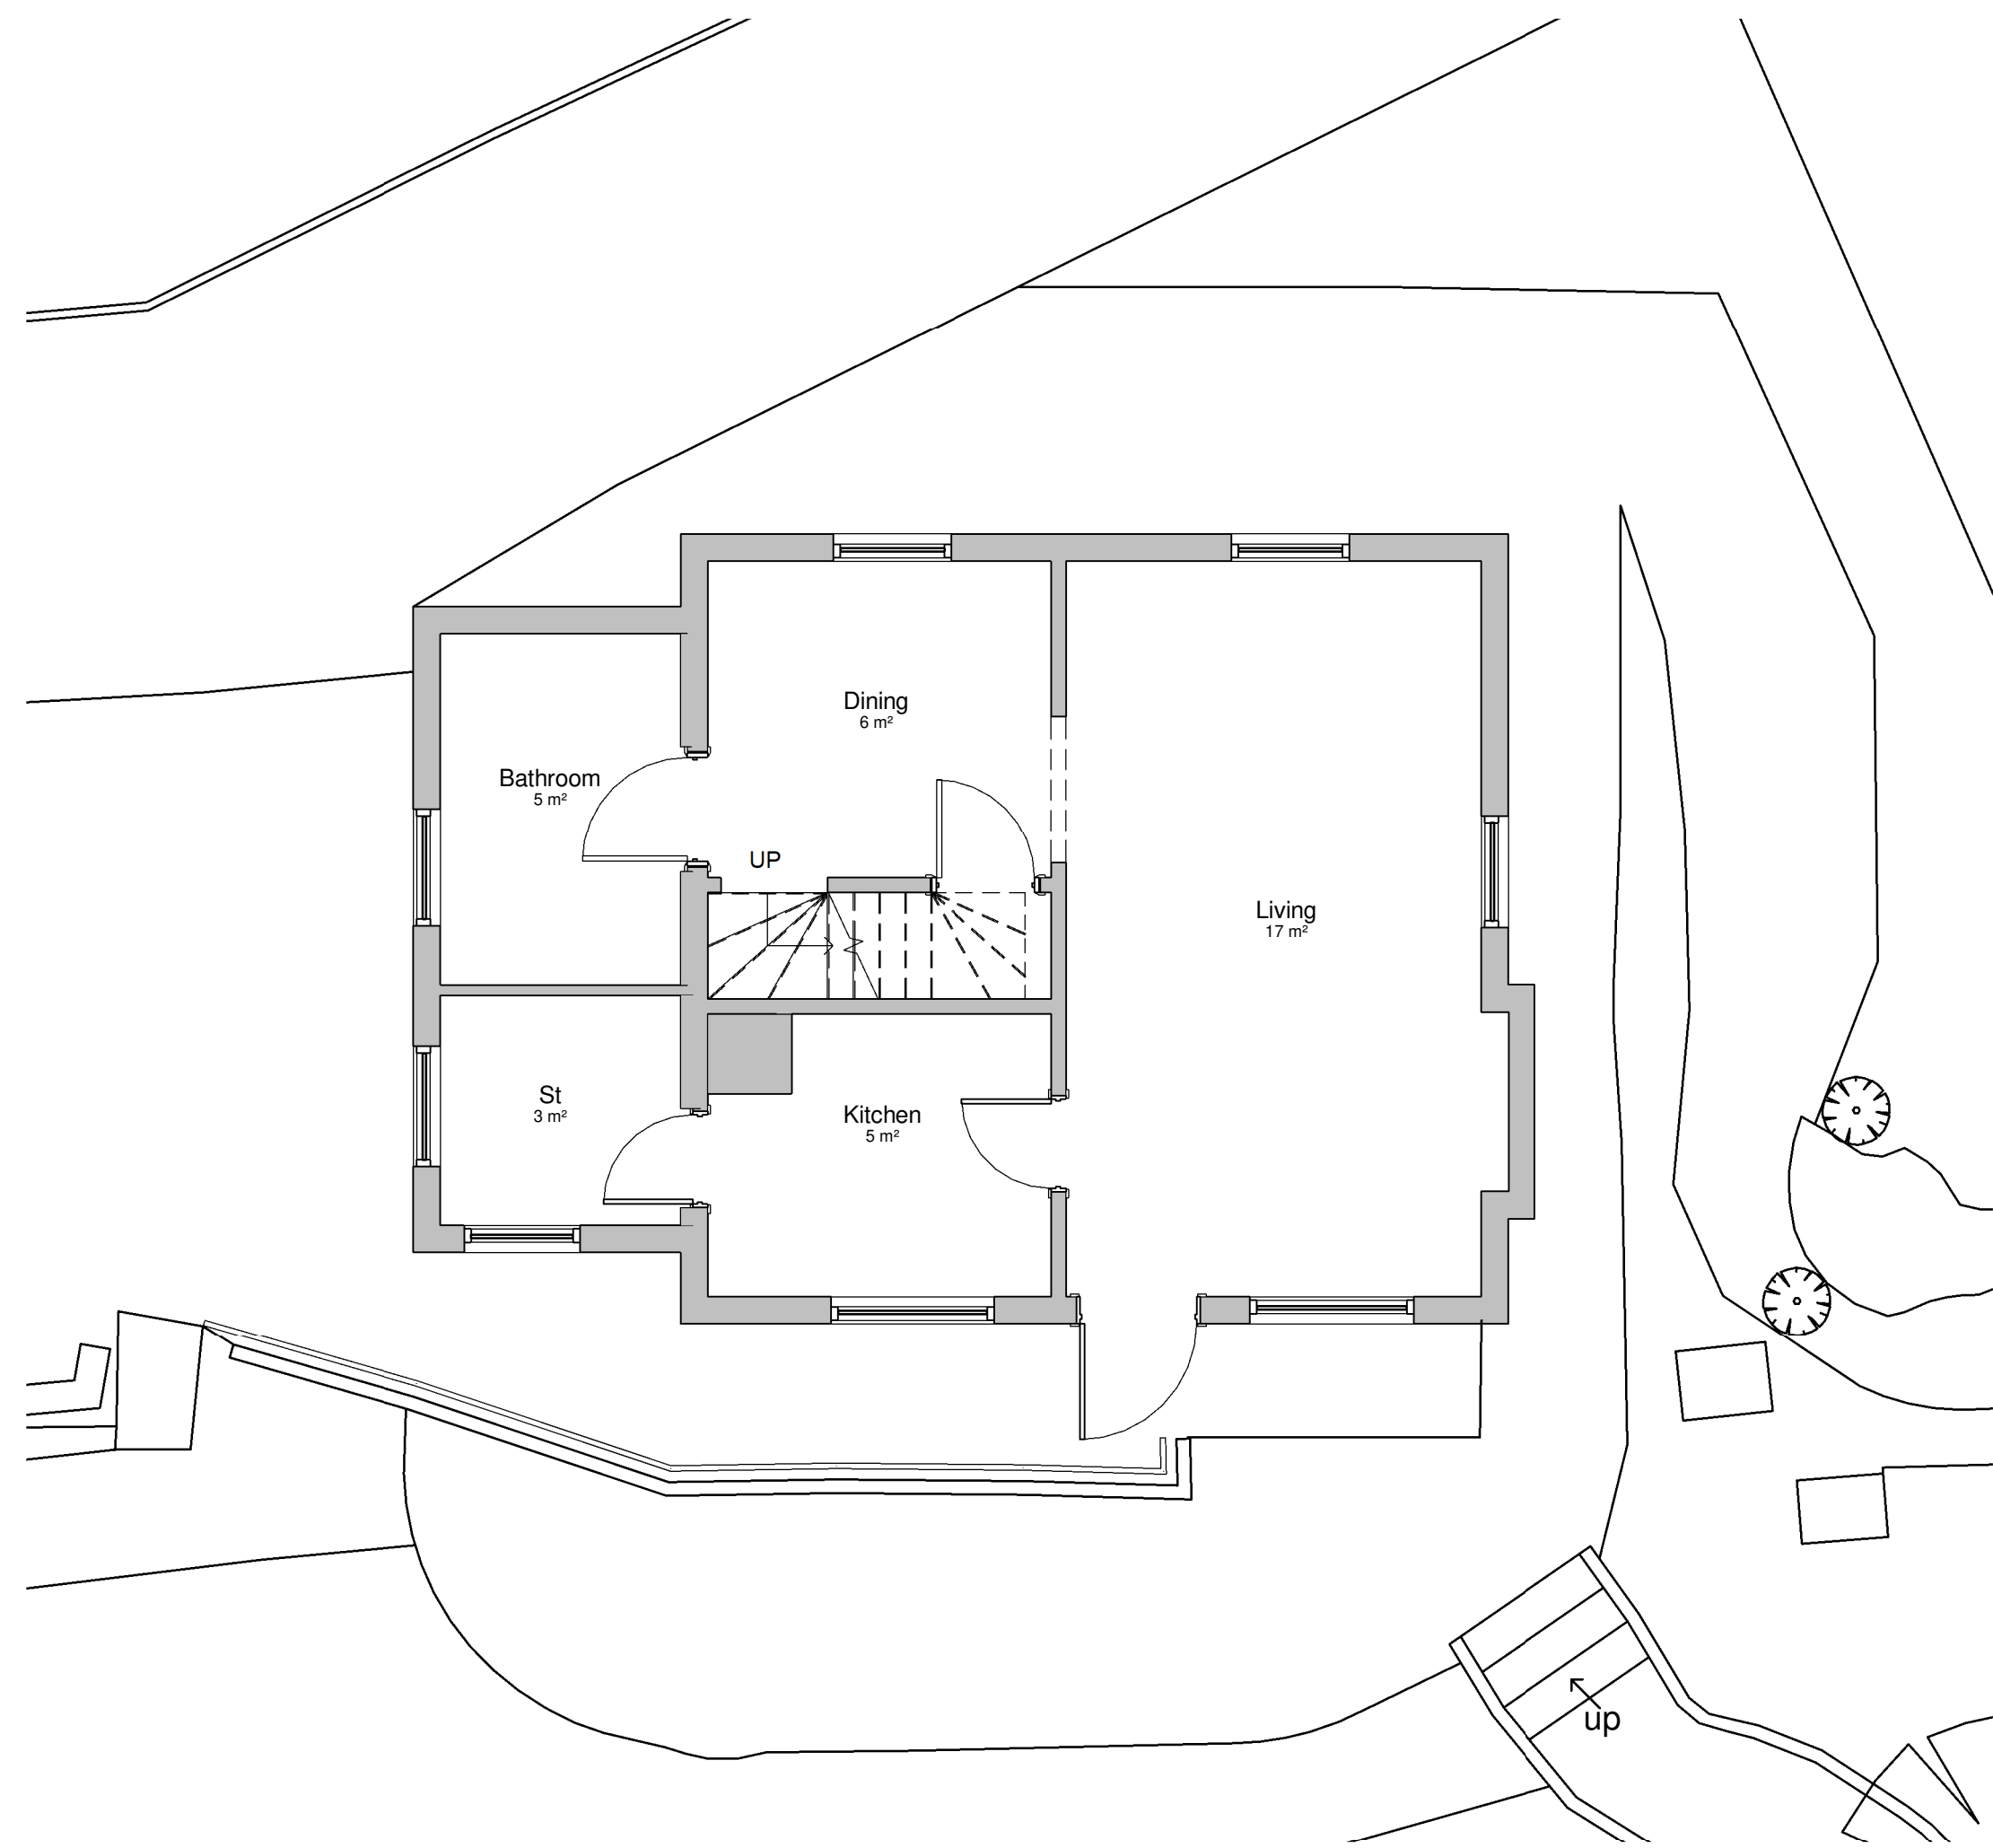


Ground Floor
1 : 50

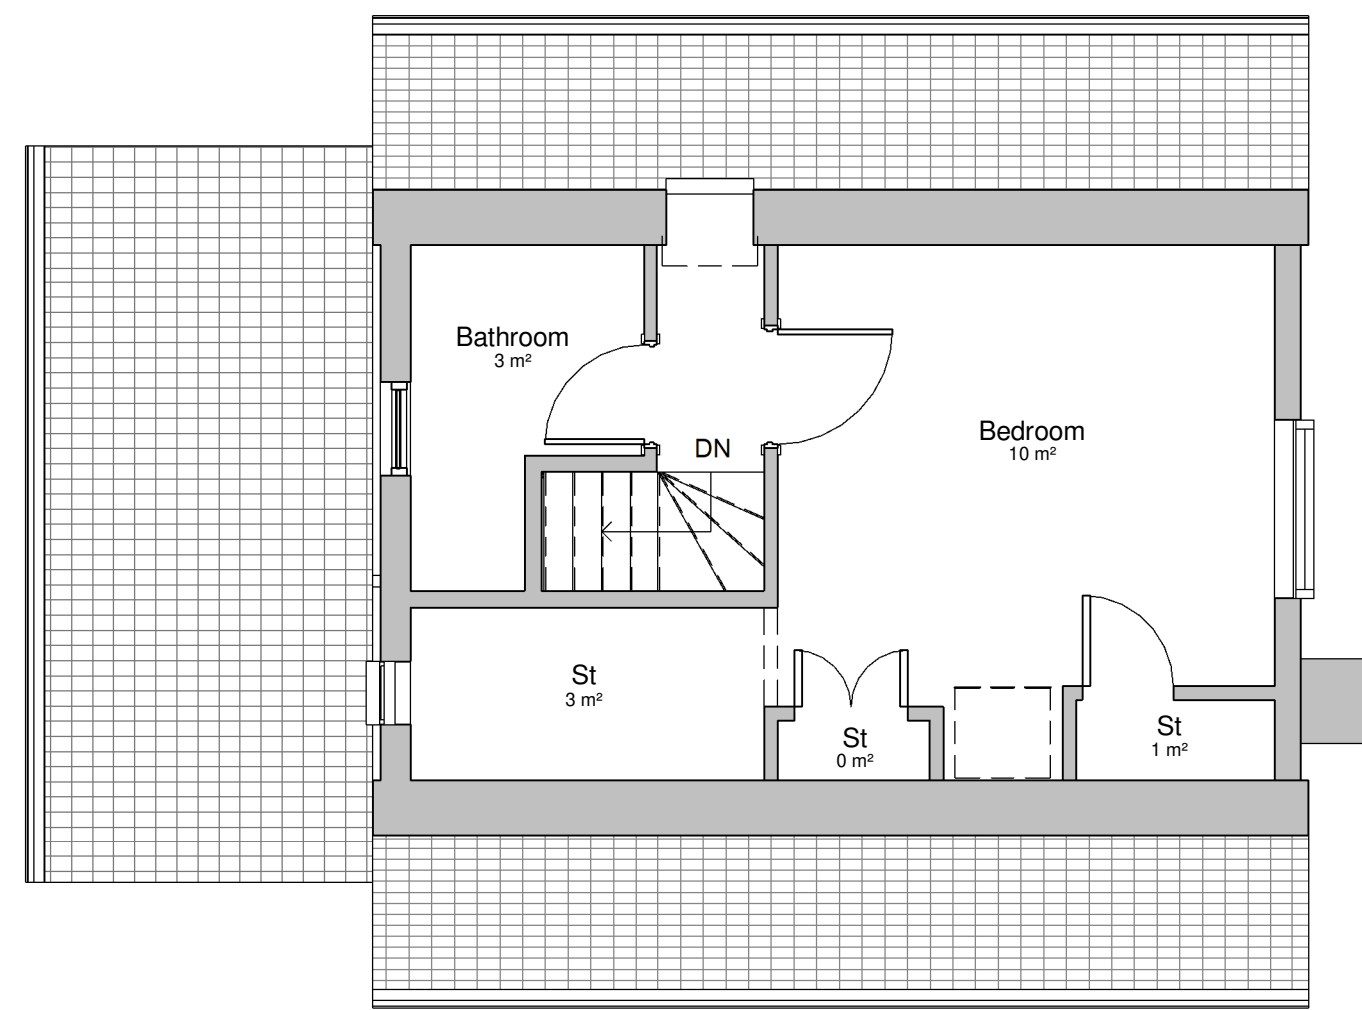


First Floor
1 : 50




3D View

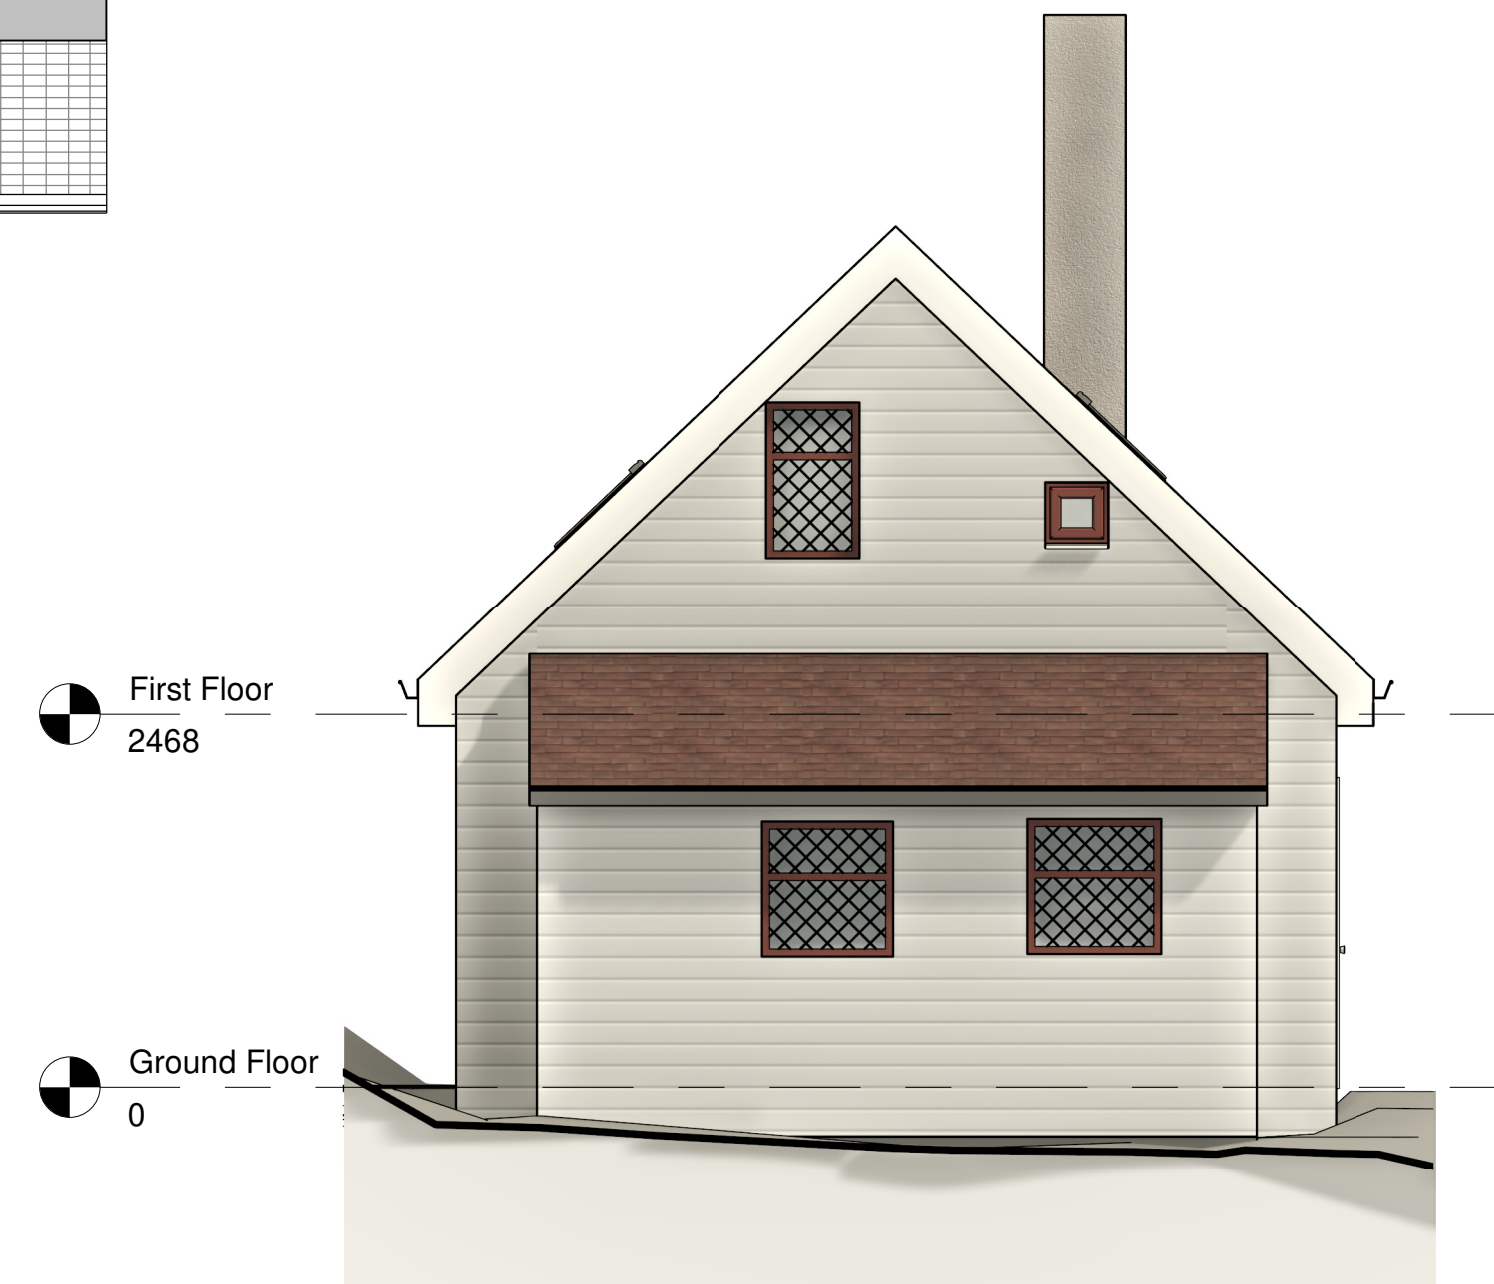


Right Elevation
1 : 50

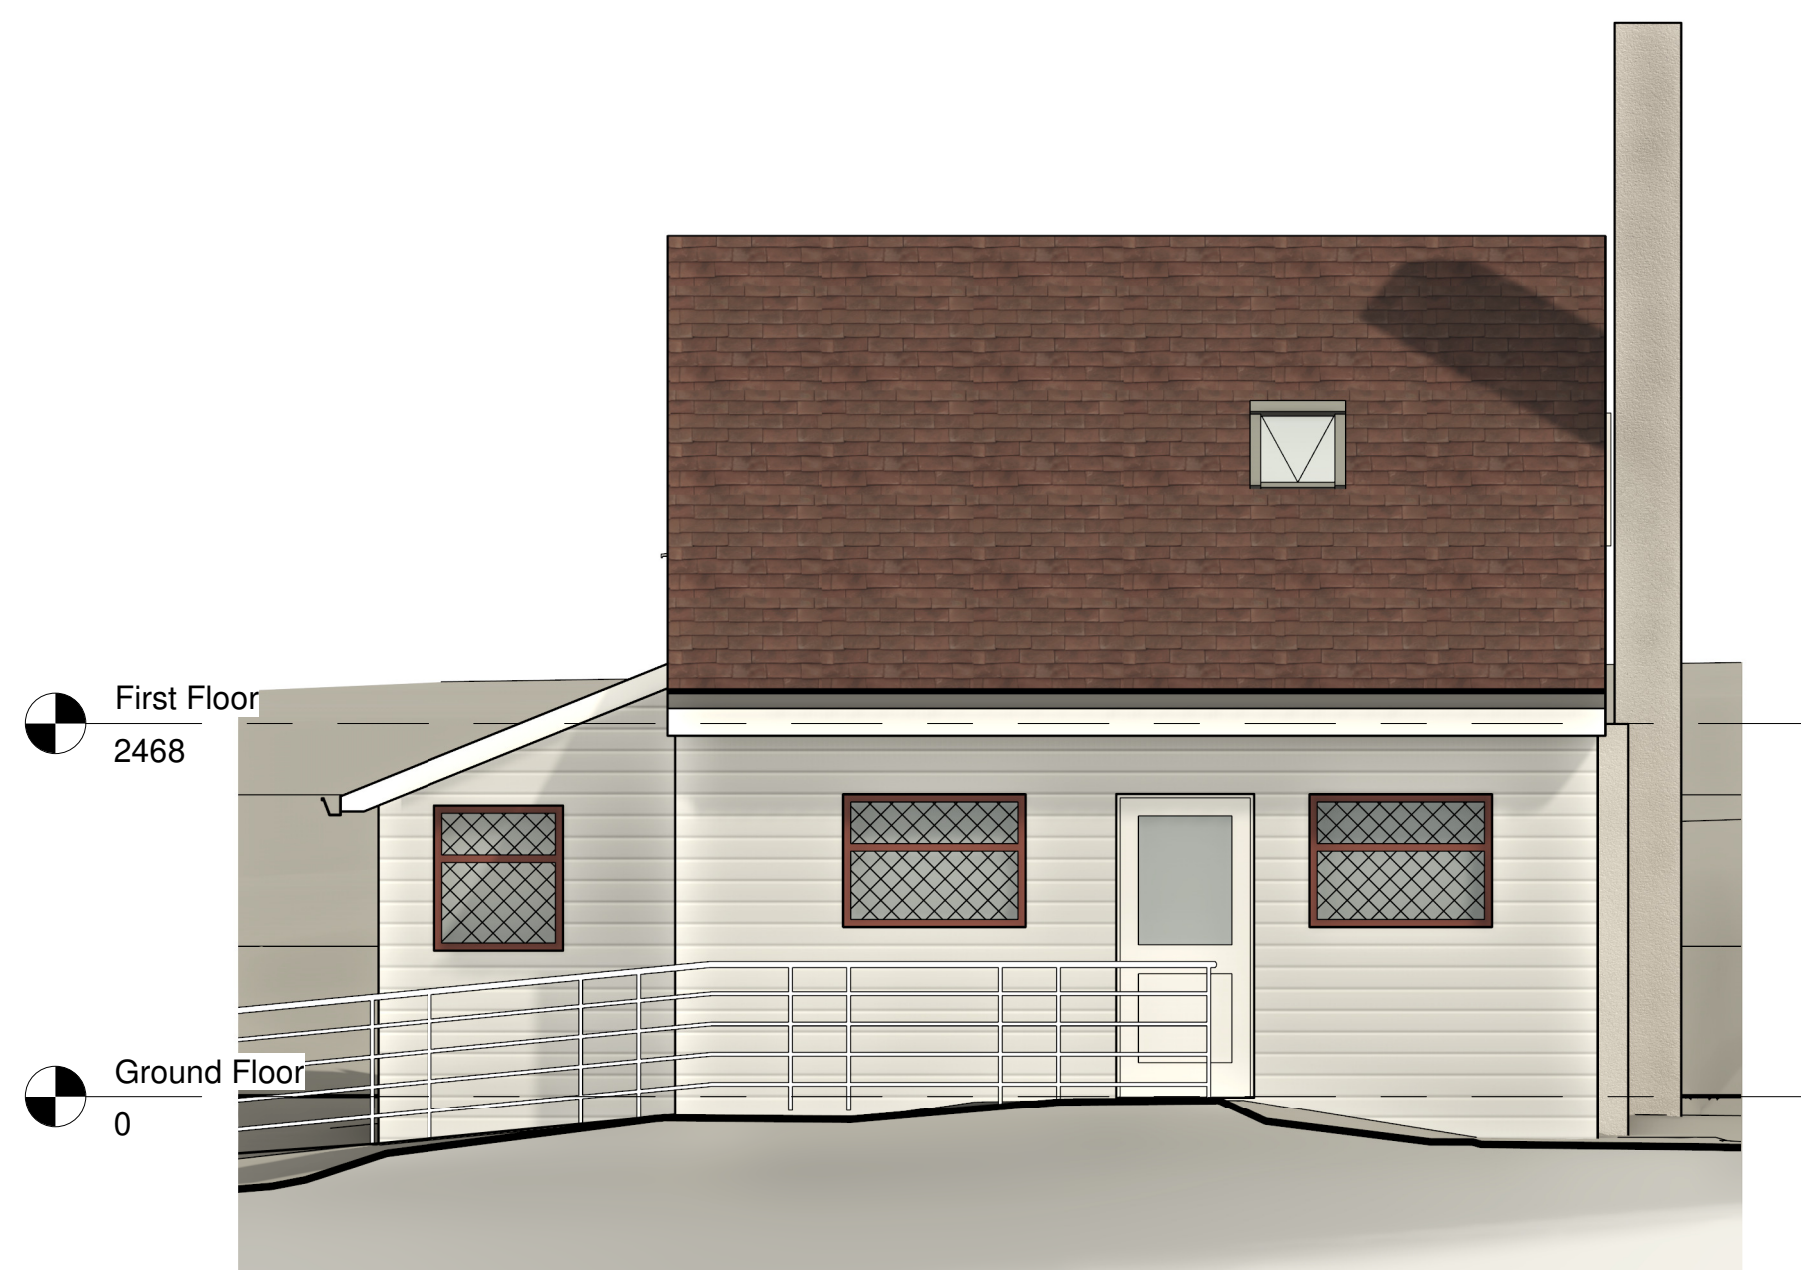

Rear Elevation
1 : 50

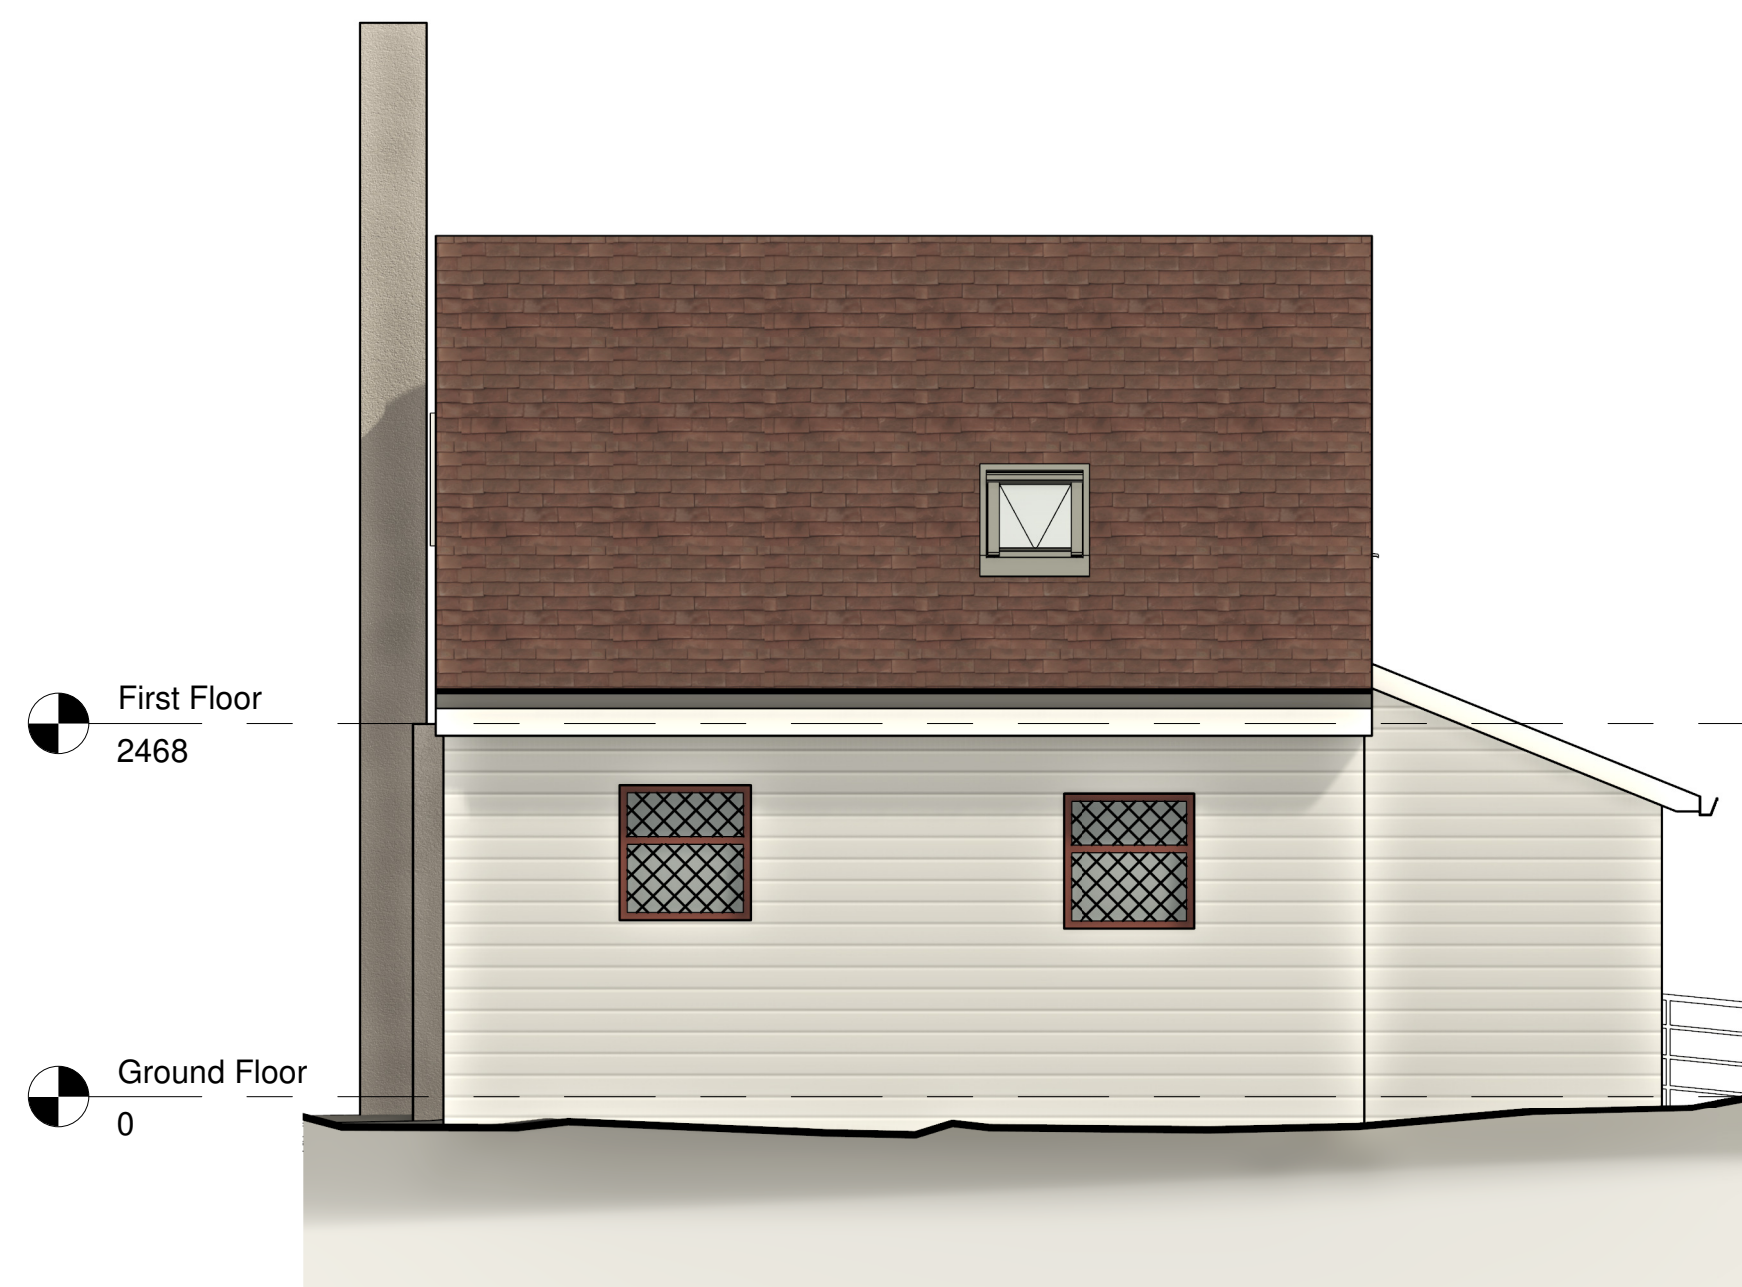


Front Elevation
1 : 50

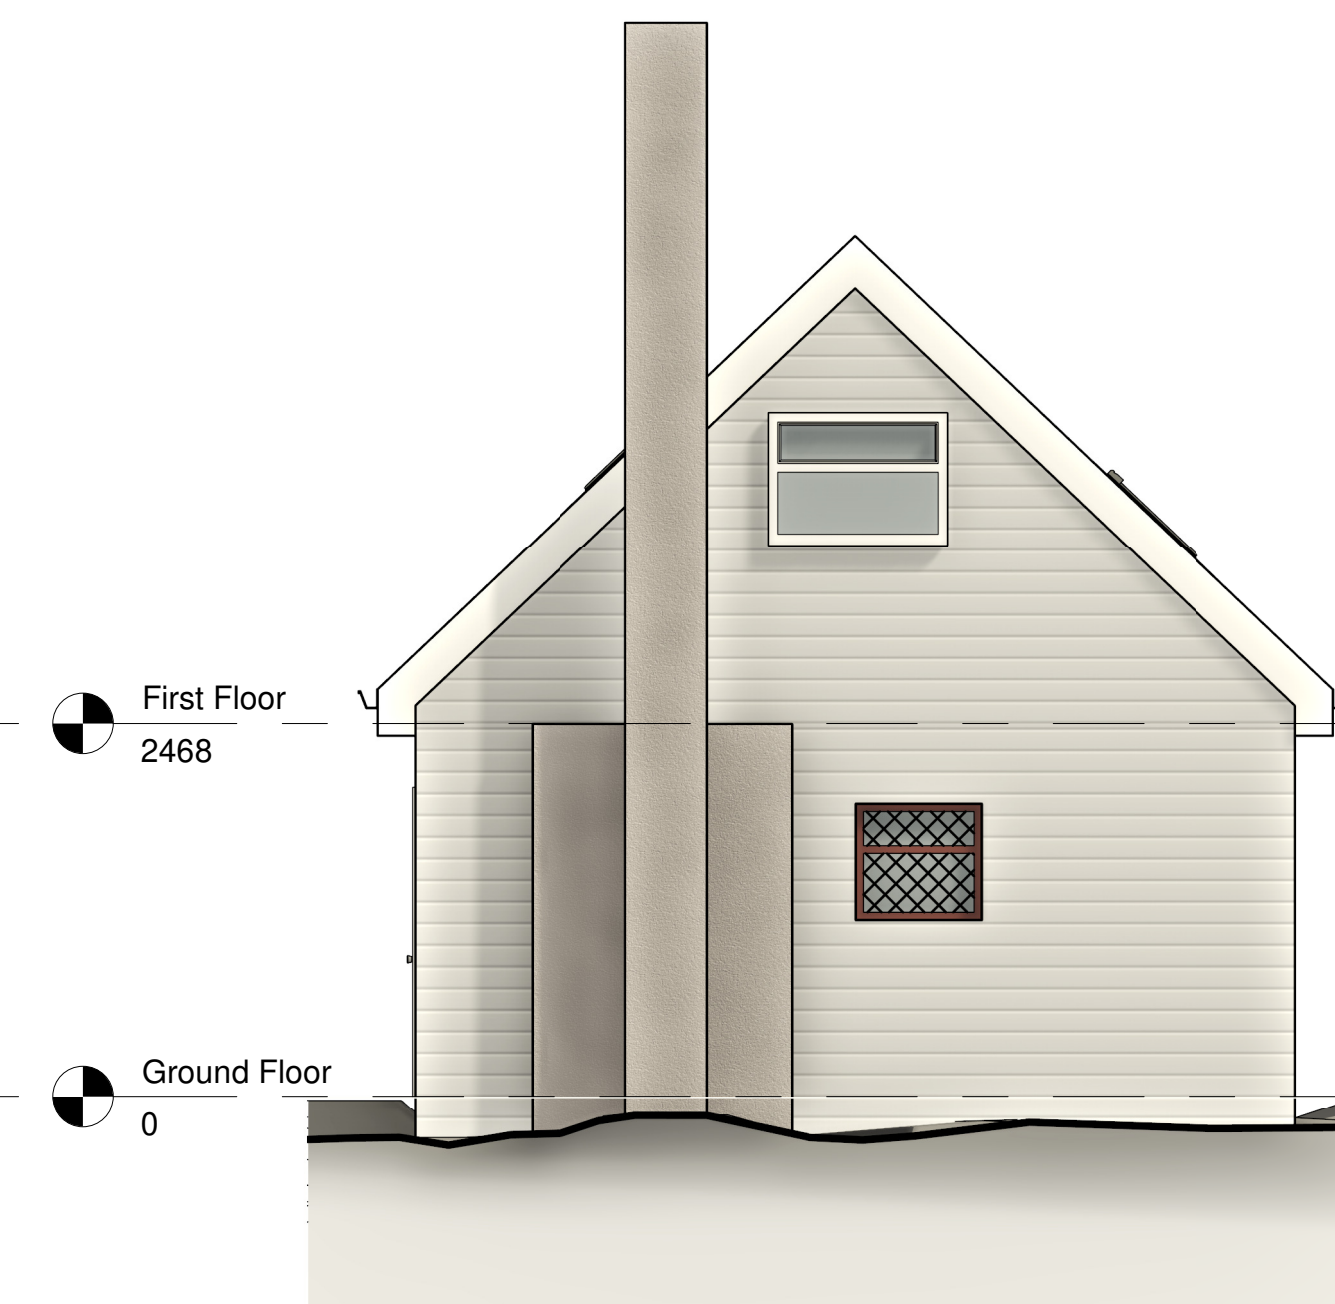

Left Elevation
1 : 50

This drawing is protected under copyright

 

Rev	Description	Date

PROJECT

The Oaks, Ridge Lane,
Meopham, DA13 0DP

TITLE

Existing Drawing

CLIENT

DRAWN BY
AK

CHECKED BY
AK

DATE
25/03/24

SCALE (@ A1)
1 : 50

PROJECT NUMBER
602

DRAWING NUMBER
PL004

REV