
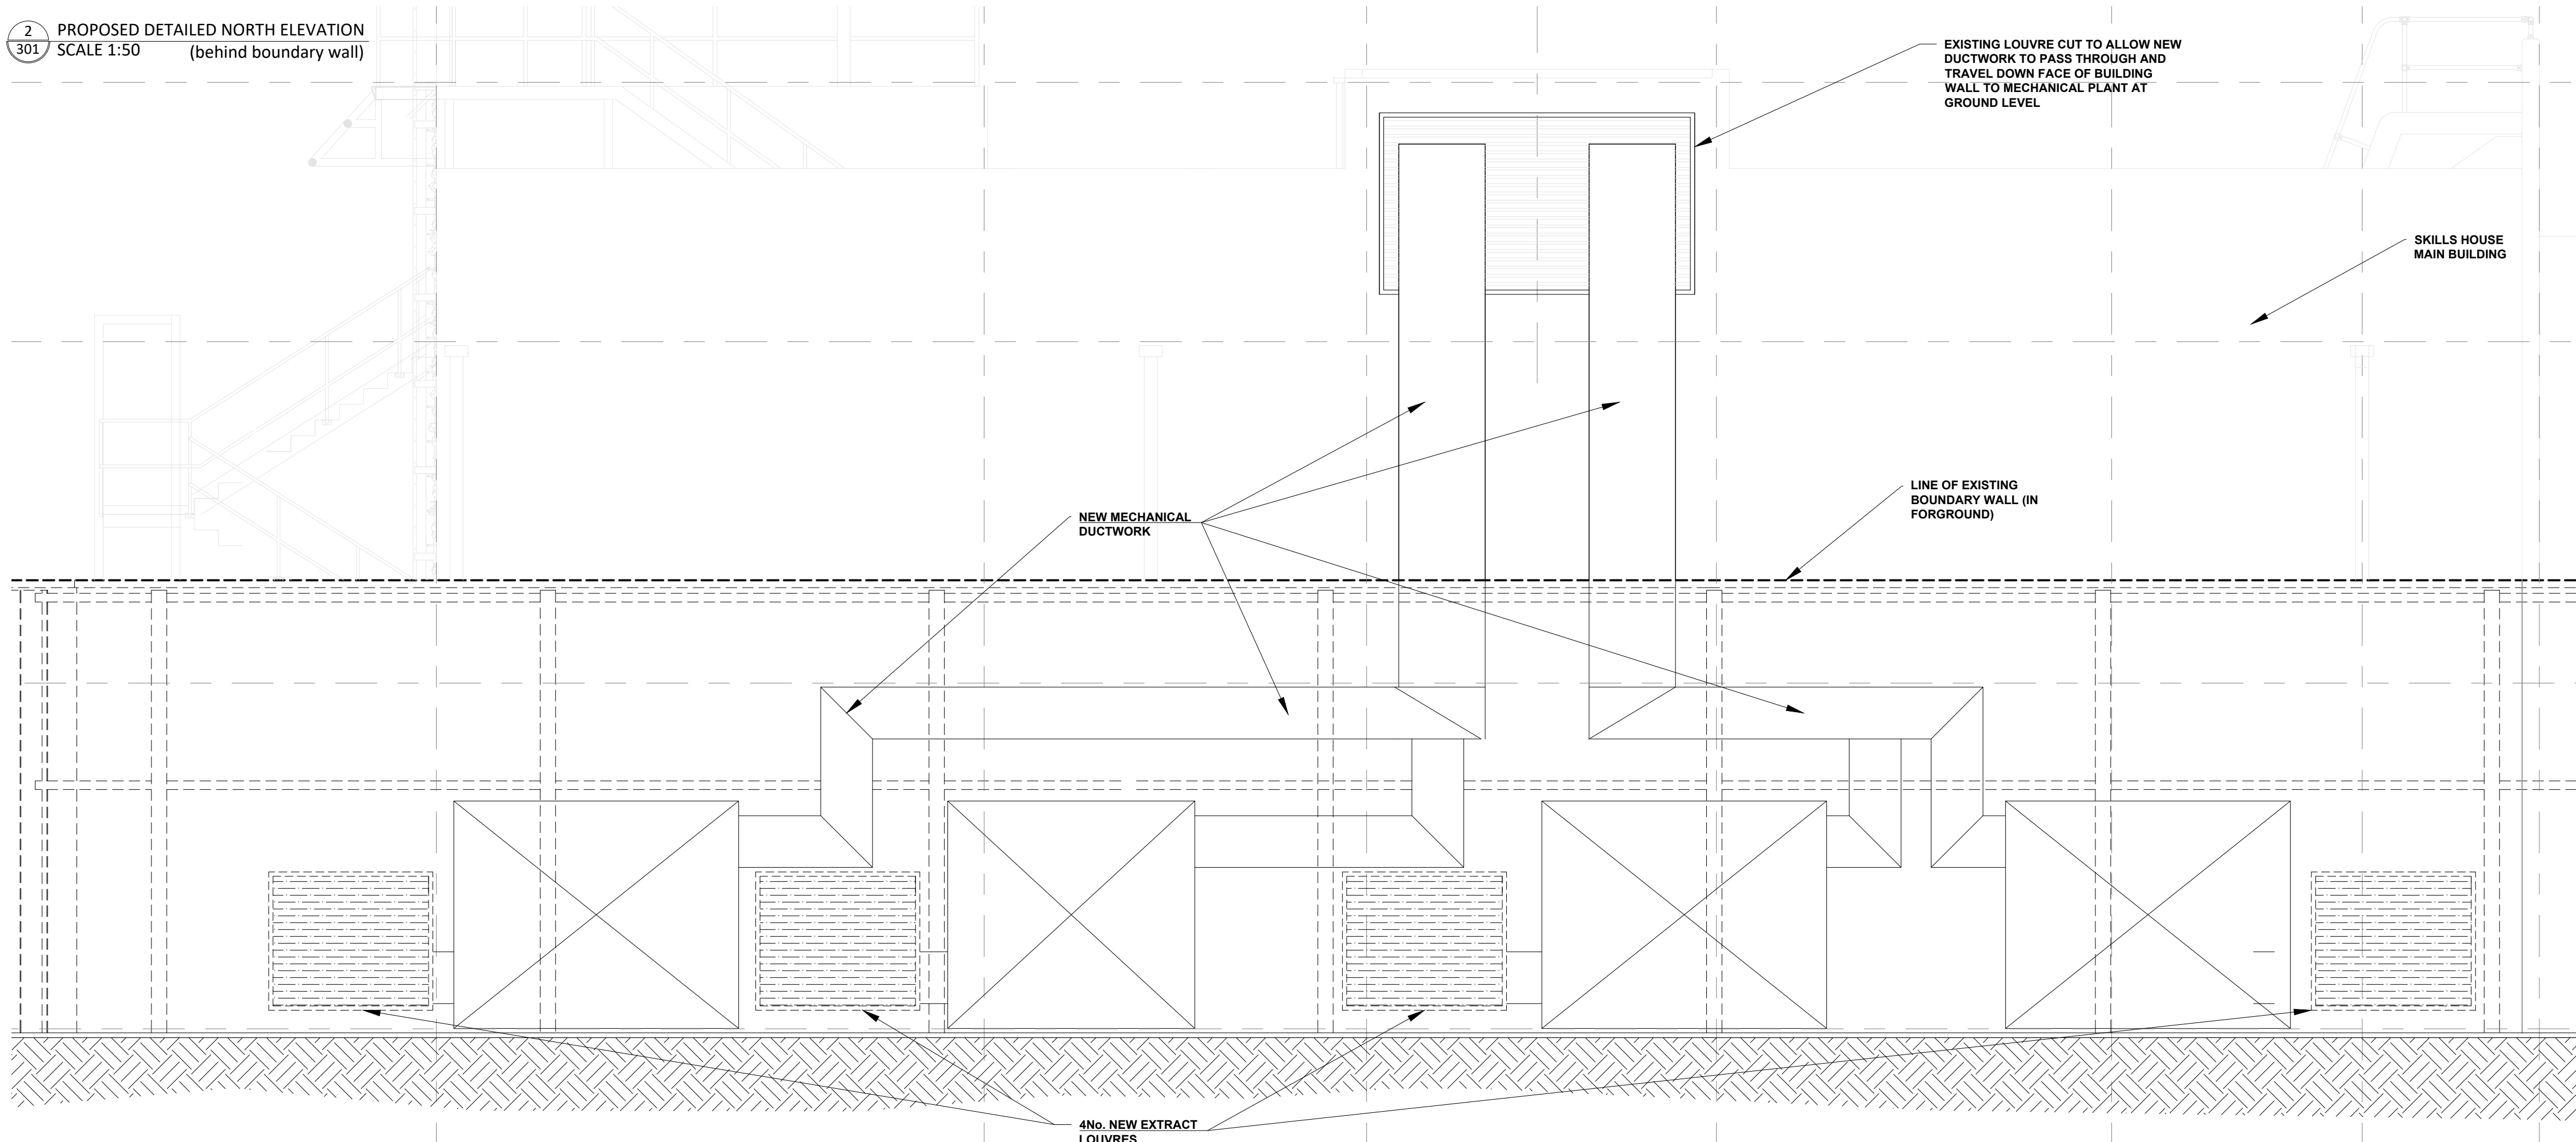


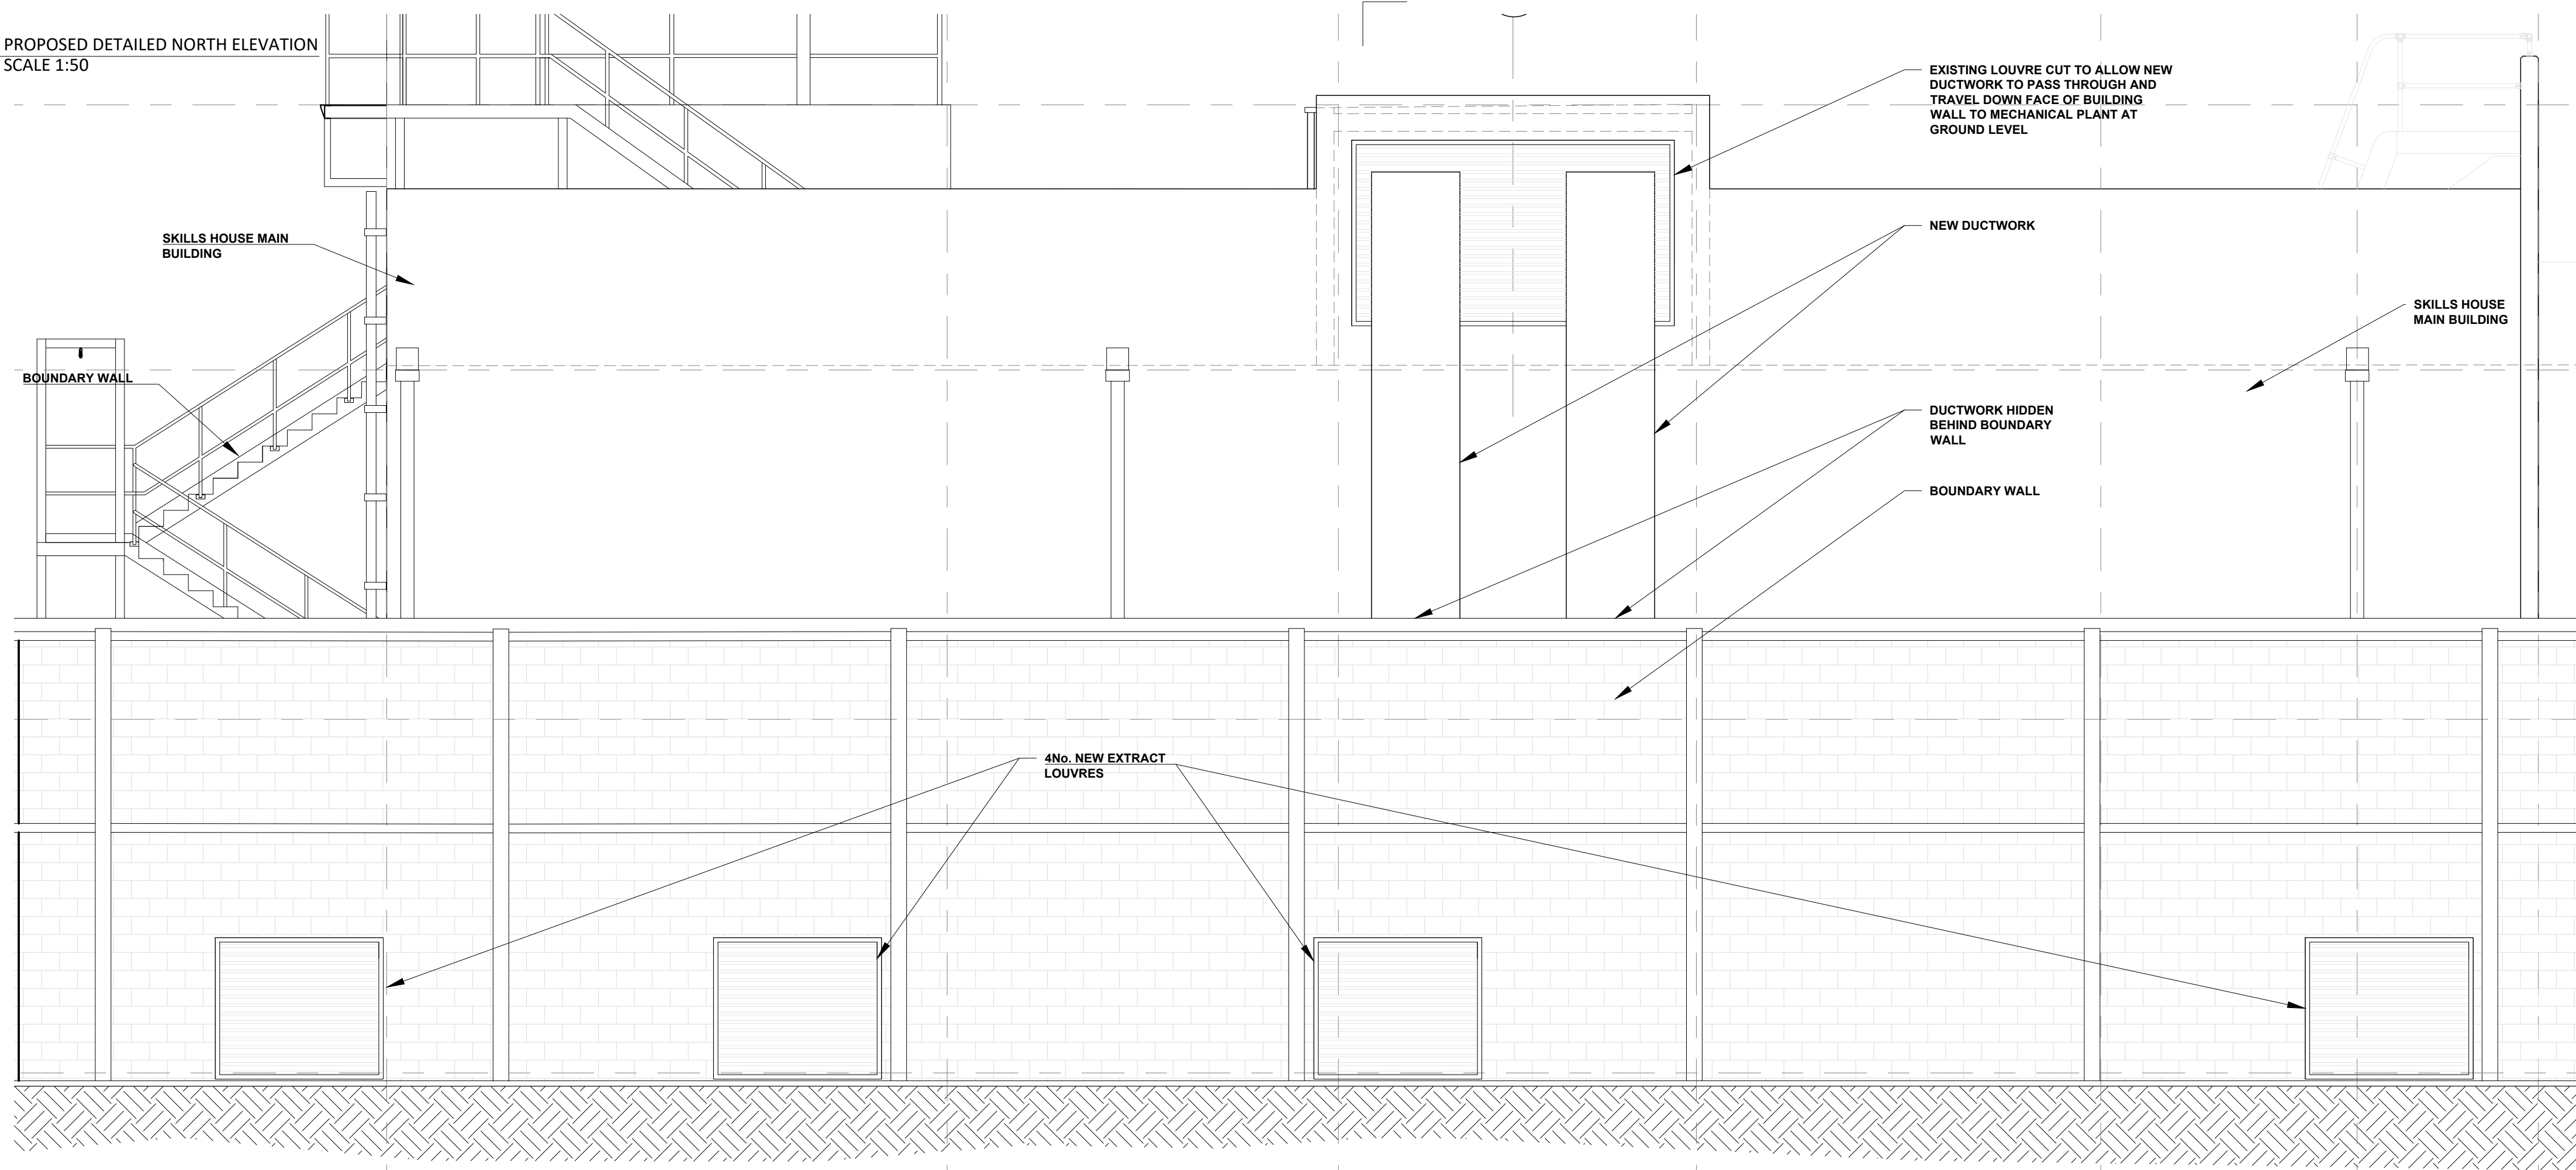

MECHANICAL PLANT, DUCTWORK AND LOUVRES

PROPOSED EXTRACTION SYSTEM TO INCLUDE THE

- NEW EXTRACT GRILLES TO BE BARE ALUMINIUM TO MATCH EXISTING AT HIGH LEVEL (COLOUR TO BE BARE ALUMINIUM)
- ALL EXTERNAL EXTRACT DUCTWORK FINISHED IN GALVANISED STEEL
- GROUND LEVEL PLANT TO BE PPC COATED TO CAMFIL SPEC025TEC - (COLOUR RAL:9010)

NOTE
DO NOT SCALE EXCEPT FOR PLANNING PURPOSES.



ALL DIMENSIONS TO BE CHECKED ON SITE PRIOR TO COMMENCEMENT OF WORK. ALL DIMENSIONS RELATING TO SUB-CONTRACTORS OR SUPPLIERS WORK MUST BE CHECKED AND AGREED BETWEEN THE GENERAL CONTRACTOR, THE SUB-CONTRACTORS (AND / OR SUPPLIERS). ALL DIMENSIONS ARE IN MILLIMETERS (MM). ALL WORKS OR MATERIALS INDICATED ARE TO BE TO LATEST BRITISH STANDARDS AND ARE TO BE CARRIED OUT IN ACCORDANCE WITH RELEVANT CODES OF PRACTICE OR REGISTERED TRADE ASSOCIATION RECOMMENDATIONS AND PUBLICATIONS.

THIS DRAWING TO BE READ IN CONJUNCTION WITH ALL RELEVANT DRAWINGS AND SPECIFICATIONS.


ANY DISCREPANCIES TO BE BROUGHT TO THE ATTENTION OF BAGBUS GROUP LTD.

© THIS DRAWING IS THE COPYRIGHT OF BAGBUS GROUP LTD.


APPR	DATE	STATUS
------	------	--------

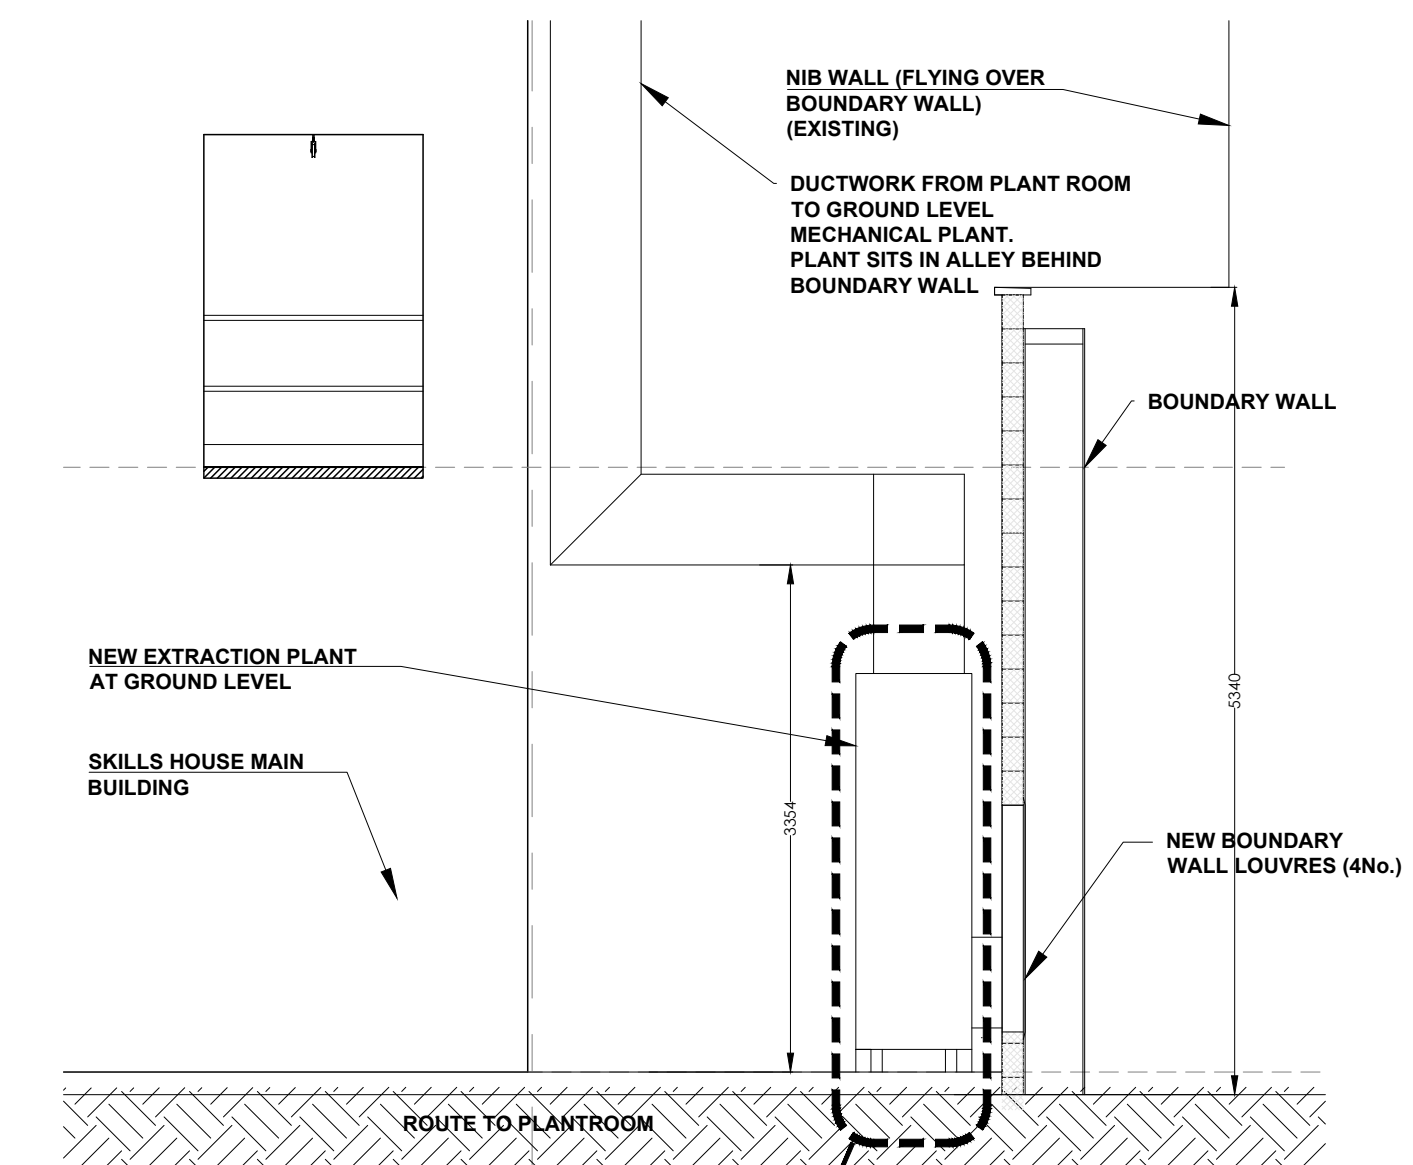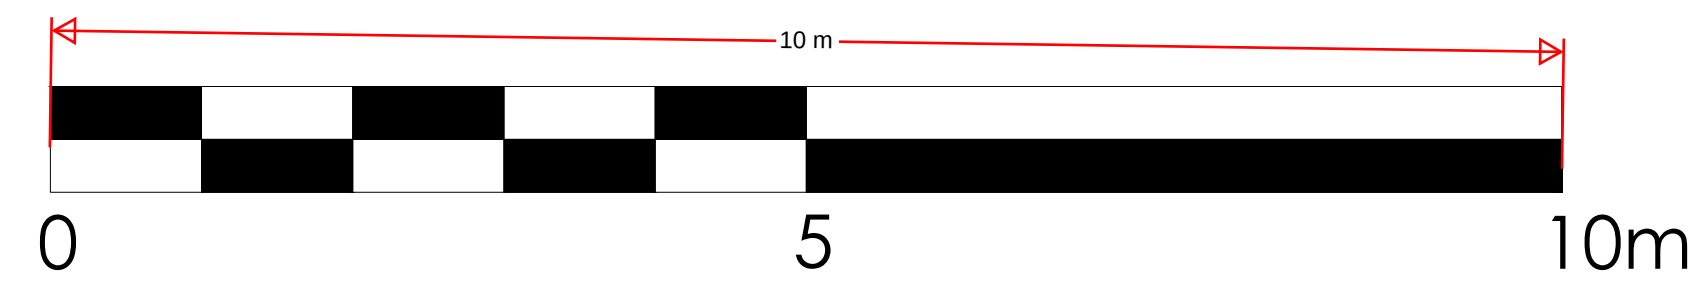

3 PROPOSED DETAILED WEST ELEVATION
301 SCALE 1:50

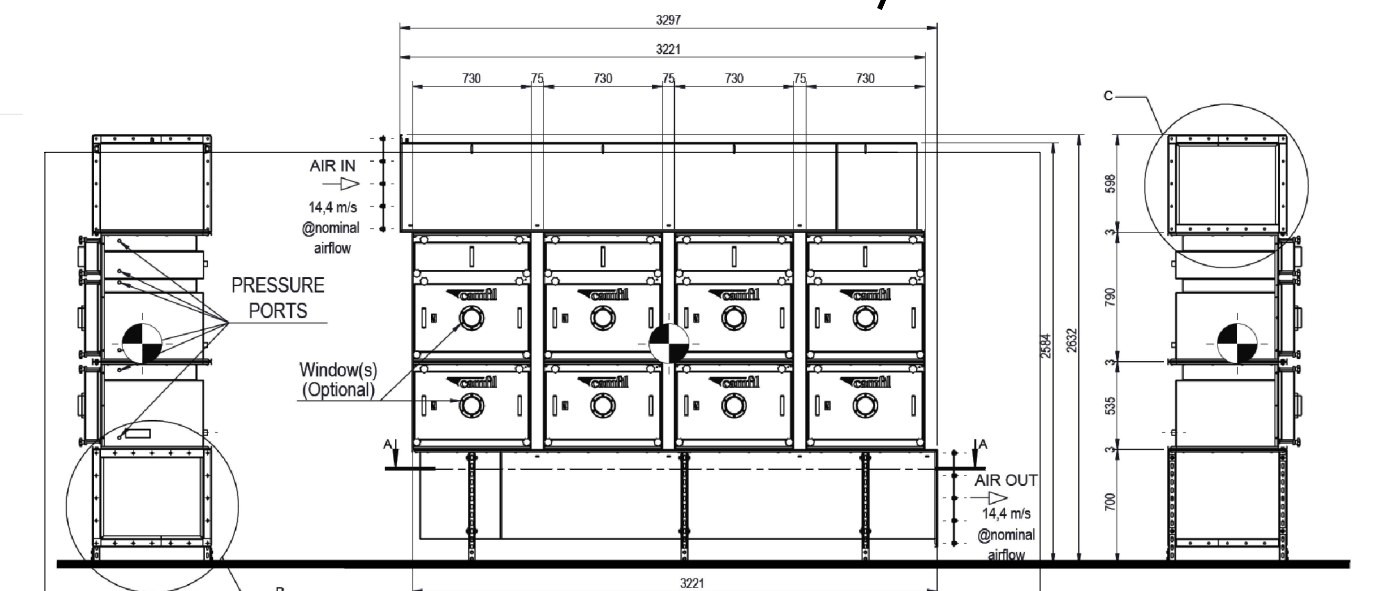

4 PROPOSED GROUND LEVEL EXTRACTION PLANT
301 SCALE - N.T.S (4No. within proposal)

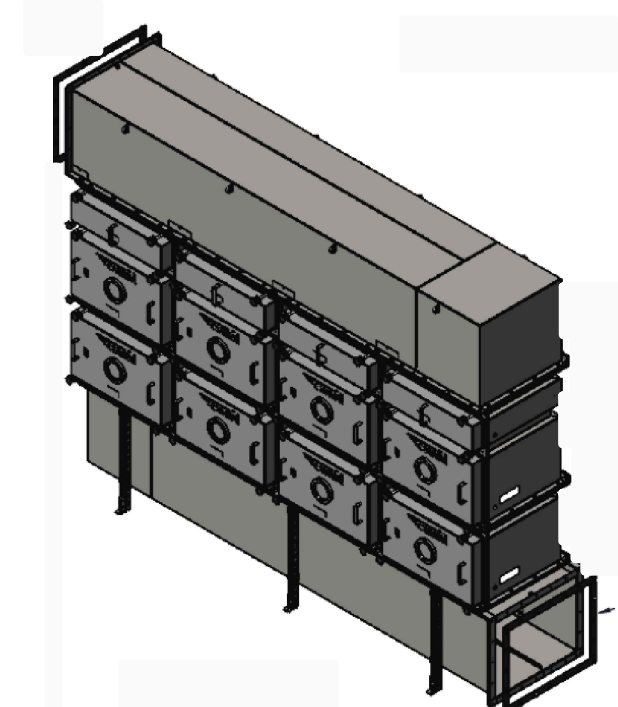

5 3D VIEW GROUND LEVEL EXTRACTION PLANT
301 SCALE - N.T.S. (4No. within proposal)

P1	13/03/24	PLANNING ISSUE	SO																
REV	DATE	AMENDMENT	BY																
																			
																			
Construction Consultancy																			
2/3 NORTH MEWS, LONDON, WC1N 2JP TEL: 020 7831 1283 FAX: 020 7242 9512 e-mail: enquiries@baqus.co.uk www.baqus.co.uk																			
<table border="1"> <tr> <td>PROJECT</td> <td colspan="3"> SKILLS HOUSE METROPOLITAN POLICE TRAINING CENTRE GRAVESEND </td> </tr> </table>				PROJECT	SKILLS HOUSE METROPOLITAN POLICE TRAINING CENTRE GRAVESEND														
PROJECT	SKILLS HOUSE METROPOLITAN POLICE TRAINING CENTRE GRAVESEND																		
<table border="1"> <tr> <td>DRAWING</td> <td colspan="3"> NORTH & EAST PROPOSED DETAILED ELEVATIONS </td> </tr> </table>				DRAWING	NORTH & EAST PROPOSED DETAILED ELEVATIONS														
DRAWING	NORTH & EAST PROPOSED DETAILED ELEVATIONS																		
<table border="1"> <tr> <td>Date</td> <td>04/03/2024</td> <td>Drawn By</td> <td>SO</td> </tr> <tr> <td>Scale</td> <td>1/ARIES</td> <td>Iss. App. By</td> <td>AC</td> </tr> <tr> <td>Drawing No</td> <td colspan="3">7006/E/301/P1</td> </tr> <tr> <td></td> <td></td> <td>File Location</td> <td>007006/H/240304</td> </tr> </table>				Date	04/03/2024	Drawn By	SO	Scale	1/ARIES	Iss. App. By	AC	Drawing No	7006/E/301/P1					File Location	007006/H/240304
Date	04/03/2024	Drawn By	SO																
Scale	1/ARIES	Iss. App. By	AC																
Drawing No	7006/E/301/P1																		
		File Location	007006/H/240304																