
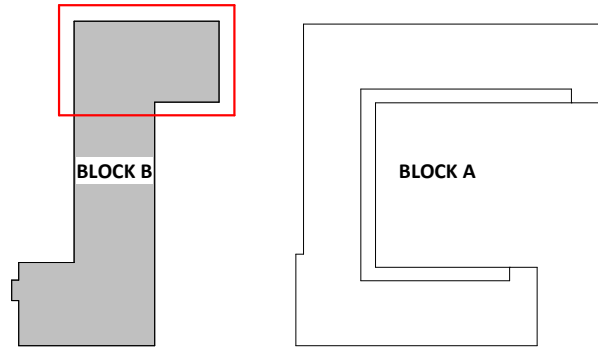


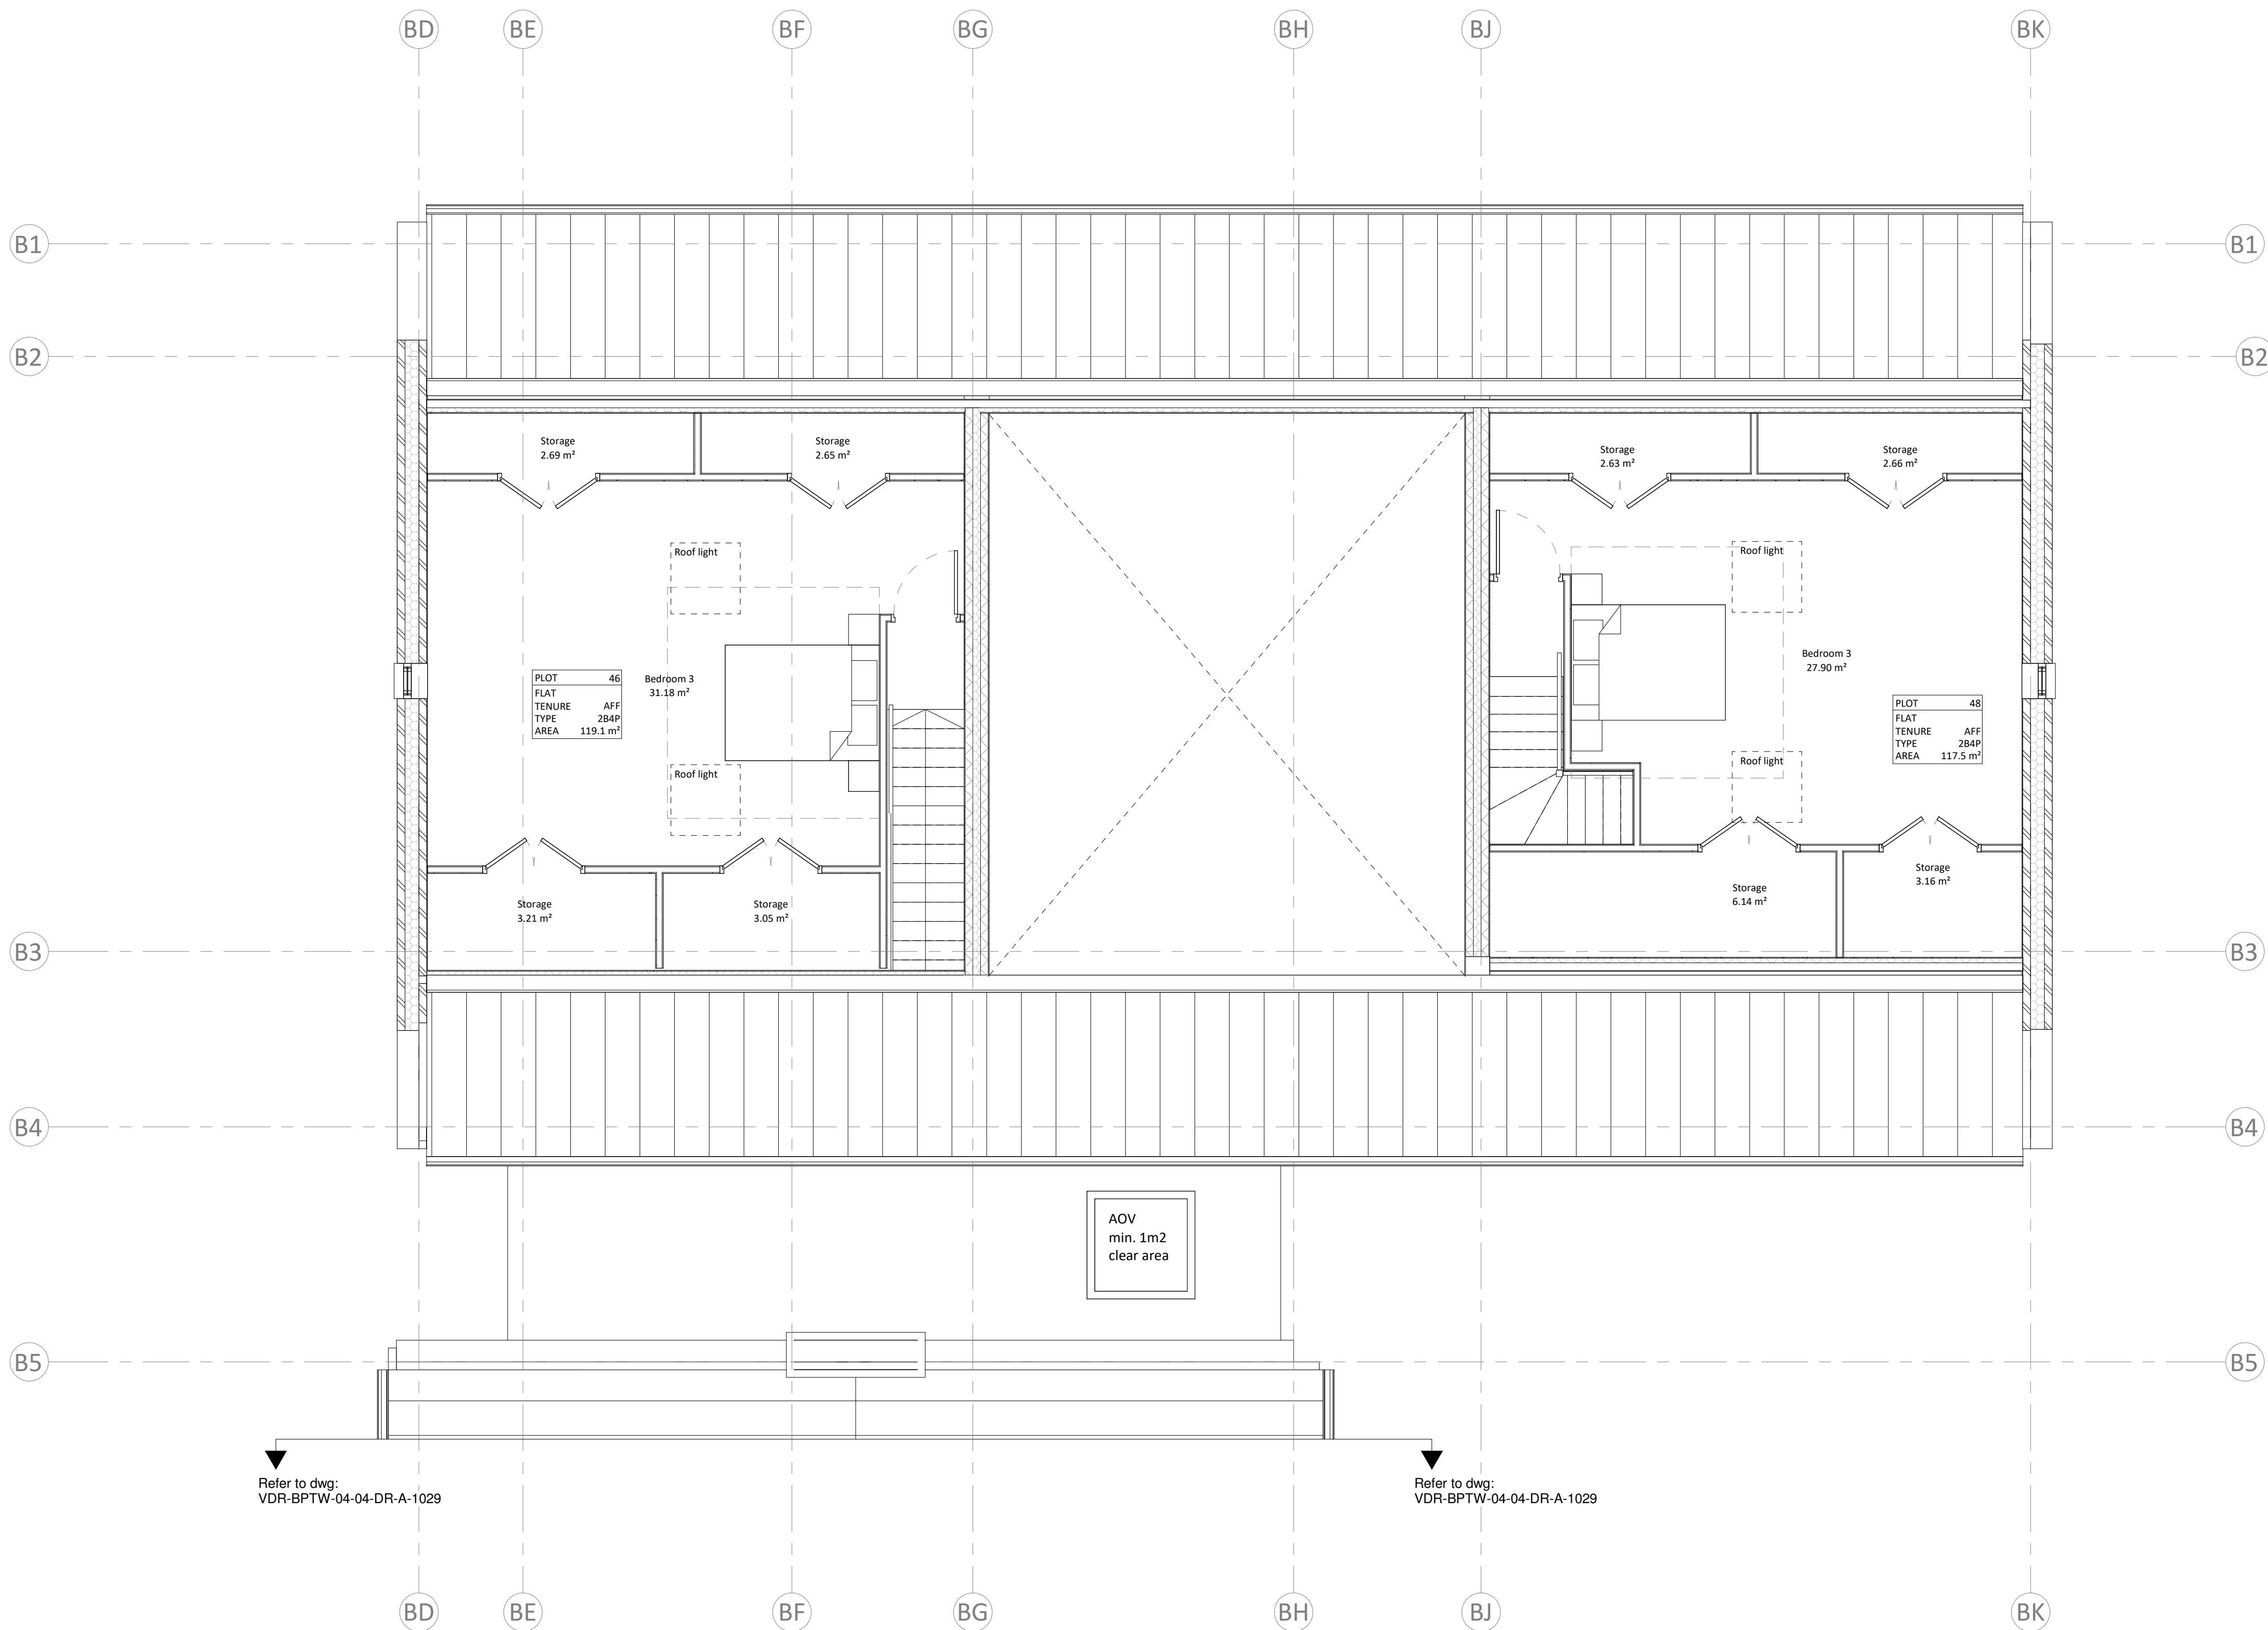

Key	
	Brickwork
	Blockwork
	Zinc cladding
	Cavity Closer
	Gully
	Future Floor Gully
	Soil Vent Pipe
	Stub Stack
	Rainwater Pipe
	MEV
	Movement Joint
	Steel beam (for level above) Refer to S.E drawings
	Wall Tag - refer to 3000 and 3200 Series for Wall details

TO BE READ IN CONJUNCTION WITH DRAWINGS SPECIFIED ON THE DRAWING REFERENCES SCHEDULE

TO BE READ IN CONJUNCTION WITH WALLER GRAY STRUCTURAL DRAWINGS

TO BE READ IN CONJUNCTION WITH M&E CONSULTANTS DRAWINGS

TO BE READ IN CONJUNCTION WITH LANDSCAPE ARCHITECT DRAWINGS


ALL DRAWINGS TO BE READ IN CONJUNCTION WITH FIRE REPORT

ALL DIMENSIONS IN MILLIMETERS

ALL DIMENSIONS TO STRUCTURE

NOTES

FFL - Finished Flor Level
FSL - Finished Screed Level
SSL - Structural Slab Level
DR - Dry Riser

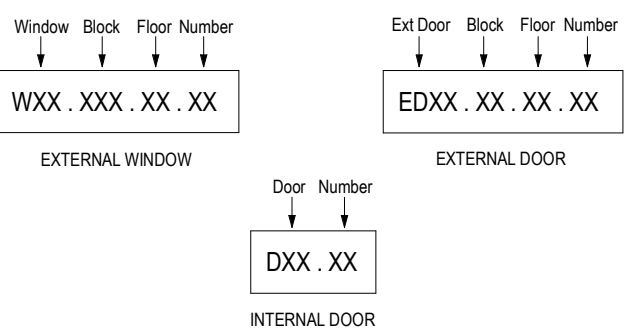

Notes:

Do not scale. All dimensions are in millimetres unless otherwise stated. This drawing should be read in conjunction with all relevant project information and contract documentation. All dimensions to be checked prior to fabrication and or commencement of works. All works to comply with all relevant legal standards, building regulations and warranty provider requirements. Report any discrepancies, if in doubt ask.

Revisions:	Rev	Status	Date	Description	Dwn	Chkd
PO1	S3		14.04.23	Proposed loft conversion to Bedroom	TL	
CO1	A5		26.04.23	Issued for NMA submission	TL	

Client Name:	Westridge						
Project Name:	Valley Drive						
Drawing Name:	Proposed Block B - Second Floor Plan						
Drawing Number:	VDR-BPTW-04-02-DR-A-1050	Rev:	CO1	Status:	A5		
Project No:	19-251	RIBA Stage:	5	Drawn By:	TL	Scale:	1:50 @ A1
PLANNING ISSUE							
40 Norman Road, Greenwich, London SE10 9GX t 020 8293 5175 bptw.co.uk							

