


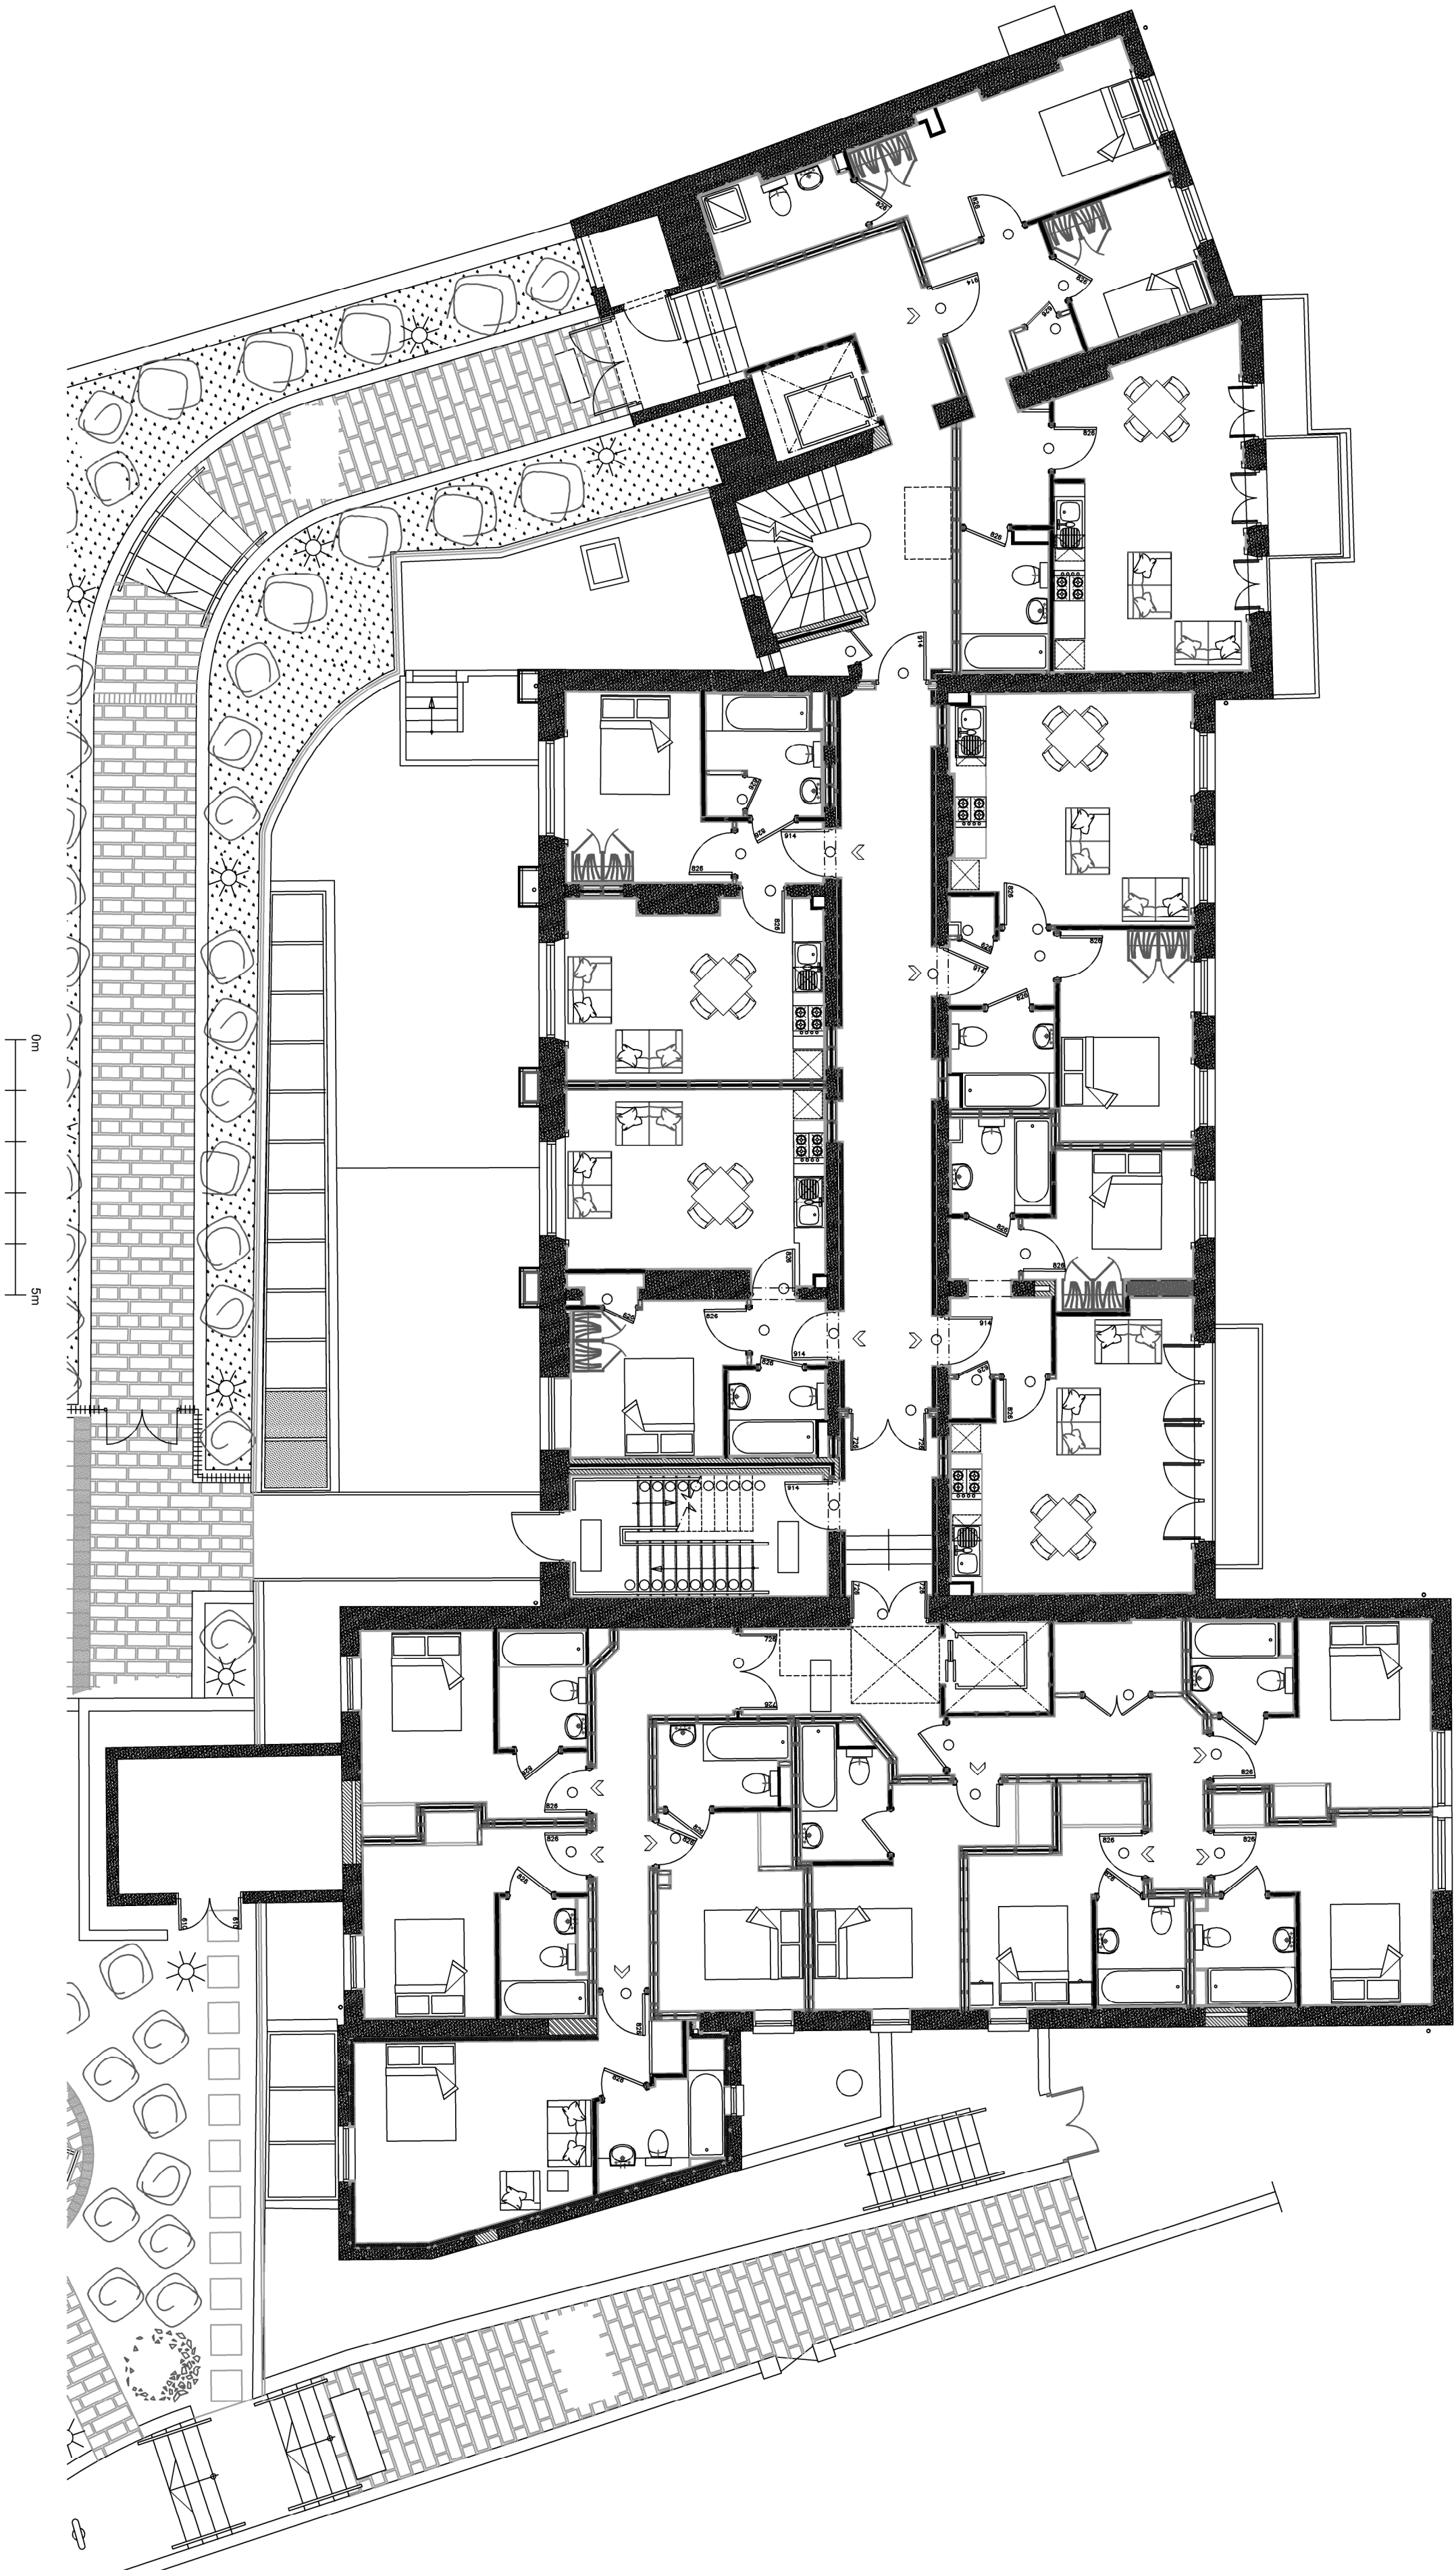

3 The Old Schoolhouse, Church St, Llanelli, CT13 0GU
Tel: 01865 872200 Email: cad@cad.co.uk

CLIENT
The Royal Clarendon Hotel
Royal Pier Road
Gravesend
Kent

PROJECT
Age-UK

DRAWING
First Floor Plan
EXISTING

SCALE	DRAWN BY	DATE
1:100@A2	MMV	26.04.23
DRAWING NO.	REV	

230426-E-002