




01 PROPOSED GROUND FLOOR PLAN
1:100 @ A1

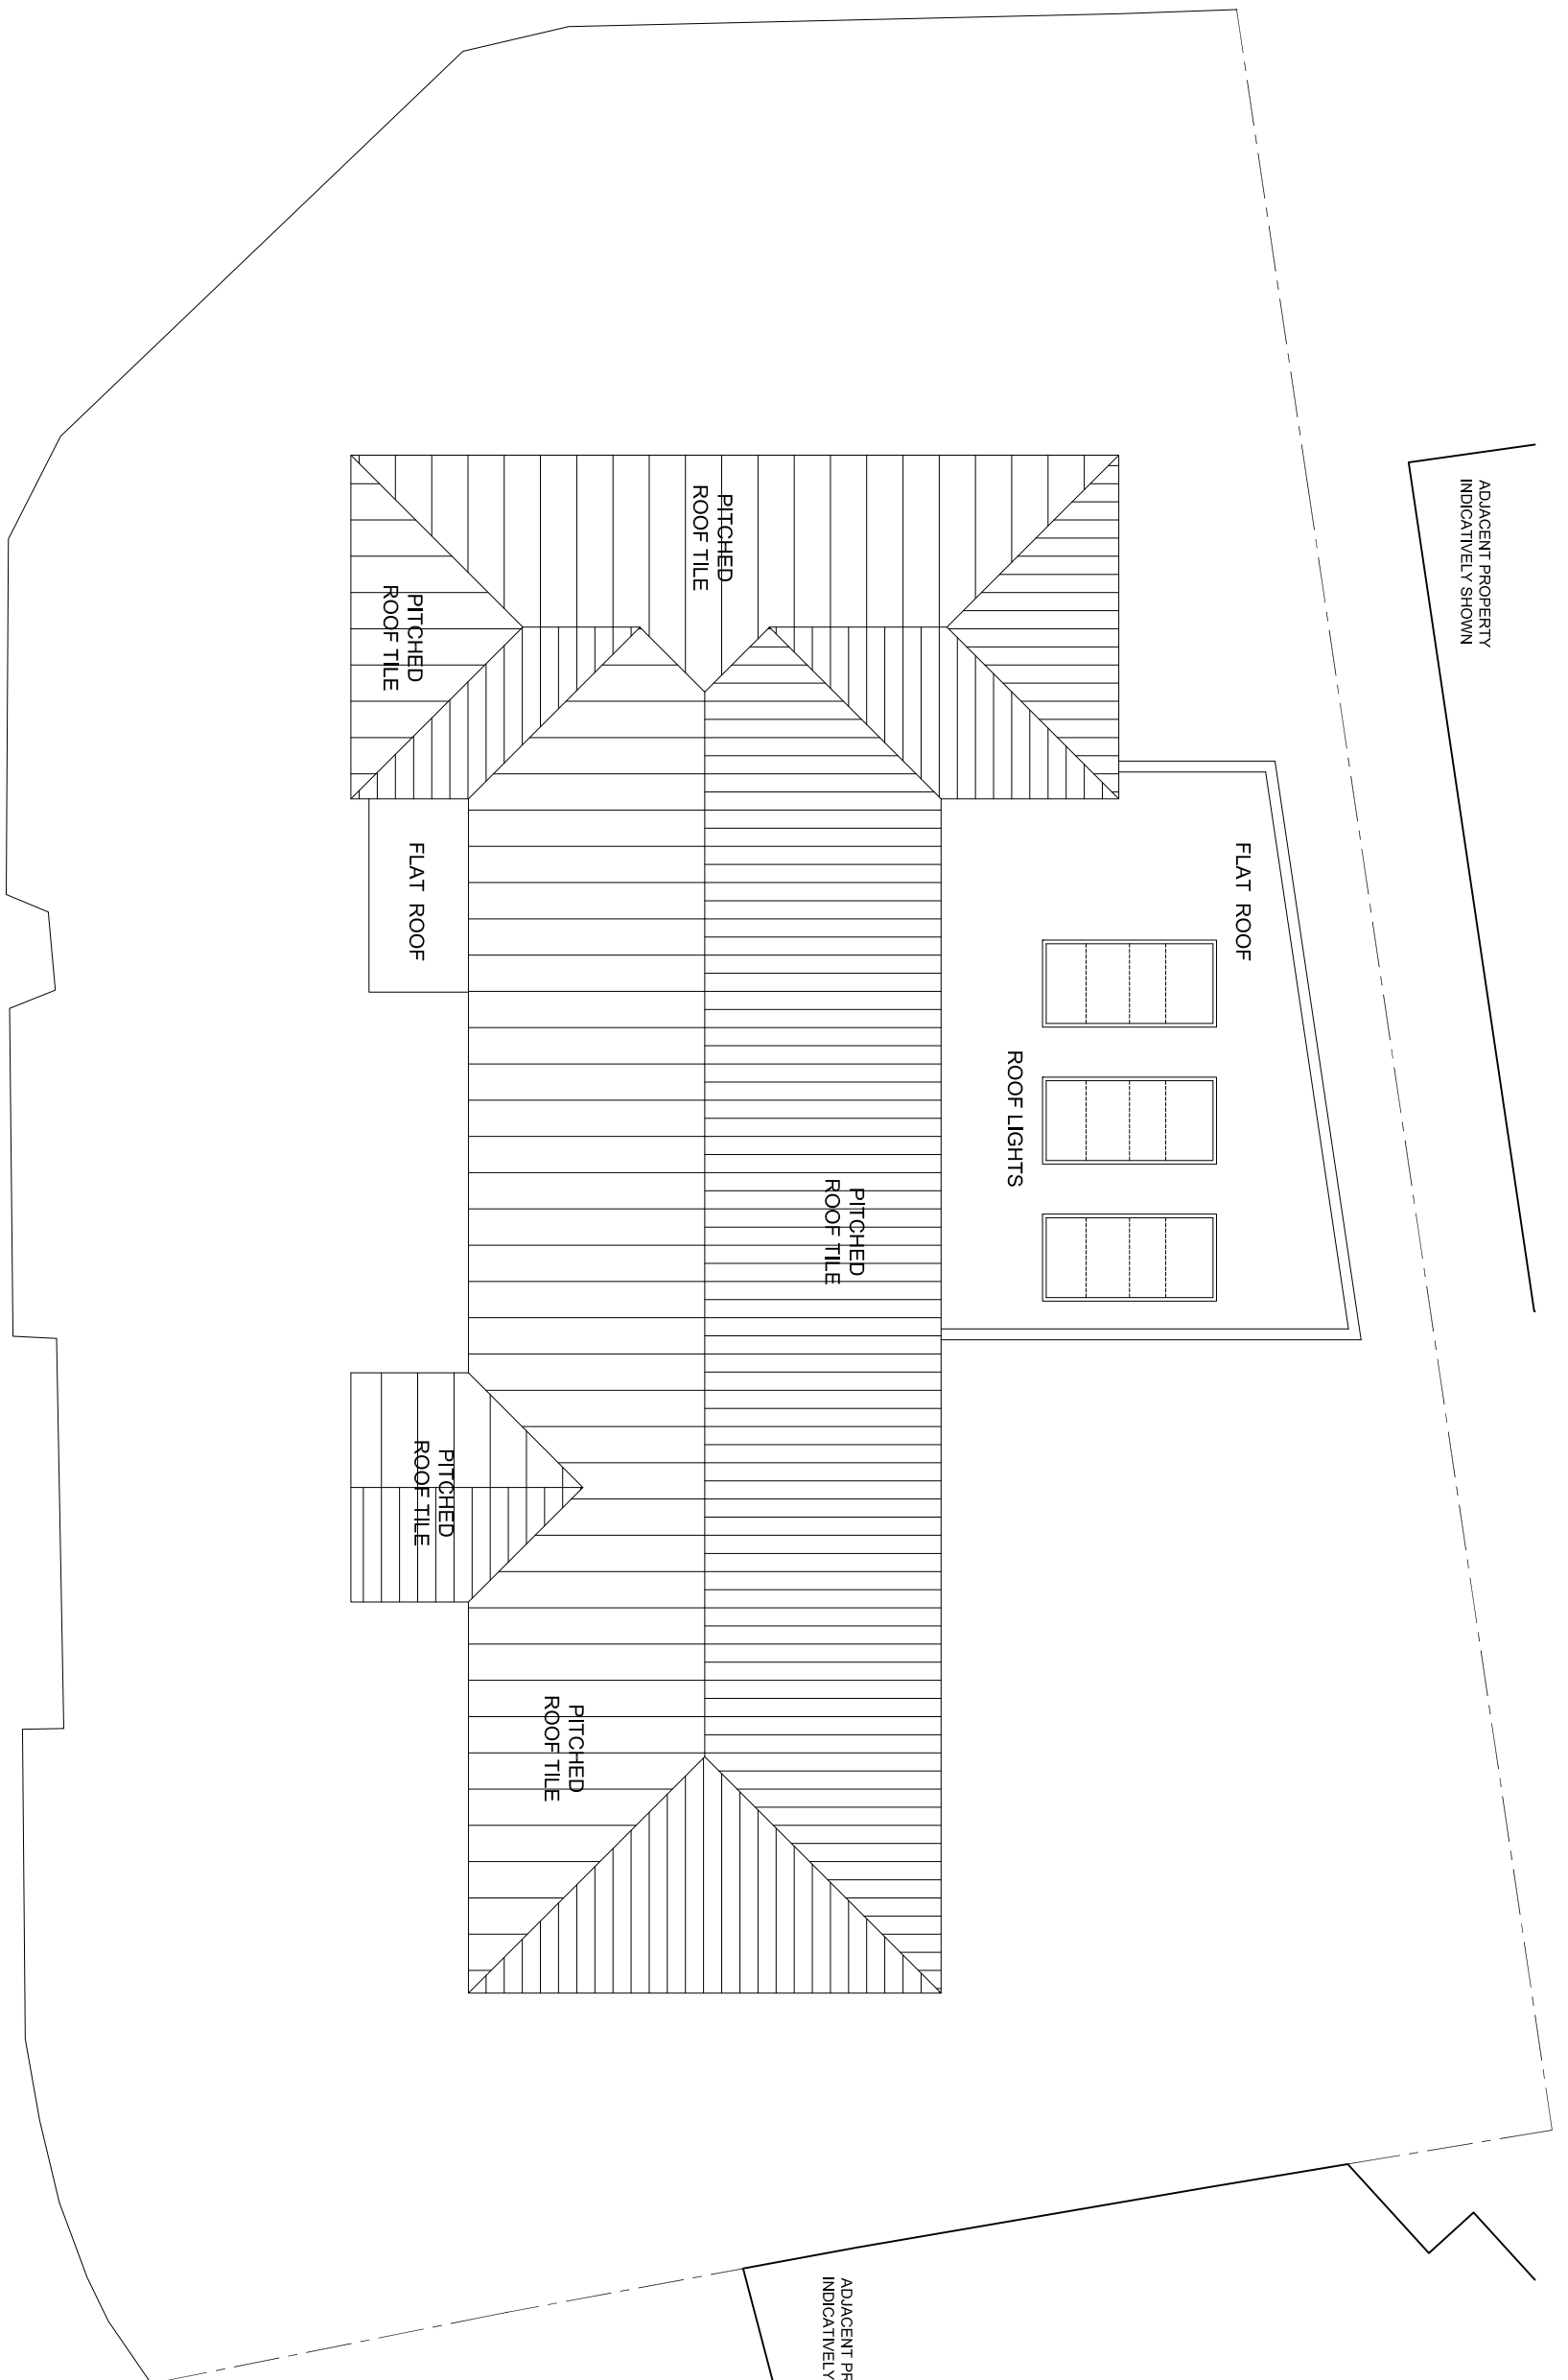


02 PROPOSED ROOF PLAN
1:100 @ A1

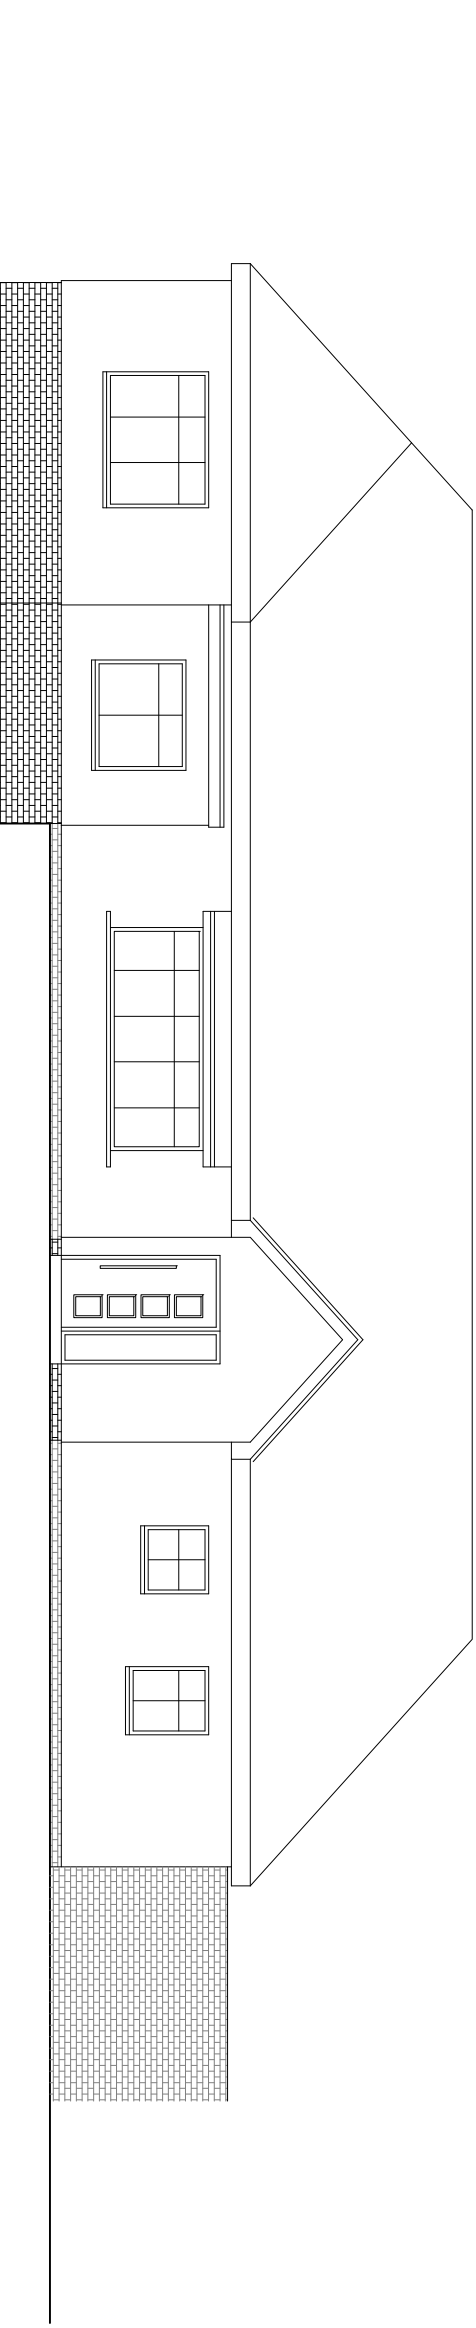


03 PROPOSED FRONT ELEVATION (THE RISE)
1:100 @ A1

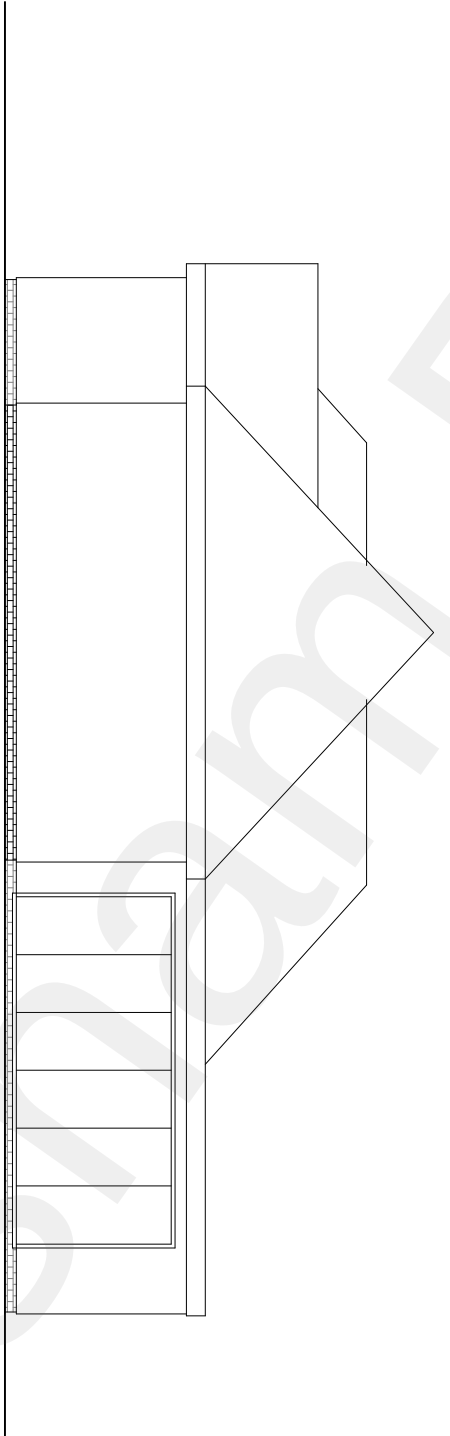

04 PROPOSED SIDE ELEVATION
1:100 @ A1

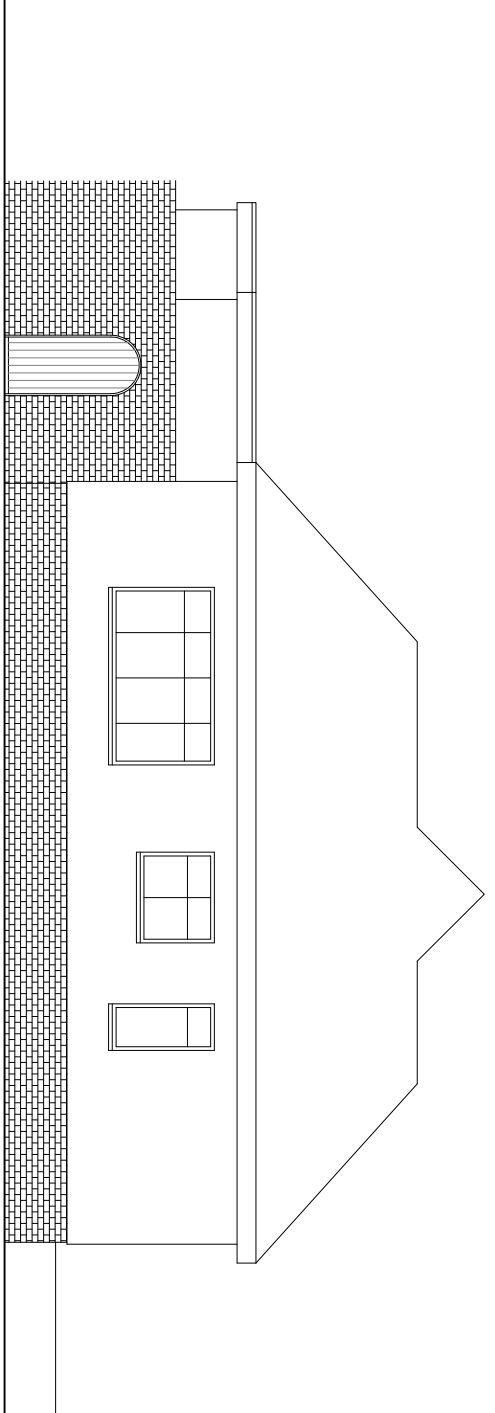

05 PROPOSED SIDE ELEVATION (THE DRIVE)
1:100 @ A1

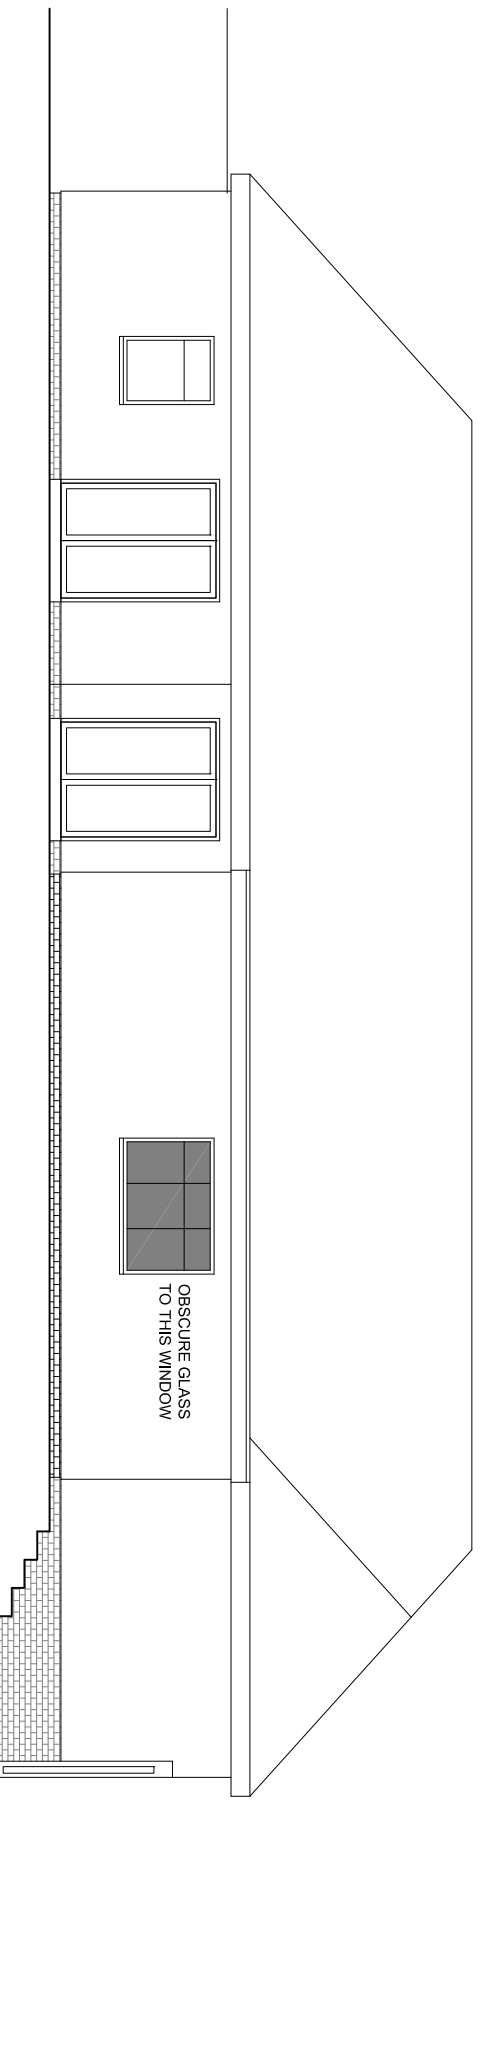

06 PROPOSED REAR ELEVATION
1:100 @ A1



James Carney Architects Ltd

The Studio, 116 New Road,
South Darenth, Kent DA4 9AR
01474 579381

www.carneyarchitects.co.uk

Revisions

No.	Date	Description
P1	06.12.21	Window amended, Driveway amended

Drawing Status
FULL PLANNING APPLICATION
15 OCTOBER 2021

Client/Project
Mr & Mrs Ellis
38 The Rise
Gravesend
Kent DA12 4BX

Drawing Title
PROPOSED PLANS & ELEVATIONS

Drawing No.

A103/P

Scale	1:100@A1
Revision	P1
Project No.	21017
Date	15/10/2021