




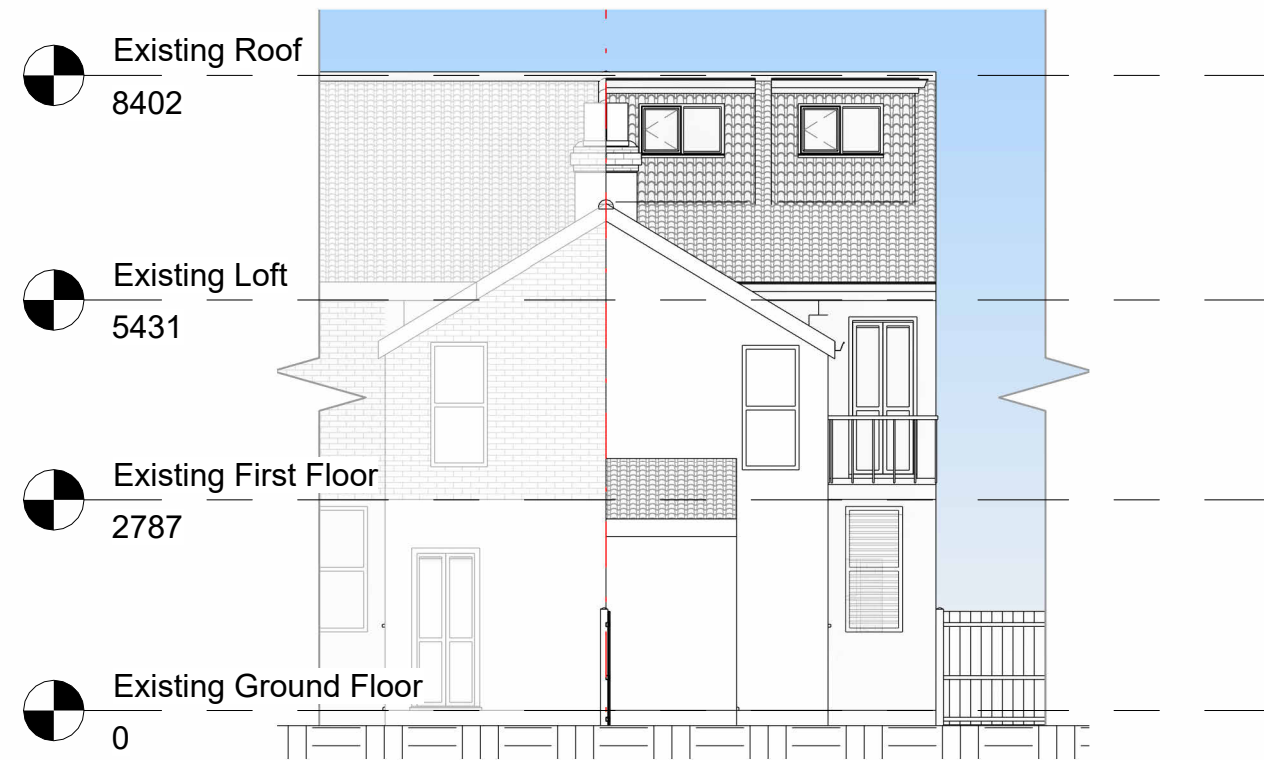

1 Existing Rear Elevation
1 : 100

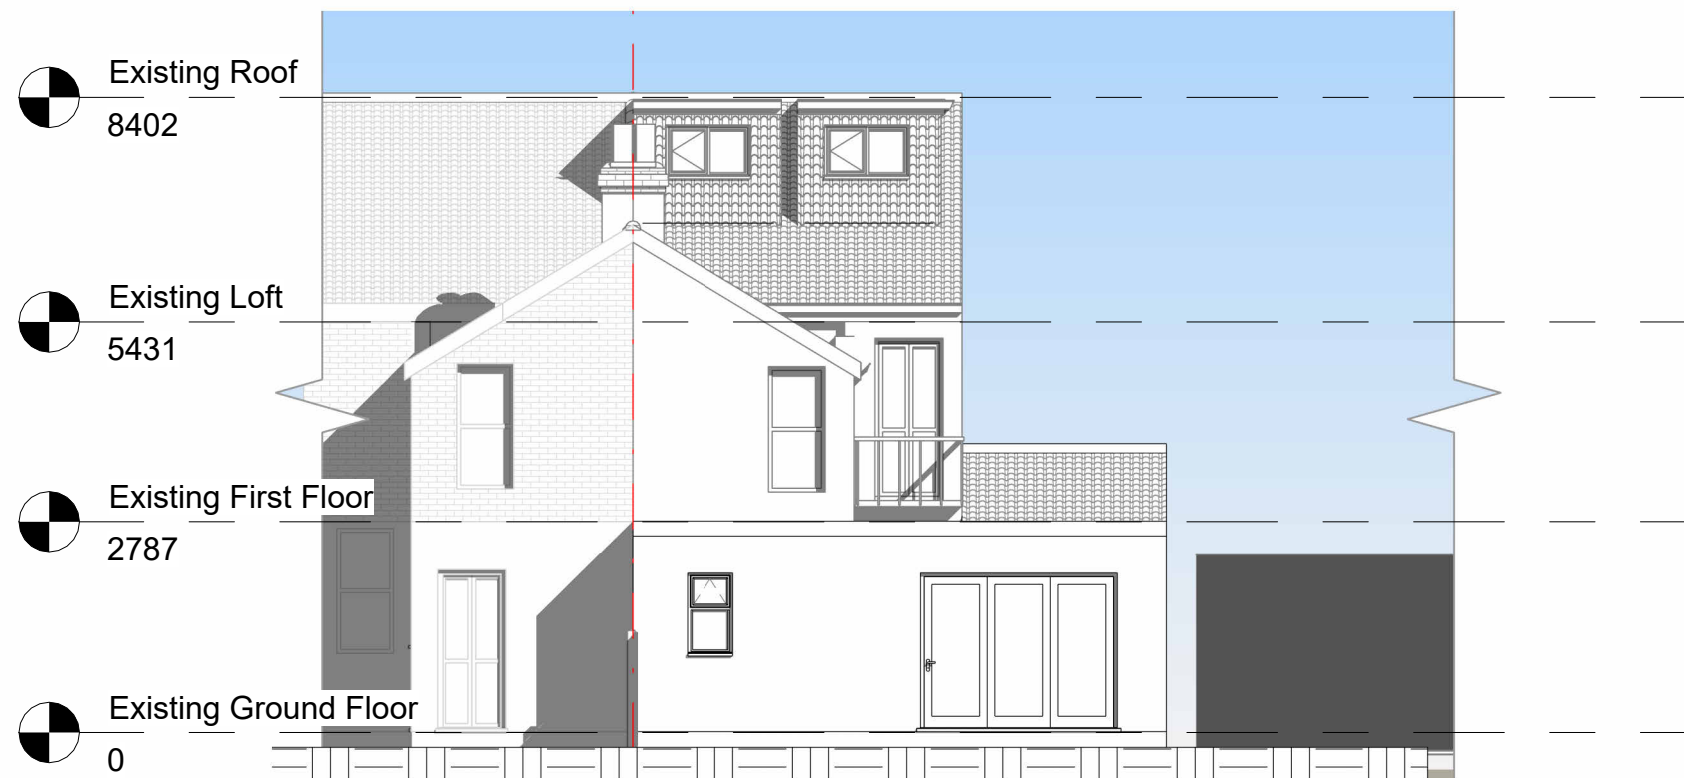

2 Proposed Rear Elevation
1 : 100

 

NOTES:

DISCLAIMER:
ALL DIMENSIONS IN MM UNLESS OTHERWISE STATED.
CONTRACTORS TO CONFIRM ALL DIMENSIONS ON SITE. ALL DRAWINGS MUST BE READ IN CONJUNCTION WITH THE ARCHITECT'S DRAWINGS.



64 ST GEORGES ROAD
ESSEX IG1 3PQ
W: www.archimedesd.co.uk
E: info@archimedesd.co.uk
M: +447418321646

Rev	Date	Details Of Issue	Initials
-----	------	------------------	----------

Status

Rear Elevation

Site Address:

18 Clarendon Road,
Gravesend DA12 2BP

Client:

Jamal Miah

Project:

18 Clarendon Road, Gravesend
DA12 2BP

Drawn	Date:	Scale (at A3)
Drg no.	11/02/2026	1 : 100
A110		Revision No. C