


Note:-


- All dimensions where indicated are approximate and are for guidance purposes only. Actual dimensions should be checked on site.
- For proposed floor plans see drawing 2023/115 - 004.
- Contractor to assume design responsibility under CDM2015.
- Note, all structural information noted should be checked against detailed structural engineers information / calculation sheets.



Front Elevation
0m 1m 2m 3m 4m 5m
Scale bar

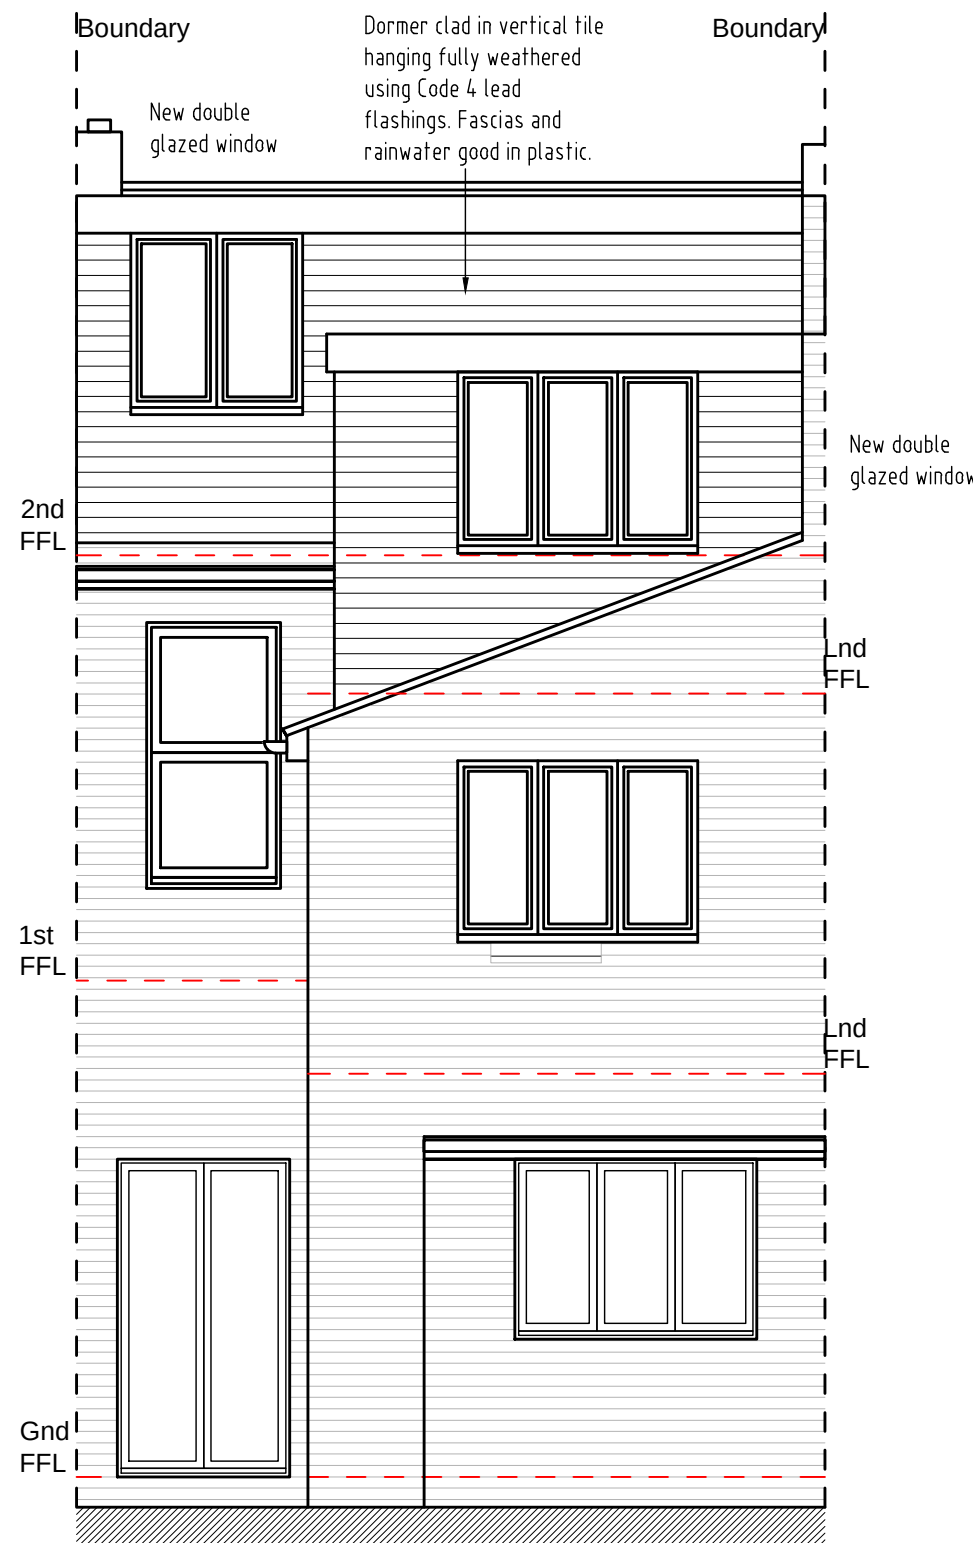

Rear Elevation

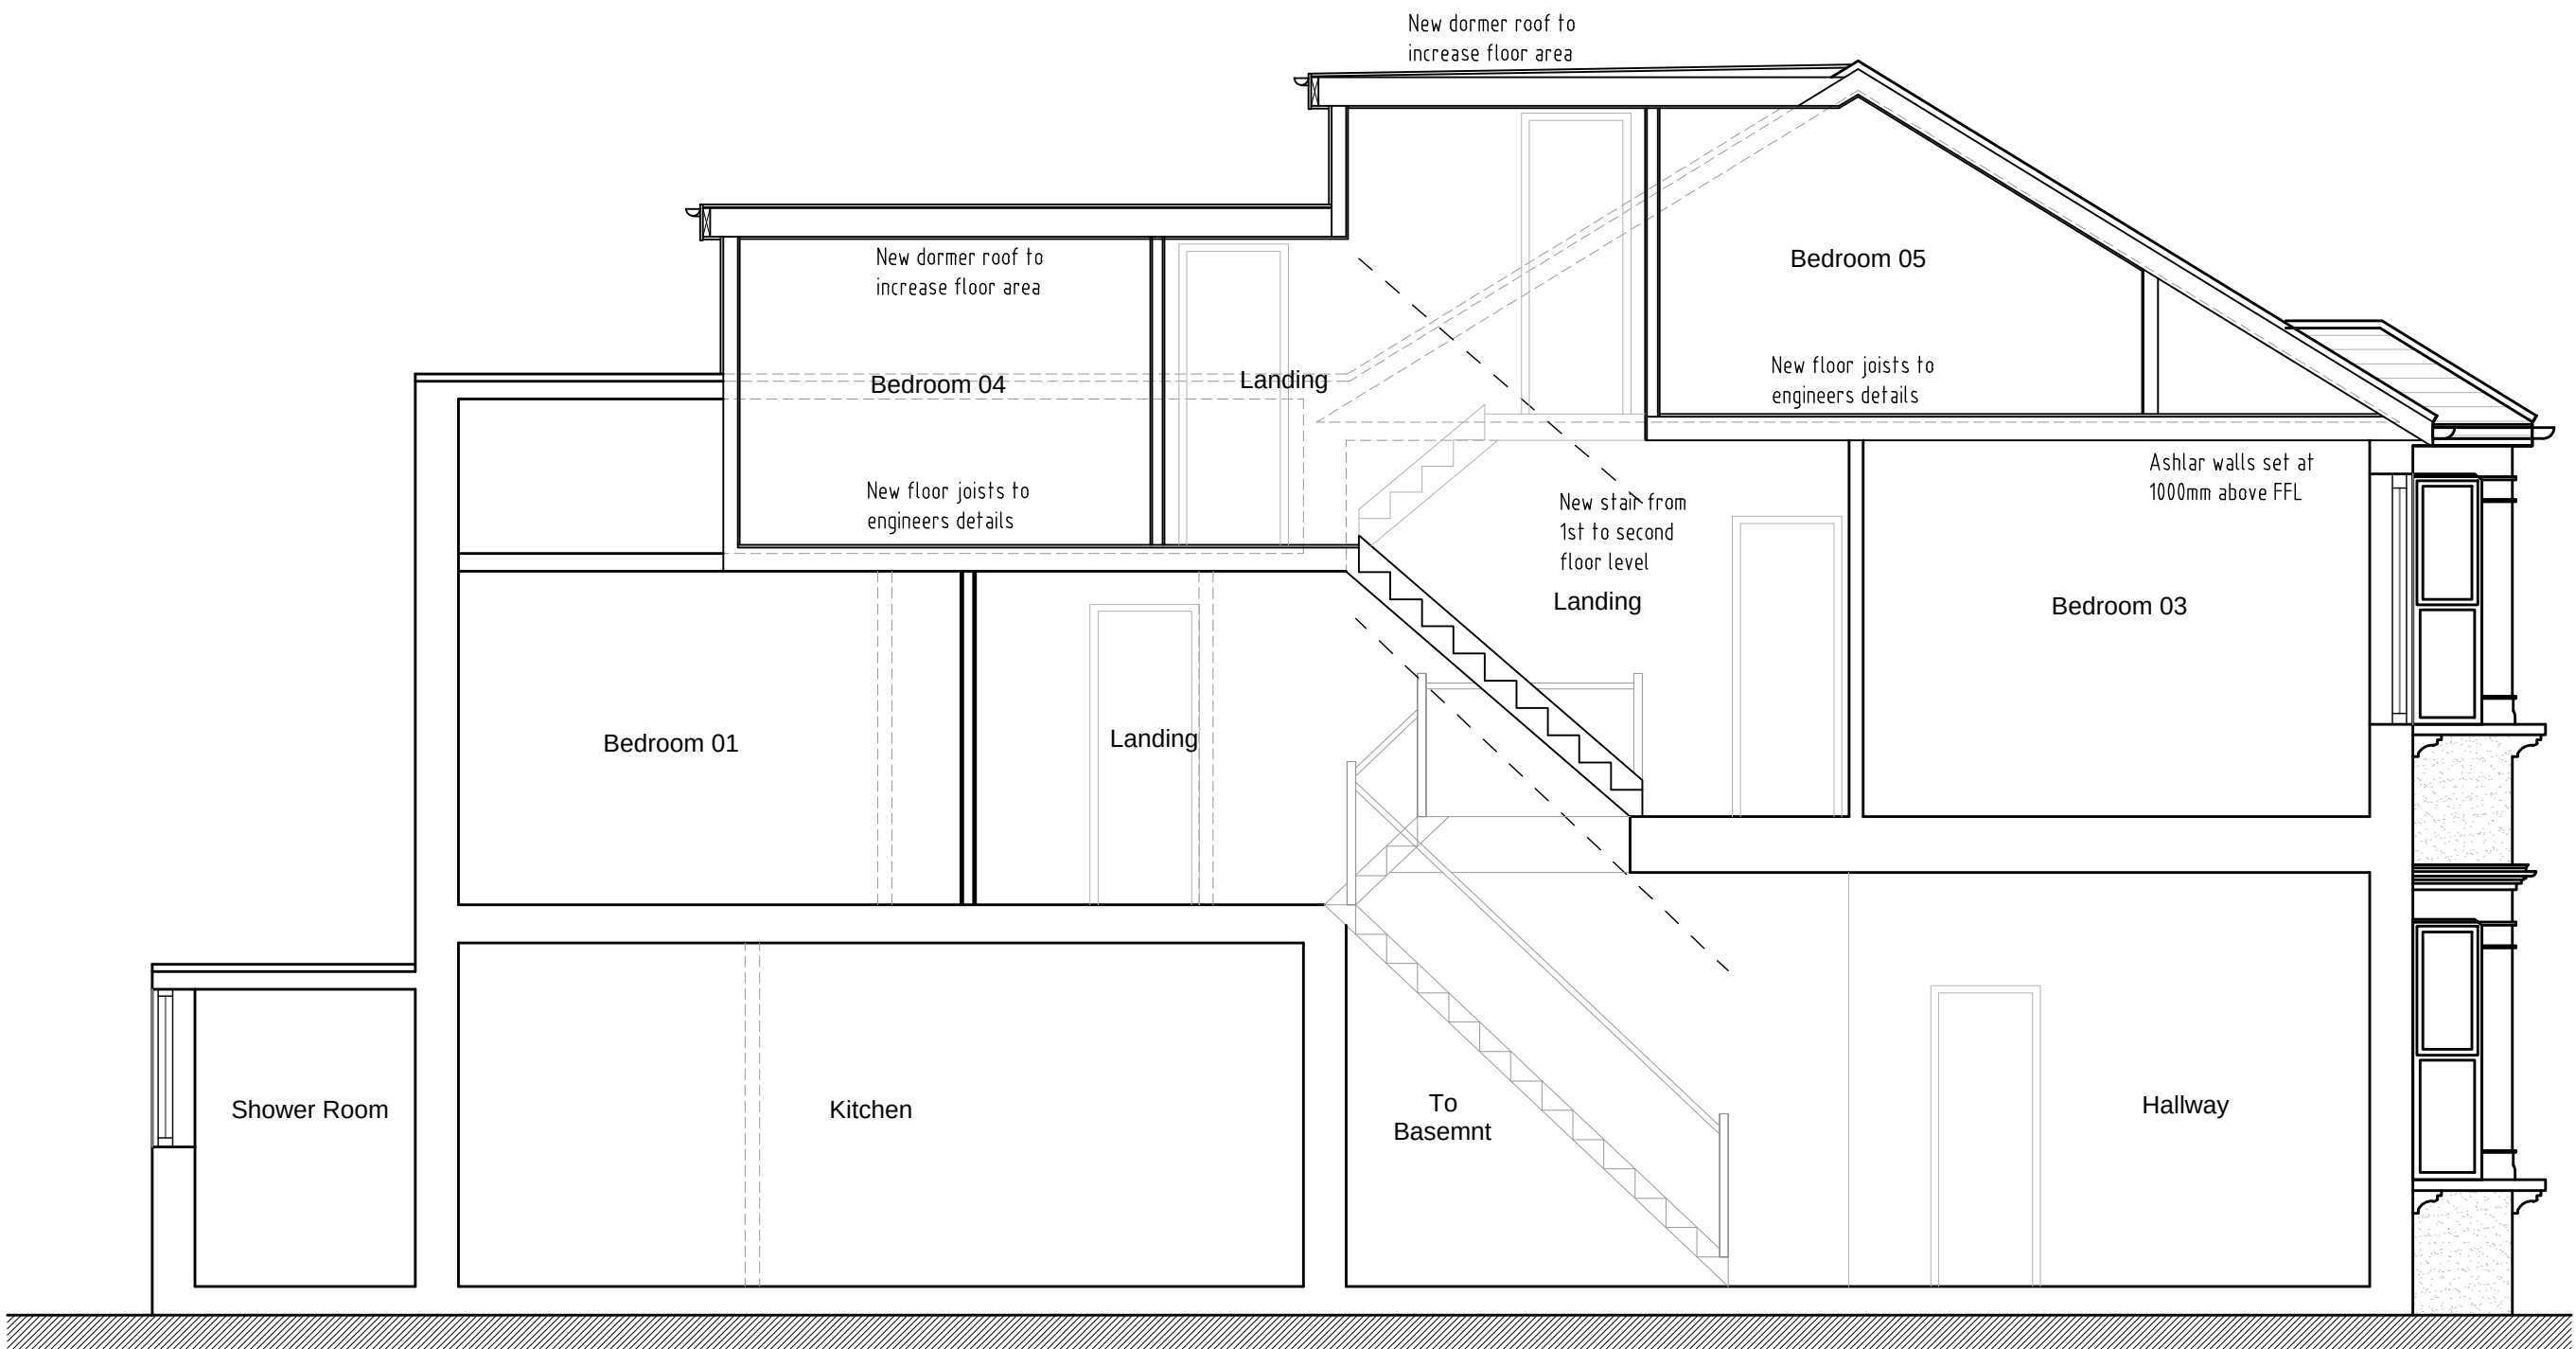

Section A-A

REV	DESCRIPTION	DATE	INT	CHK
STATUS	FOR INFORMATION			

Client
Mr. I Ubi

Project
15 Norfolk Road, Gravesend,
Kent. DA12 2RX

Title
Proposed Elevations
& Section

Scale	Date	Drawn	Checked
1:50@A1	31.08.23	N/A	N/A
Project No:	Drawing No.	Revision	
2023-115	005	~	