



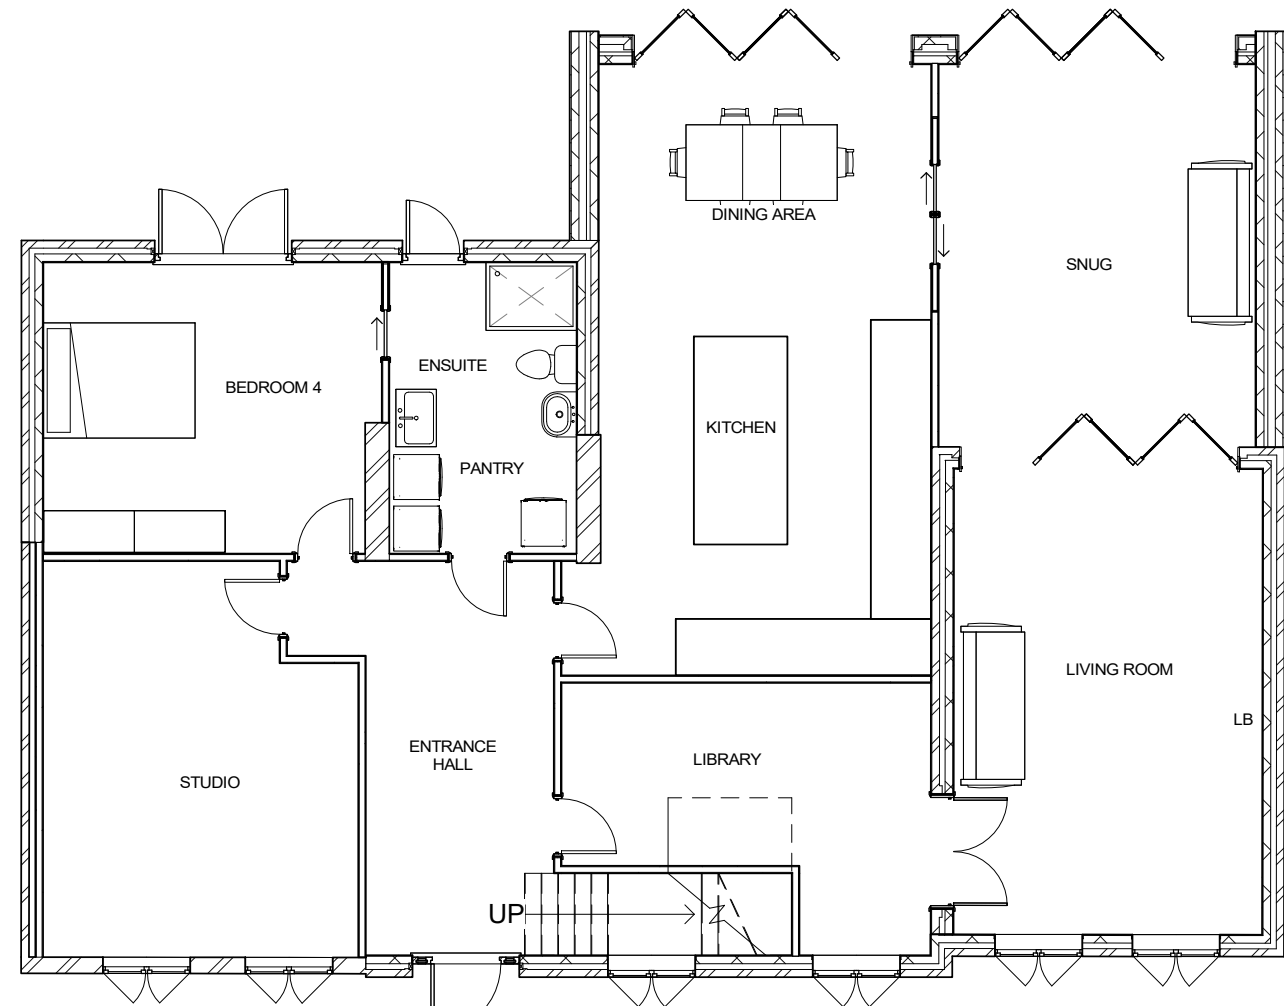


1 GROUND FLOOR
1 : 100

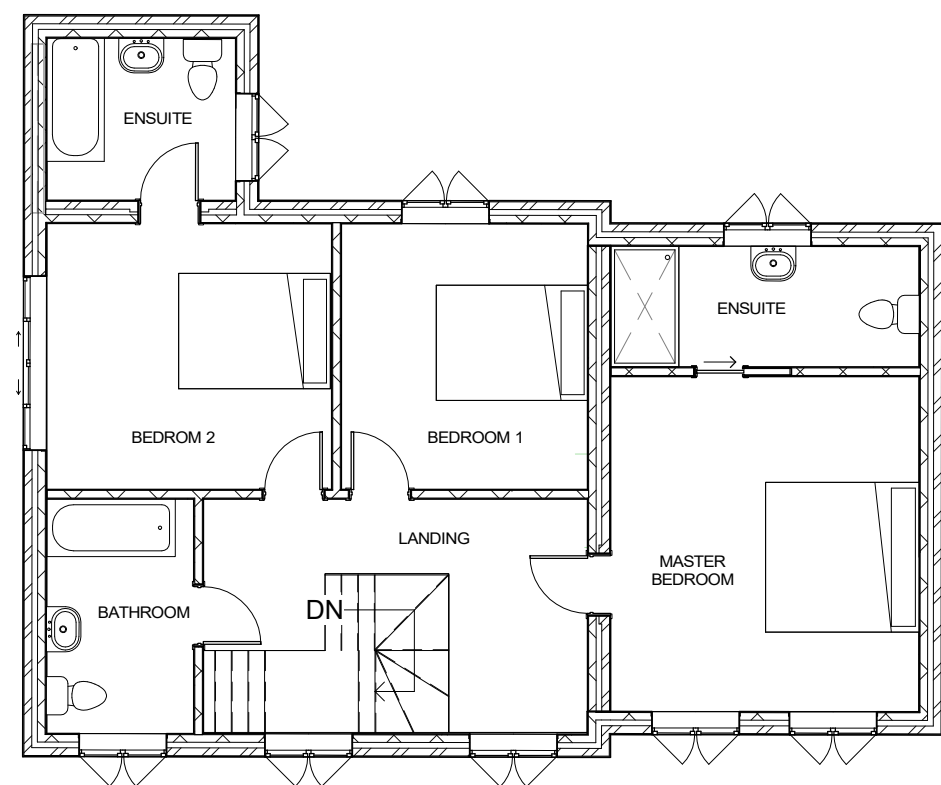


2 FIRST FLOOR
1 : 100




7 EAST SIDE ELEVATION
1 : 100

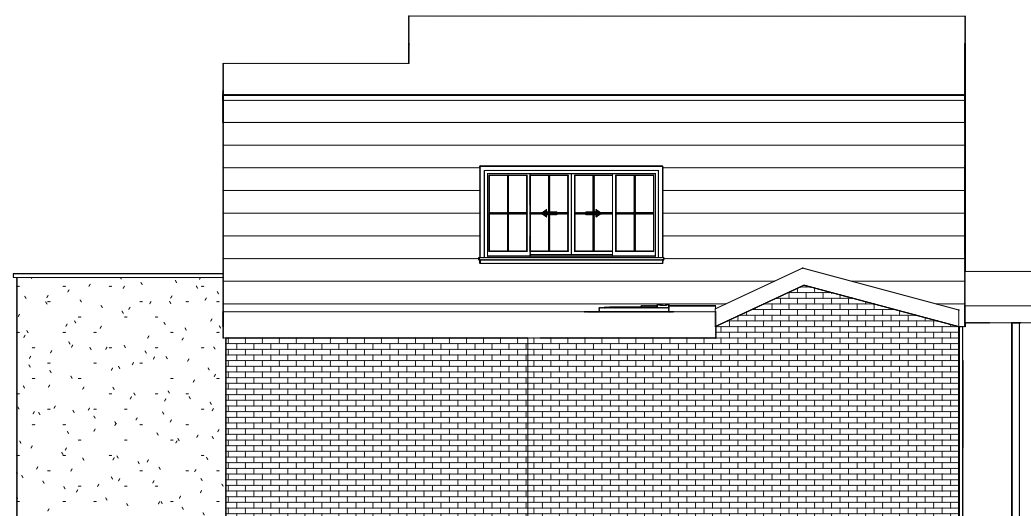

8 WEST SIDE ELEVATION
1 : 100

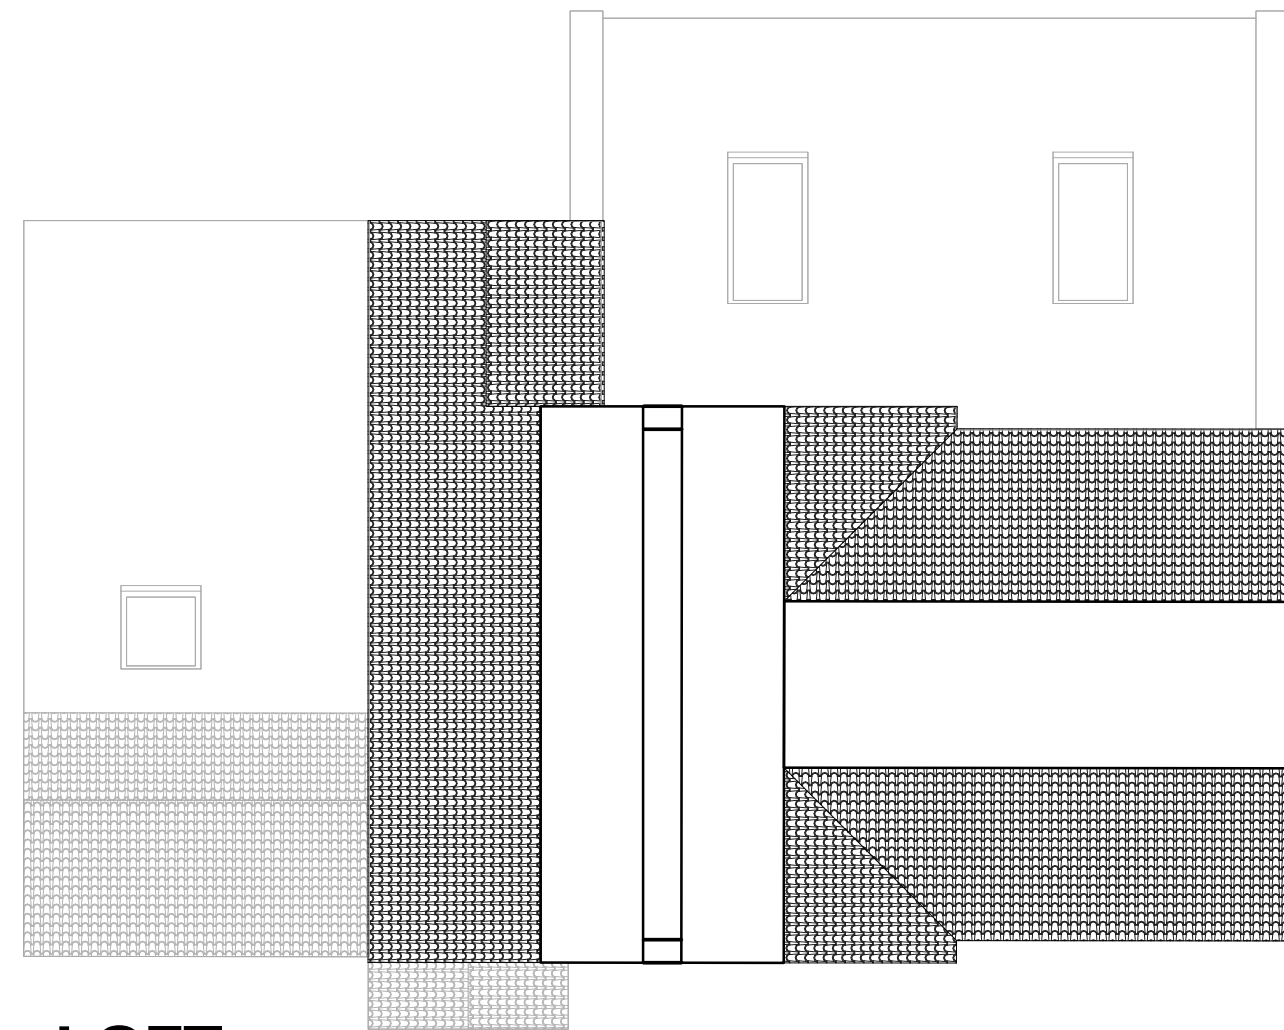


3 LOFT
1 : 100

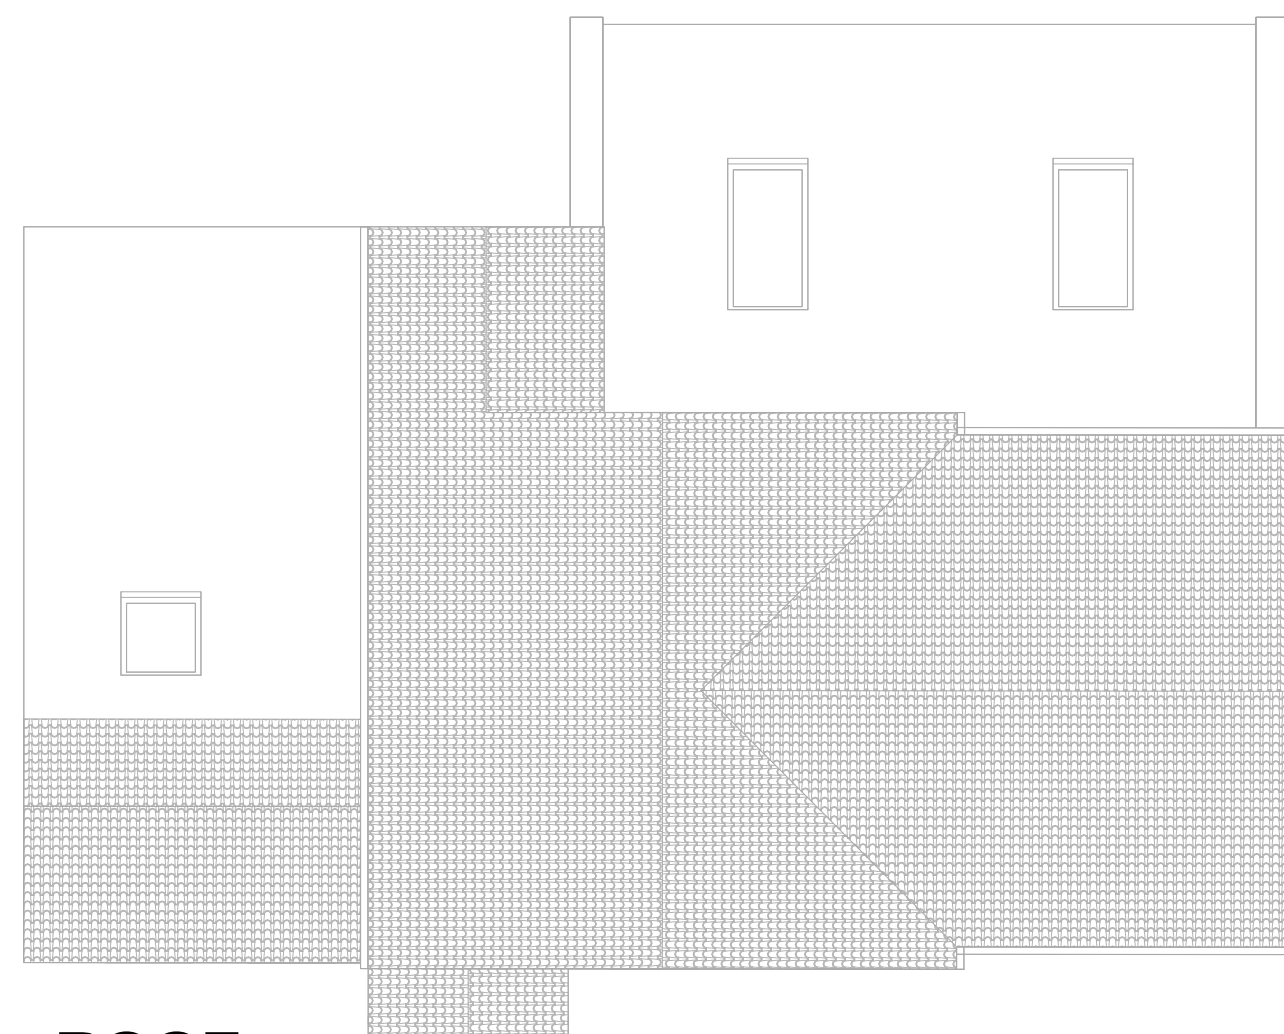

4 ROOF
1 : 100



9 ORDNANCE SURVEY
1 : 1250

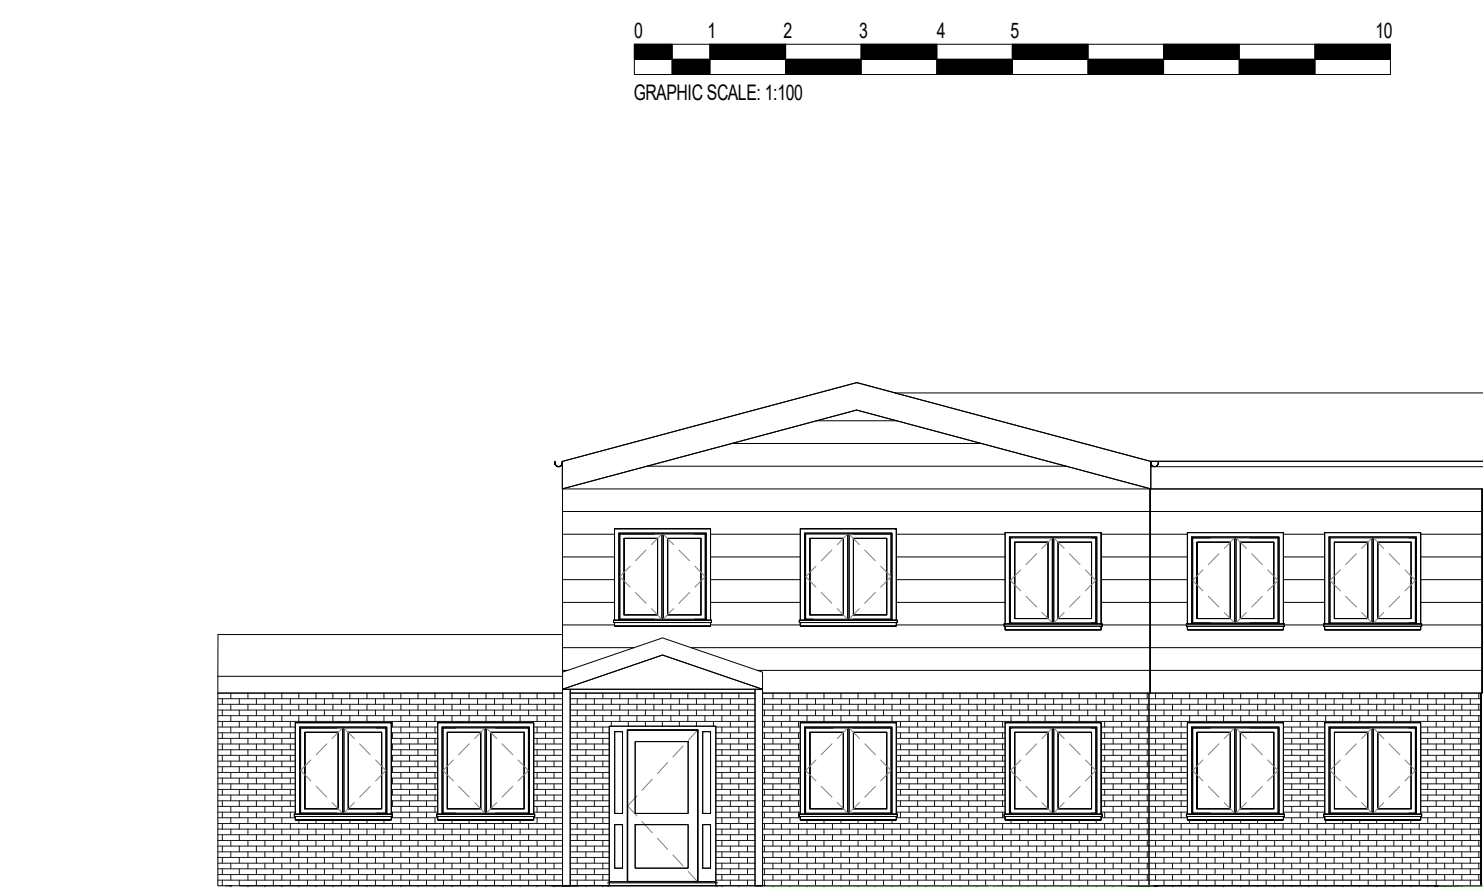


5 FRONT ELEVATION
1 : 100



6 REAR ELEVATION
1 : 100



10 BLOCK PLAN
1 : 500

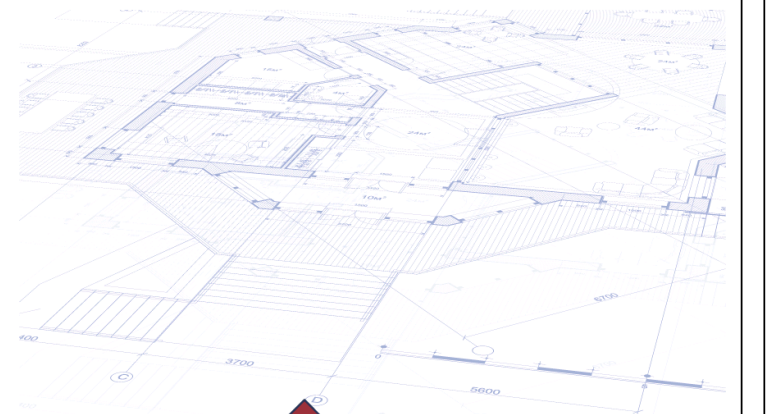

OFFICE ADDRESS:
1 BROMLEY LANE
KENT
BR7 6LH

T. 020 3912 9997
E. sam@mackinteriors.co.uk
W. g.page/Mack-Interiors

PROJECT
PROPOSED PLANS & ELEVATIONS

TITLE
13 STONECROFT

CLIENT
JOHN & NICOLA

DRAWN BY SM	CHECKED BY SM	DATE 20/11/2024
SCALE (@ A1) As indicated		PROJECT NUMBER 240801
DRAWING NUMBER 240801-002		REV E