


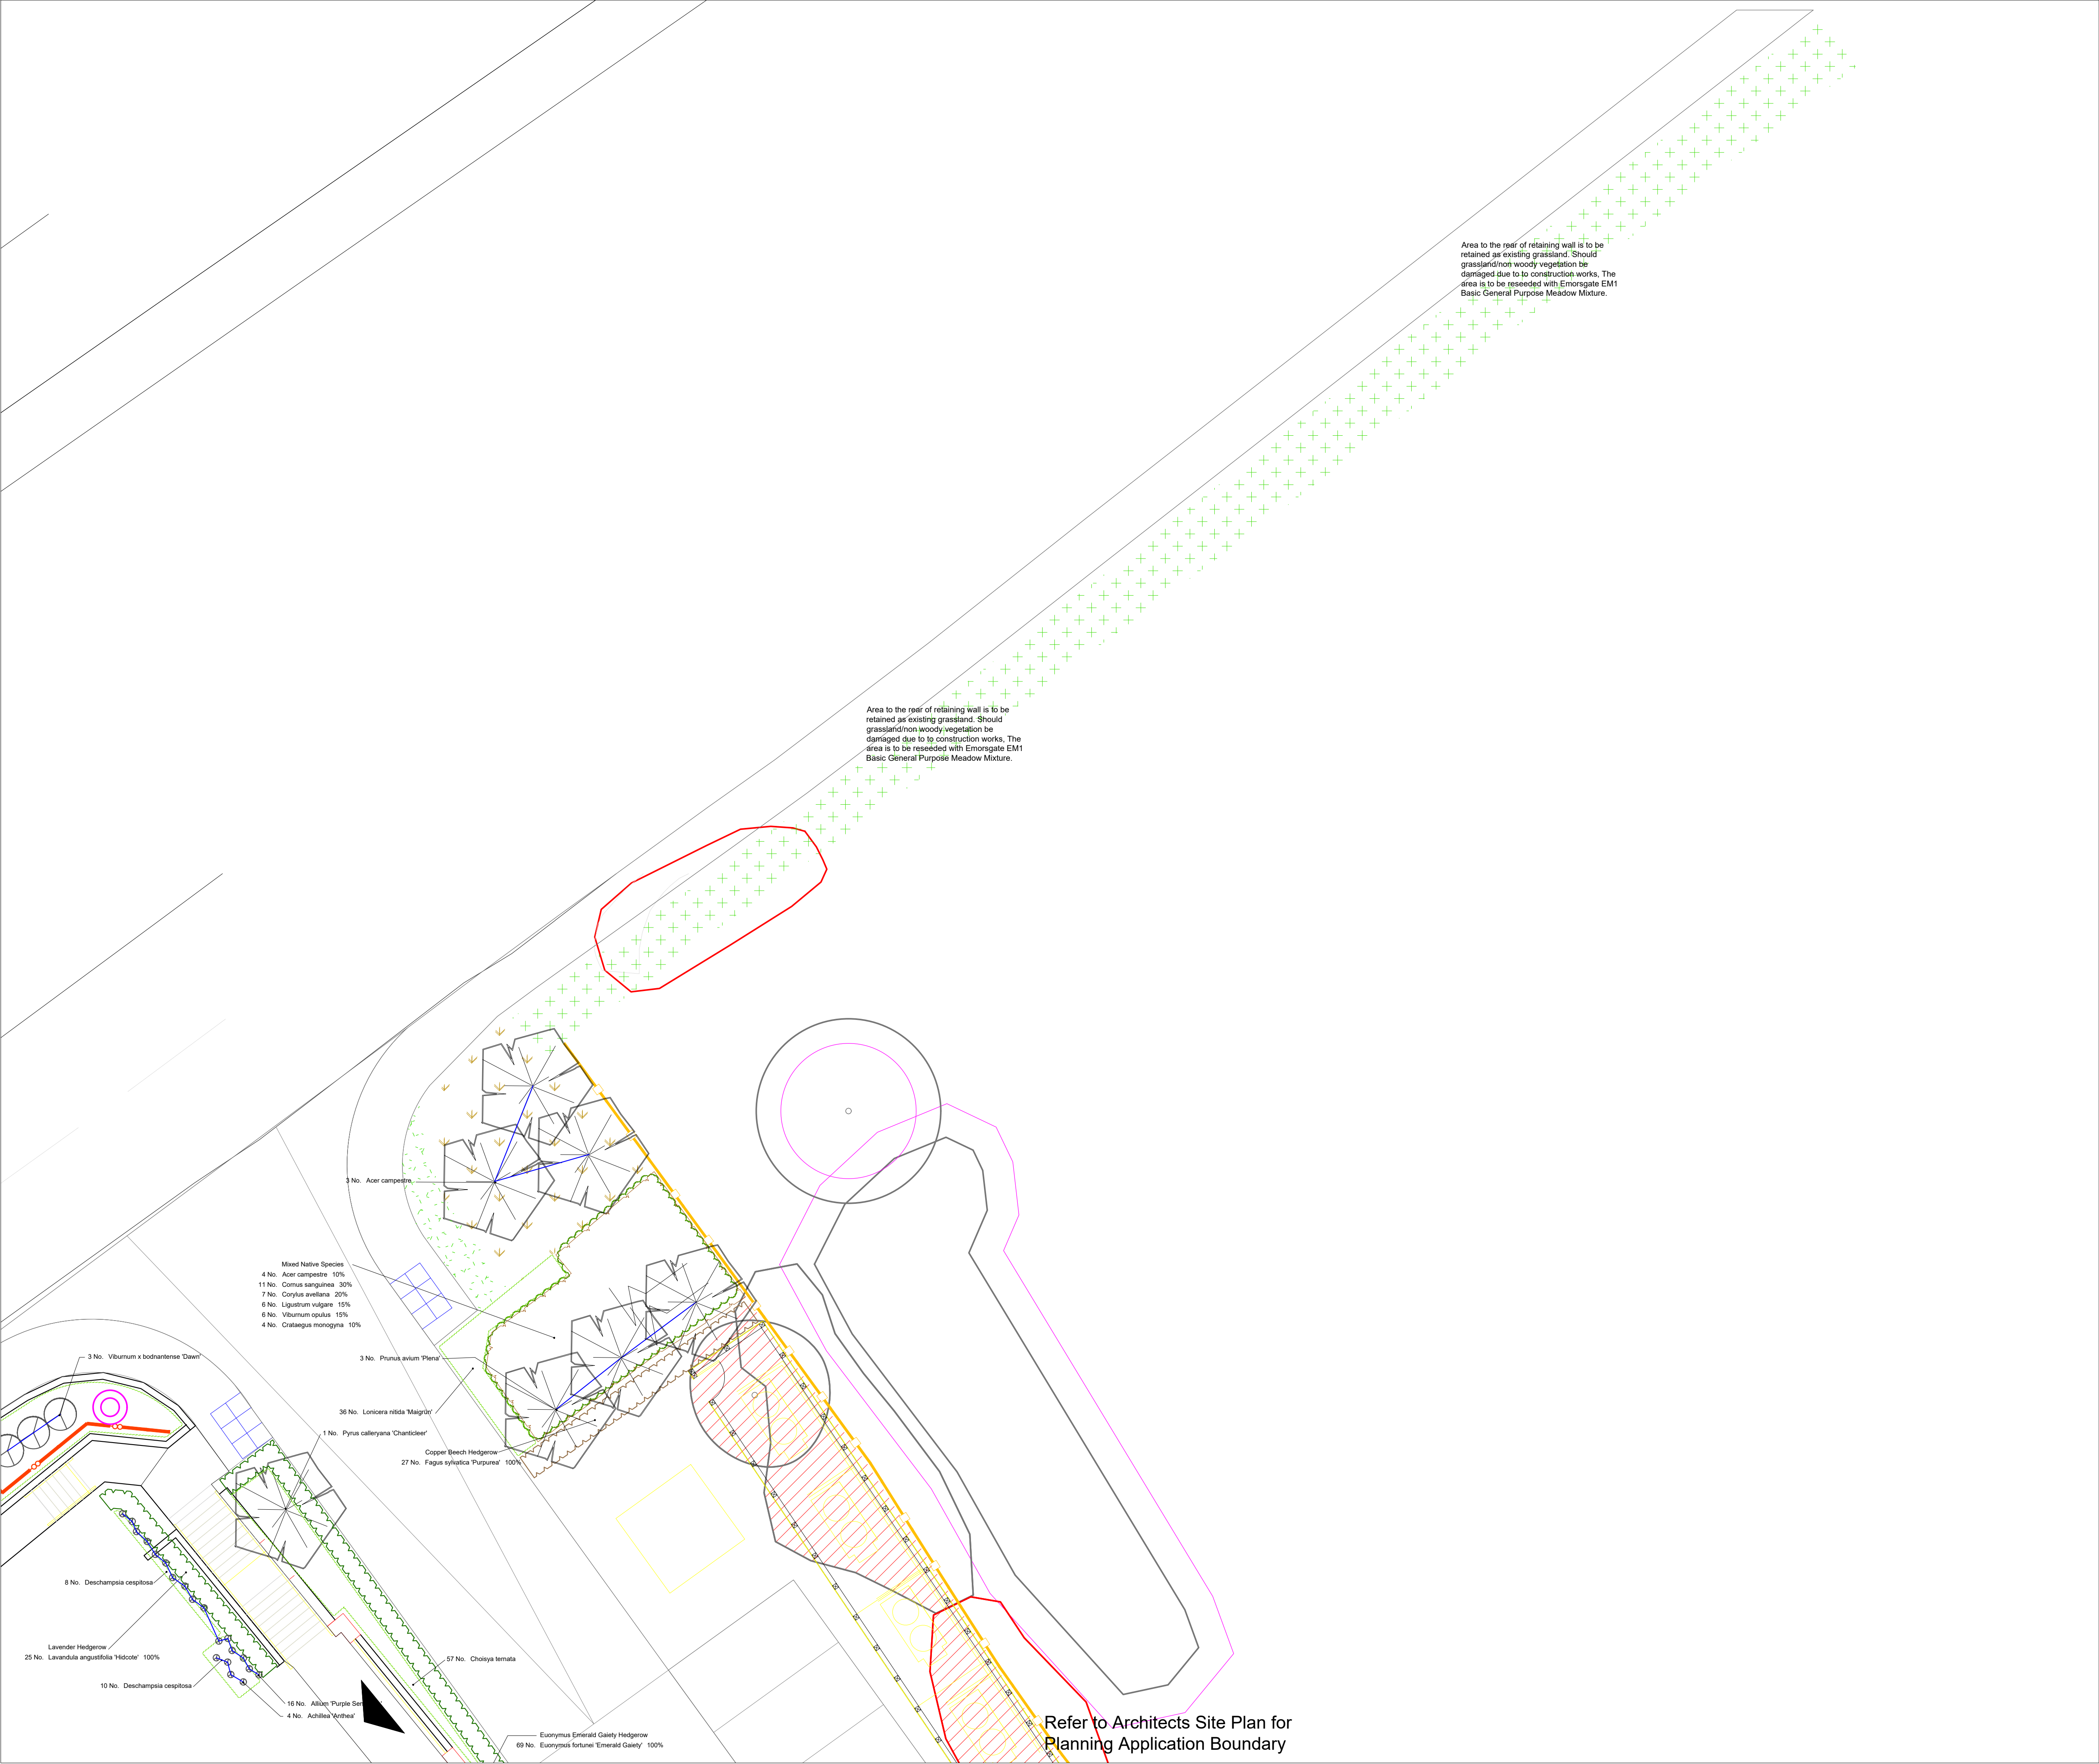

Key

Existing trees and vegetation to be retained with Root Protection Areas indicated in magenta

Existing tree or vegetation to be removed

Proposed ornamental tree

Proposed pleached tree

Proposed specimen shrubs

Proposed medium height shrub planting

Proposed mixed species native shrub planting

Proposed evergreen hedgerow - To perimeter of site hedgerow to be managed to a height of 1.8m. Within central courtyard, hedgerow to be managed to a height of 0.8m


Proposed mixed species native
- Hedgerow managed to a height of 1.5m

Proposed amenity grass - Turf

Existing grassland to be retained. Should area be damaged due to construction. Area to be seeded with EM1 Basic Meadow Mixture by Emorsgate Seeds.

Proposed climbing shrubs, grown up blank facade of building

Proposed raised timber planters - To be 600mm height.

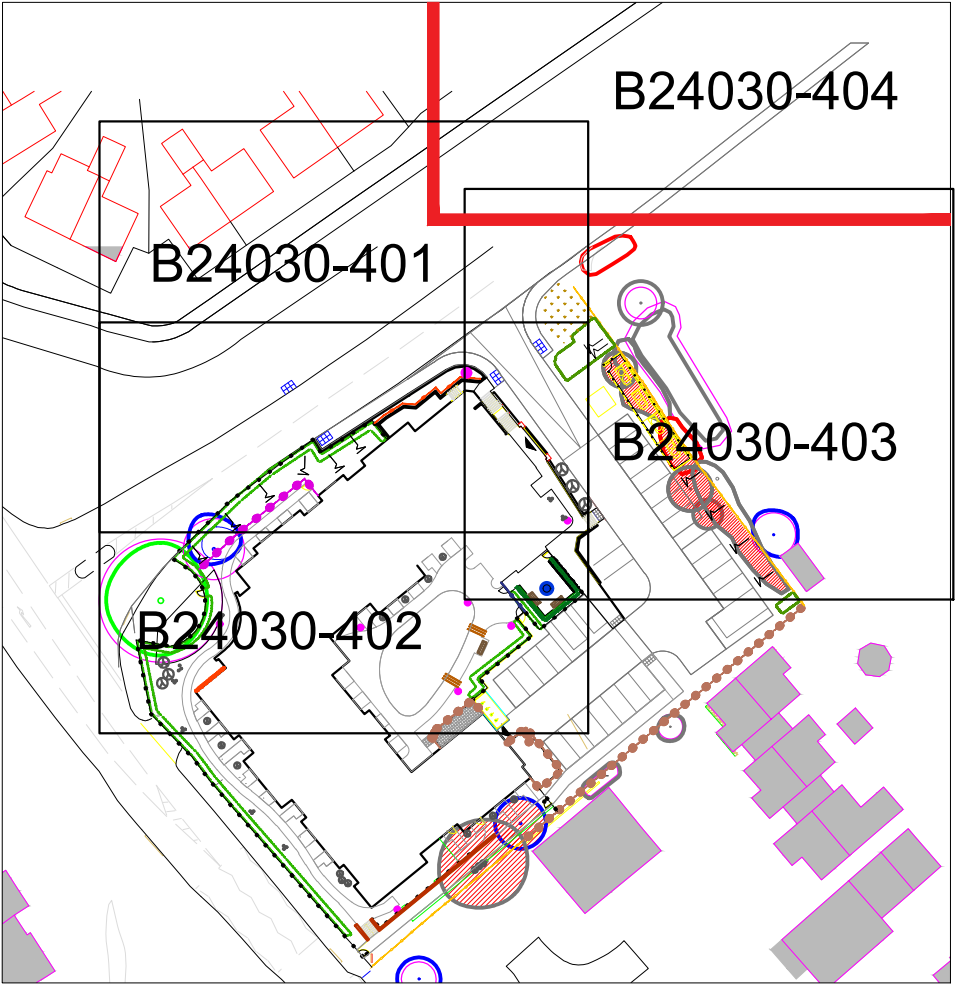

C Updated to accord with latest site plan

A Substation revised

Letter Revision

OT 07/05/2025

OT 10/08/2024

By

06/07/2024

Date

the landscape partnership

landscape architects

Project

Coldharbour Road, Gravesend

Drawing

Detailed Planting Proposals

Sheet 4 of 5

Status

Planning

Do not scale off drawing. All dimensions & Levels are to be checked on site. Any discrepancies must be reported to the landscape architect immediately.

Copyright THE LANDSCAPE PARTNERSHIP LTD

Bedford 01234 261515

Woodbridge 01394 380609

London 020 3092 4141

Norwich 01603 230777

Job No.

B24030

Dwg. No.

404C

Scale

1:100@A1

Drawn

BV

Checked

OT

Date

06.06.2024

North